

NOTES



Revision	Rev	Notes	Date
A	1	Planning Issue	10/06/2021

KEY

	Existing walls
	Boundary line
	Level line
	1.5m head height
	1.8m head height

JOB TITLE

Proposed ground floor rear and side extension, facade alterations, floor plan redesign and all associated works at 8 Hamlin Crescent

STATUS

Planning Drawings

DRAWING TITLE

Existing Floor Plan

CLIENT

Narshi Bala

SCALE

1 : 100 at A3

DATE


June 2021

CHECKED

MF

DRAWING NO.

B71381 - 01 - A

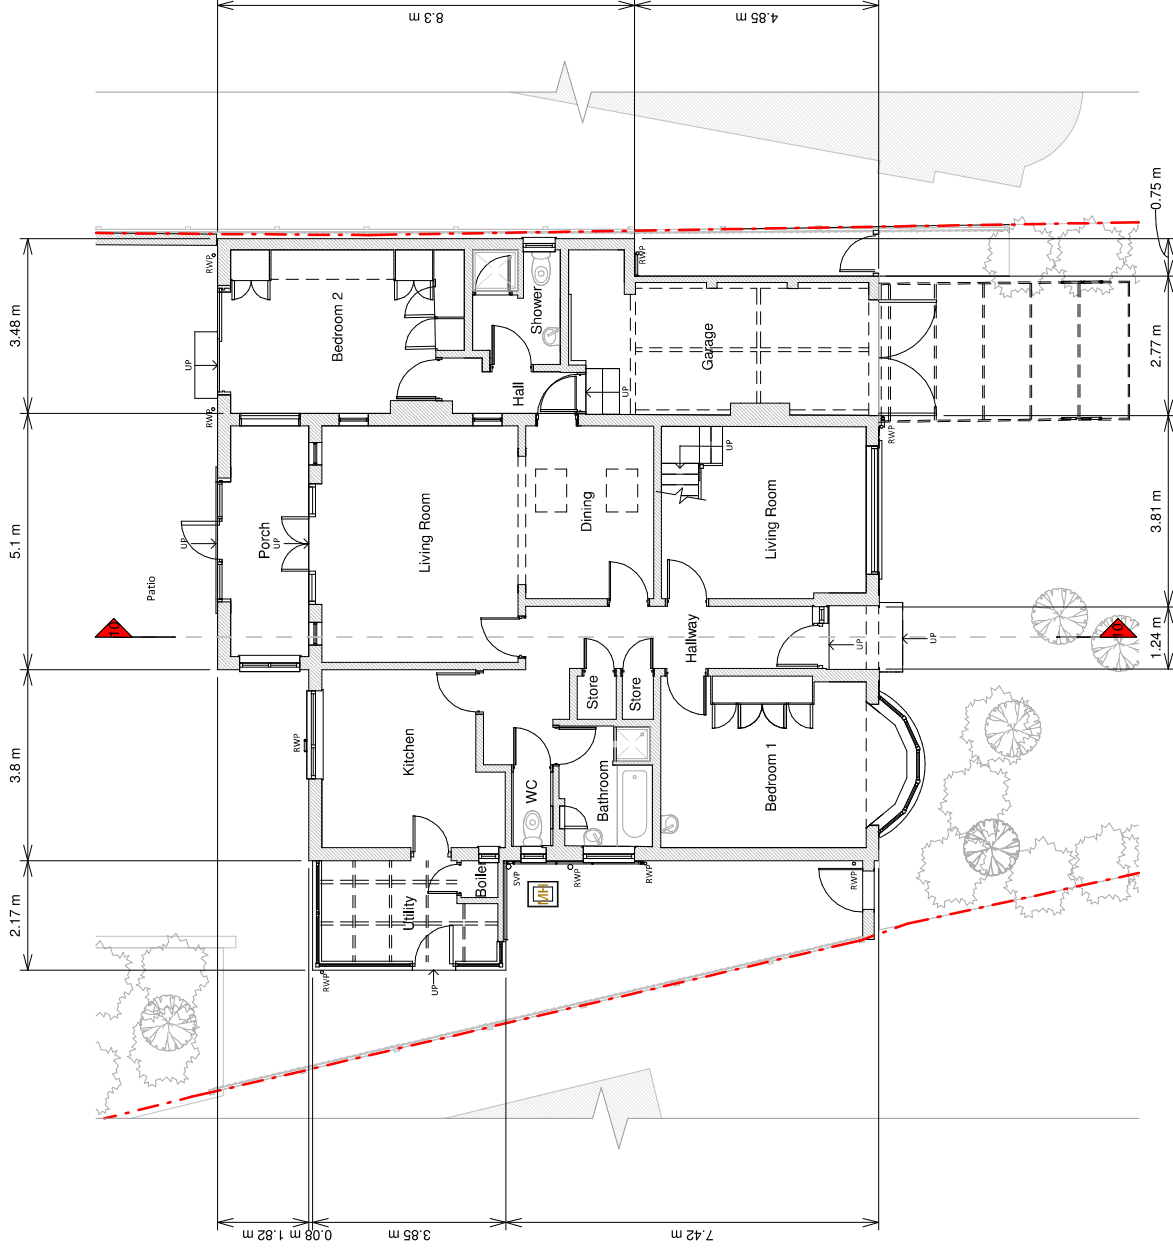

Ground Floor Plan

