

Copyright in the design and this drawing is the property of RESI. No part of this drawing may be reproduced, stored in a retrieval system or transmitted in any form or by any means, electronic, mechanical, photocopying, recording, or by any information storage and retrieval system, without the prior written permission of RESI. This drawing must be read in conjunction with all other relevant documentation and drawings.

RESI accepts no liability for any expense, loss or damage of whichsoever nature and however arising from any variation in the actual works from those shown on this drawing or from any error or omission in the drawing, or from any delay or interruption in the completion of the works, or from any other cause, and no action shall be taken against RESI in respect of any such variation, error or omission, or delay or interruption, or from any other cause, and no action shall be taken against RESI in respect of any such variation, error or omission, or delay or interruption, or from any other cause.

NOTES

Existing Materials:

- Brickwork / Walls - Red brick and white painted pebbledash
- Pitched roof - Clay tiles and polychrome conservatory roof
- Flat roof - Felt
- Windows - White painted timber casement windows
- Doors - Timber glazed doors and white uPVC sliding doors
- RWPS / Gutter's / Fascias - Black uPVC complete, gutters, black and white painted timber fascias

Revision

Rev	Notes	Date
A	Planning Issue	10/06/2021

KEY

- Boundary line
- Level line
- Neighbouring context

JOB TITLE

Proposed ground floor rear and side extension, facade alterations, floor plan redesign and all associated works at 8 Hamlin Crescent

STATUS

Planning Drawings

DRAWING TITLE

Existing Elevations

CLIENT

Narshi Bala

SCALE

1 : 100 at A3

DATE


June 2021

CHECKED


MF

DRAWING NO.

B71381 - 01 - A

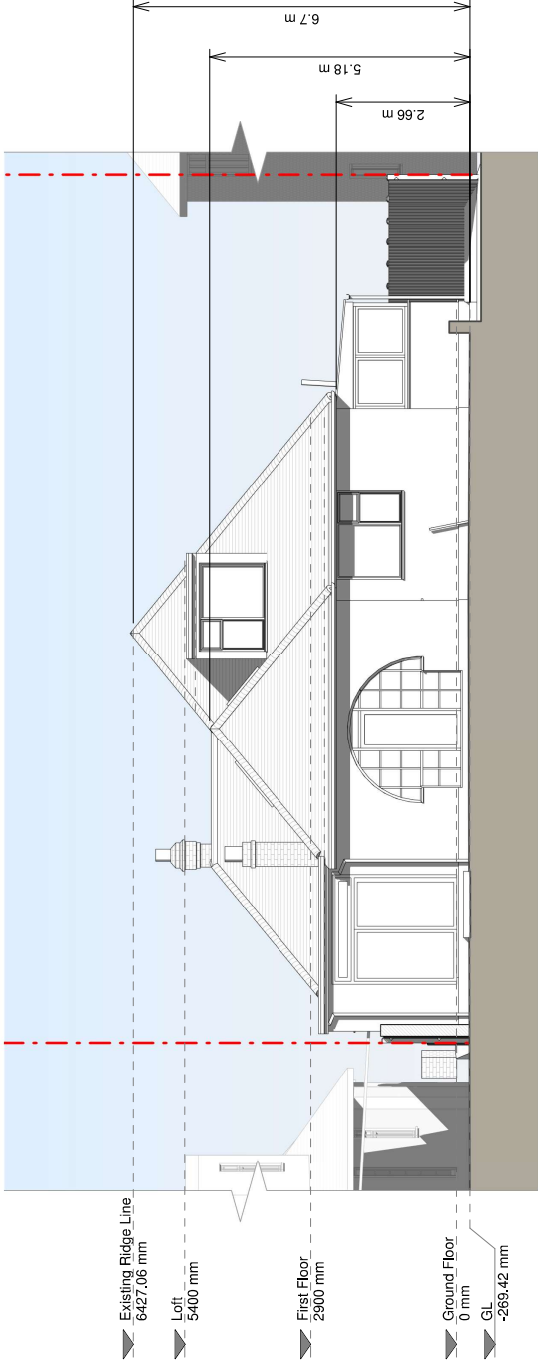

Rear Elevation

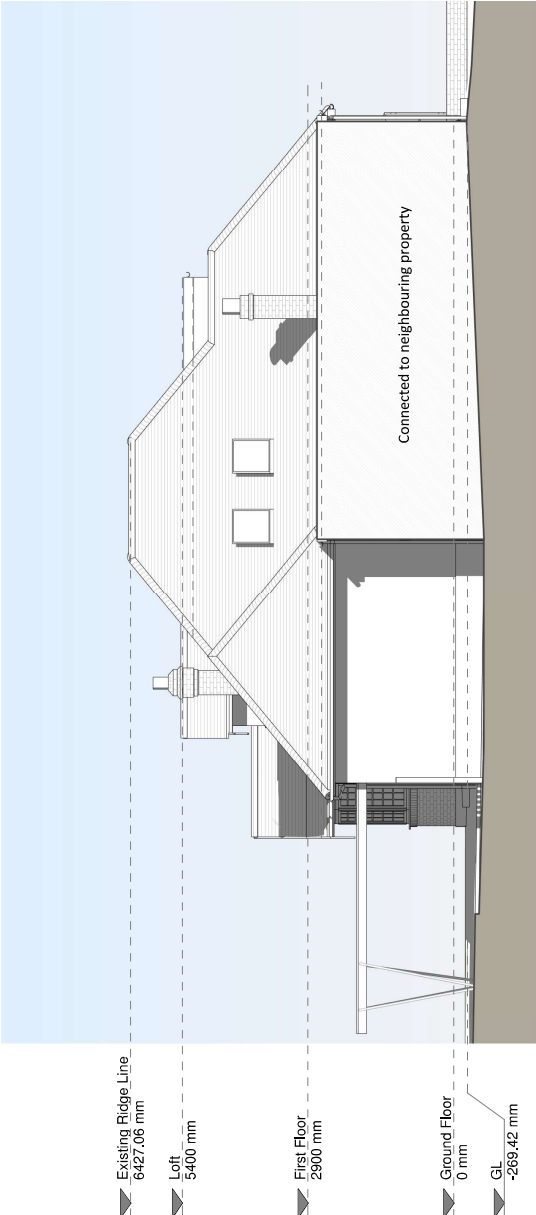

Right Side Elevation

