

NOTES



Revision

Rev	Notes	Date
A	Planning Issue	10/06/2021

KEY

- Existing walls
- Proposed walls
- Proposed furniture
- Proposed terrace
- Proposed rooftop
- Boundary line
- Proposed beam
- Proposed drainage
- Existing removed
- 1.5m head height
- 1.8m head height

JOB TITLE

Proposed ground floor rear and side extension, facade alterations, floor plan redesign and all associated works at 8 Hamlin Crescent

STATUS

Planning Drawings

DRAWING TITLE

Proposed Roof Plan

CLIENT

Narshi Bala

SCALE

1 : 100 at A3

DATE


June 2021

CHECKED

OB

DRAWING NO.

B71381 - 01 - A

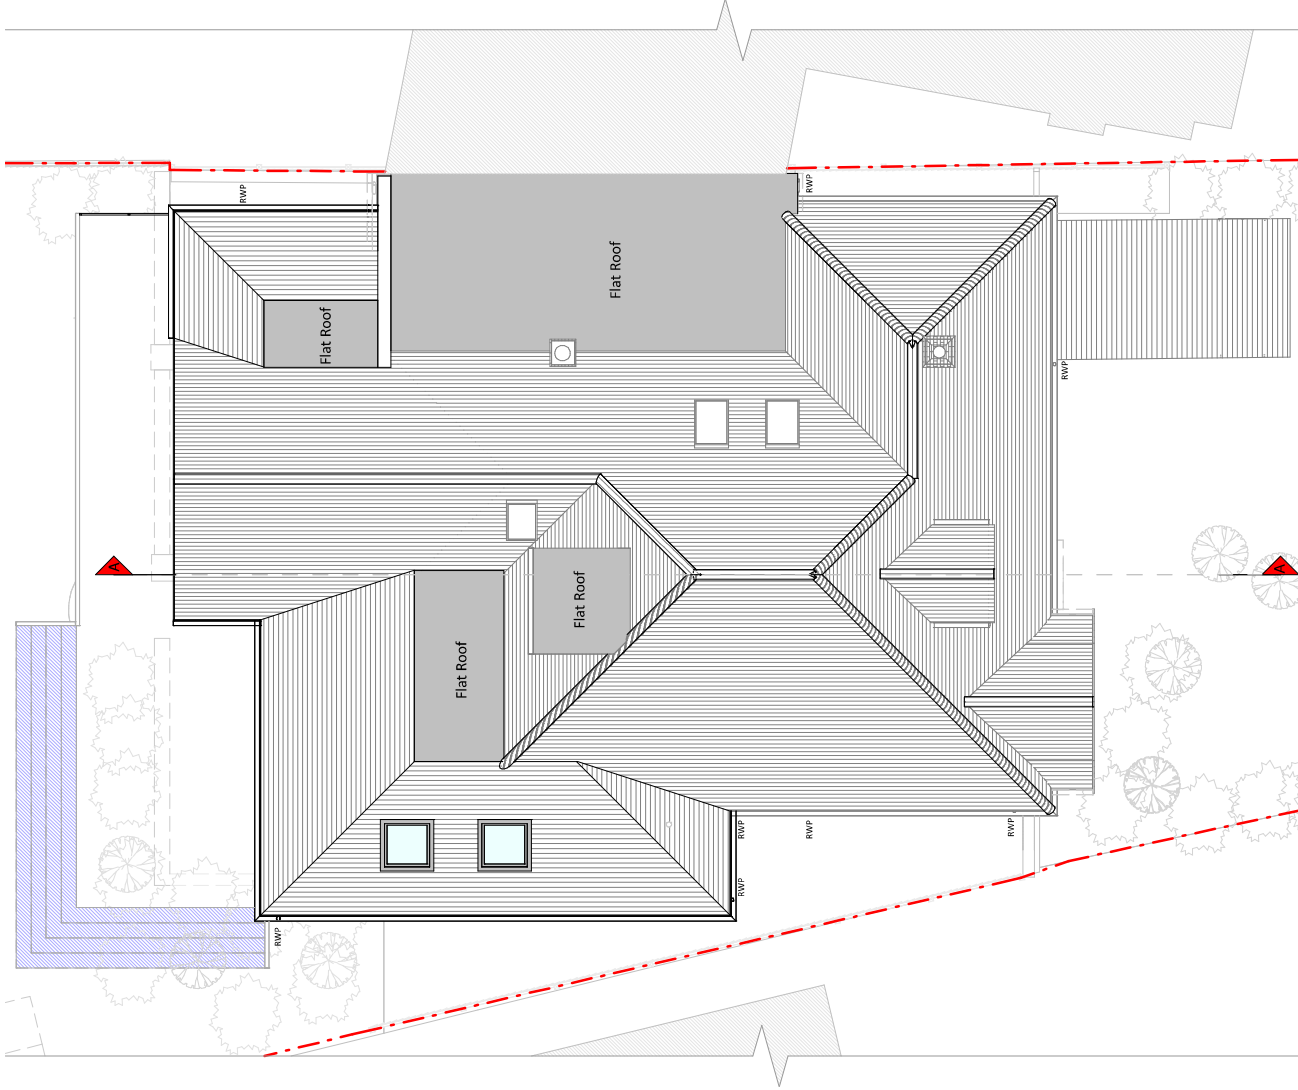

Roof Plan

