

Copyright in the design and this drawing is the property of RESI. No part of this drawing may be reproduced, stored in a retrieval system, or transmitted in any form or by any means, electronic, mechanical, photocopying, recording, or by any information storage and retrieval system, without the prior written permission of RESI. This drawing must be read in conjunction with all other relevant documentation and drawings.

RESI accepts no liability for any expense, loss or damage of whatsoever nature and however arising from any variation which may occur between the drawings and the actual construction, or from any error or omission, or from any delay or interruption of the works, or from any other cause, whether or not the same may be caused in whole or in part by the negligence of RESI.

Print out the actual drawing for planning purposes only. All dimensions and ordering of products are to be reported as shown on the drawing. Any discrepancy to be reported to RESI immediately.

NOTES

Revision	Rev	Notes	Date
A	1	Planning Issue	10/06/2021

KEY

- Existing walls
- Proposed walls
- Existing removed
- Boundary line
- Level line
- 1.5m head height
- 1.8m head height

JOB TITLE

Proposed ground floor rear and side extension, facade alterations, floor plan redesign and all associated works at 8 Hamlin Crescent

STATUS

Planning Drawings

DRAWING TITLE

Proposed Section

CLIENT

Narshi Bala

SCALE

1 : 100 at A3

DATE

June 2021

CHECKED

OB

DRAWING NO.

B71381 - 01 - A

➤ Ridge Proposed
8230.84 mm


➤ Existing Ridge Line
6427.06 mm

➤ Proposed Loft
5440 mm

➤ First Floor
2900 mm

➤ Ground Floor
0 mm

➤ GL
-269.42 mm

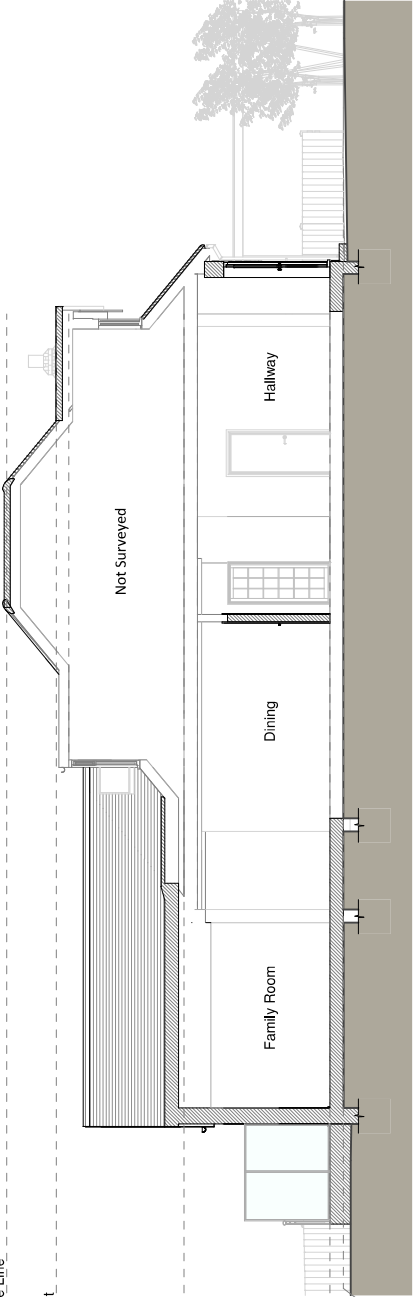

Section A - A

