



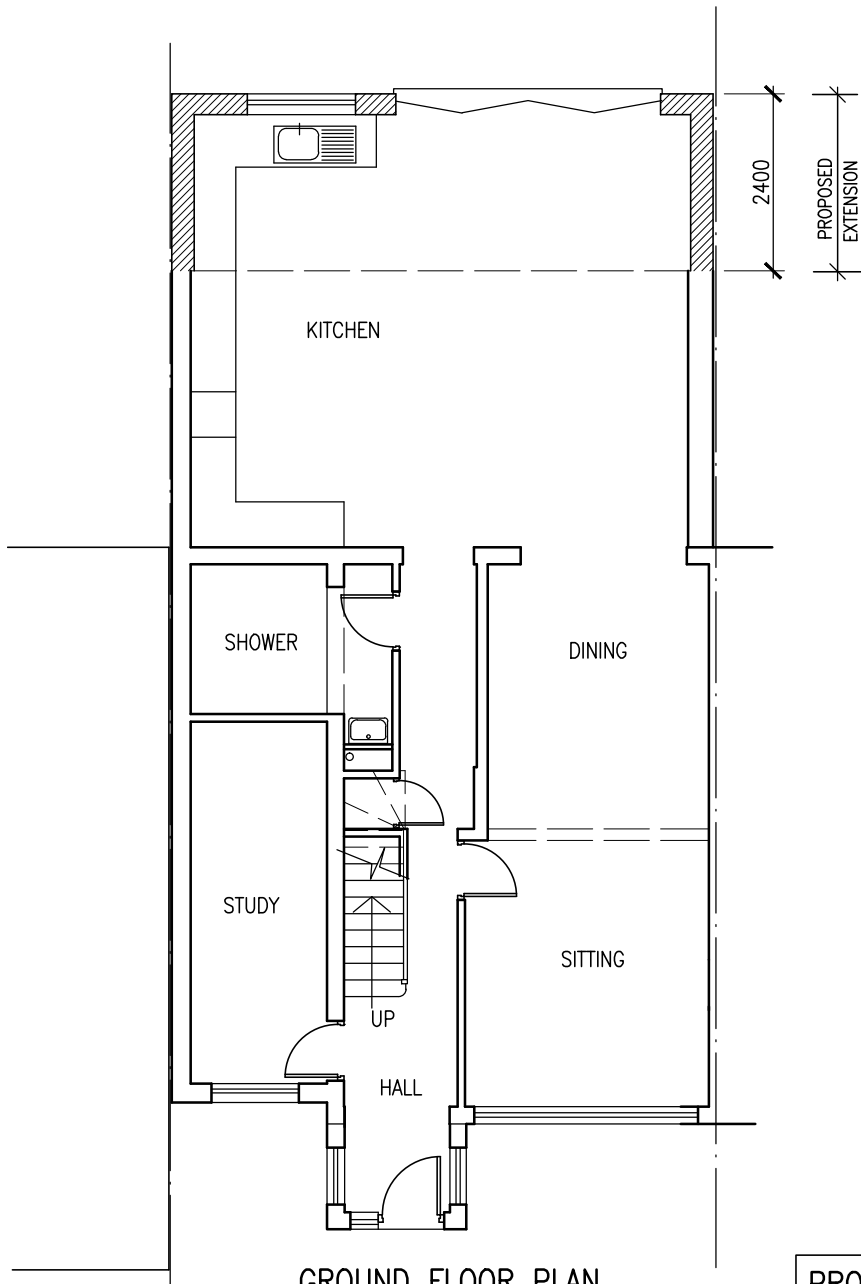


GROUND FLOOR PLAN

PROPOSED

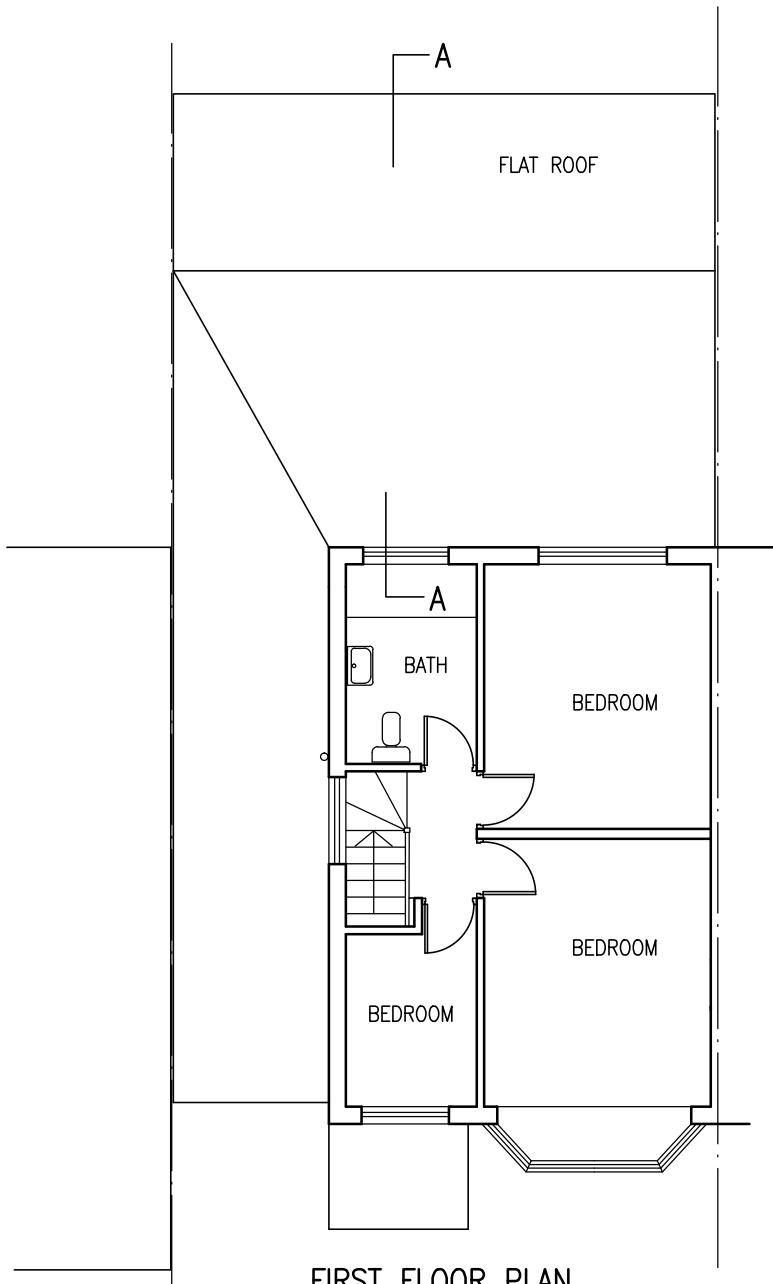


FIRST FLOOR PLAN

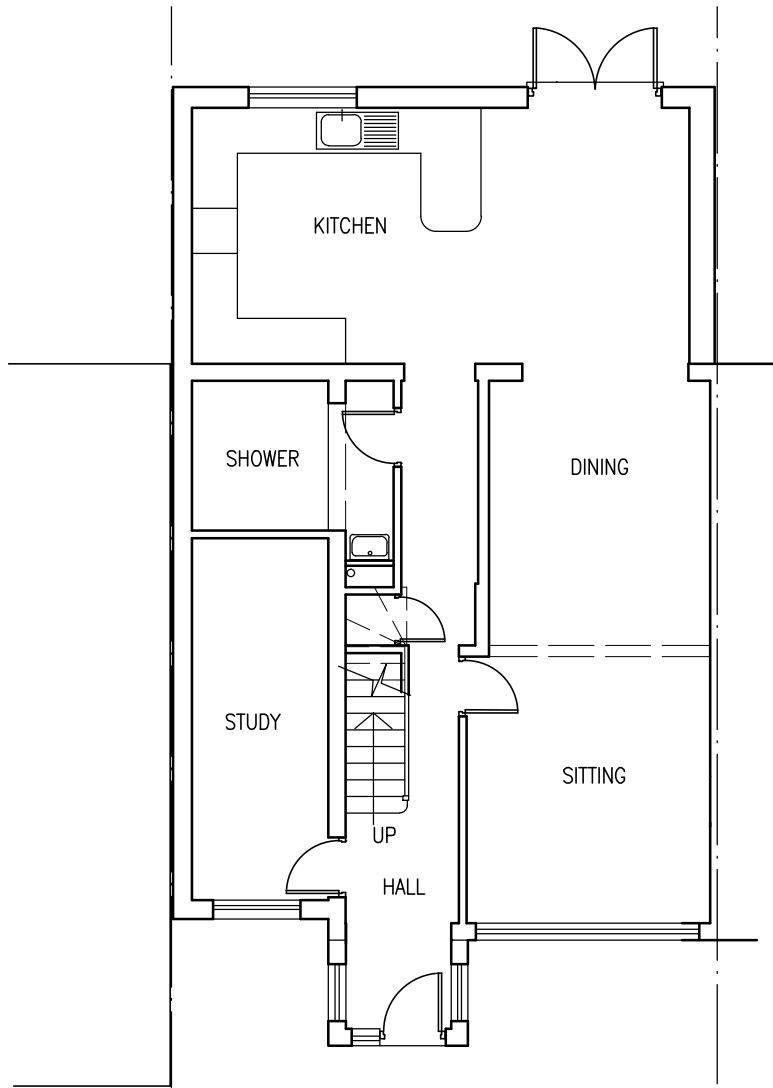


GROUND FLOOR PLAN

EXISTING

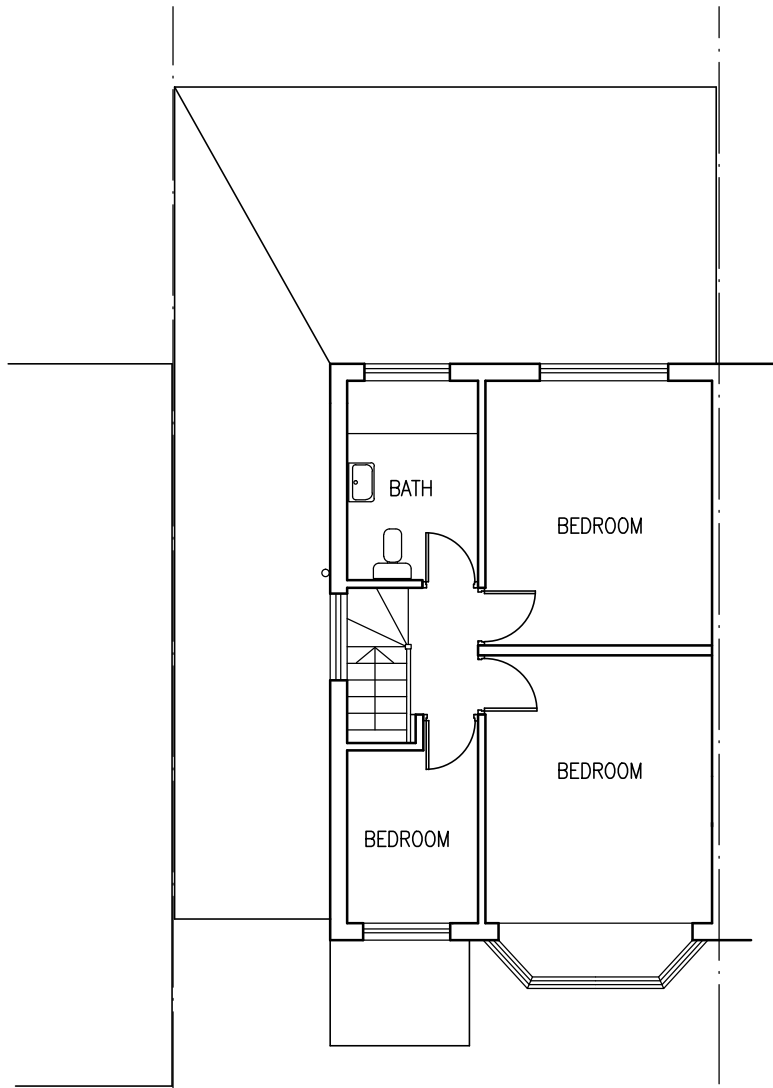

FIRST FLOOR PLAN

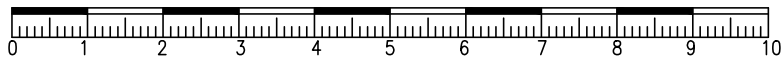

Project
 PROPOSED REAR SINGLE STOREY EXTENSION
 TO 17 OXFORD AVENUE CRANFORD
 HARLINGTON UB3 5HX

Drawing
 PLANS

Scale
 1/100 @A3

Date
 SEPT. 2021
 Drawn

Drawing No.
 G/621/01