


GLASS REINFORCED POLYESTER
LAMINATE (GRP) ROOF FINISH


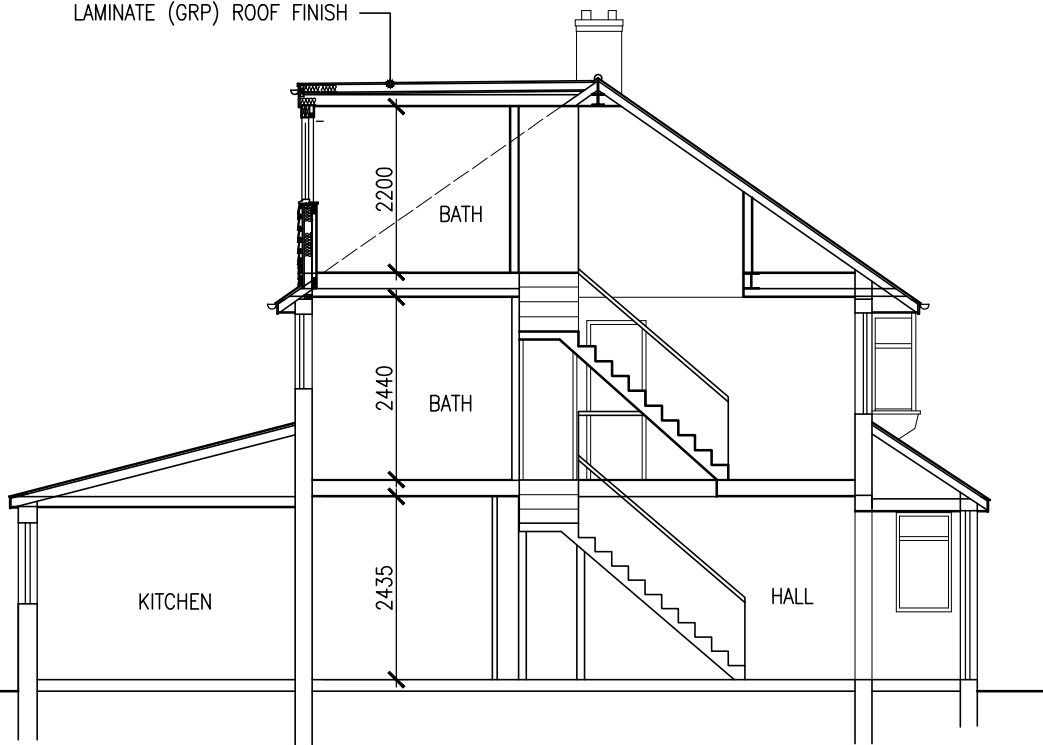


SECTION AA

VOLUME OF HIP TO GABLE
AREA OF BASE X HEIGHT ÷ 4
 $33.26 \times 2.825 \div 4$
 $= 93.95 \div 4$
 $= 23.4 \text{ CU}^3$


TOTAL VOLUME
= 23.4 + 22.60
= 46.0 CU³

VOLUME OF DORMER
 $\frac{1}{2} \text{ BASE} \times \text{HEIGHT} \times \text{WIDTH}$
 $\frac{1}{2} 4855 \times 2520 \times 3695$
 $= 45.2 \div 2$
 $= 22.60 \text{ CU}^3$

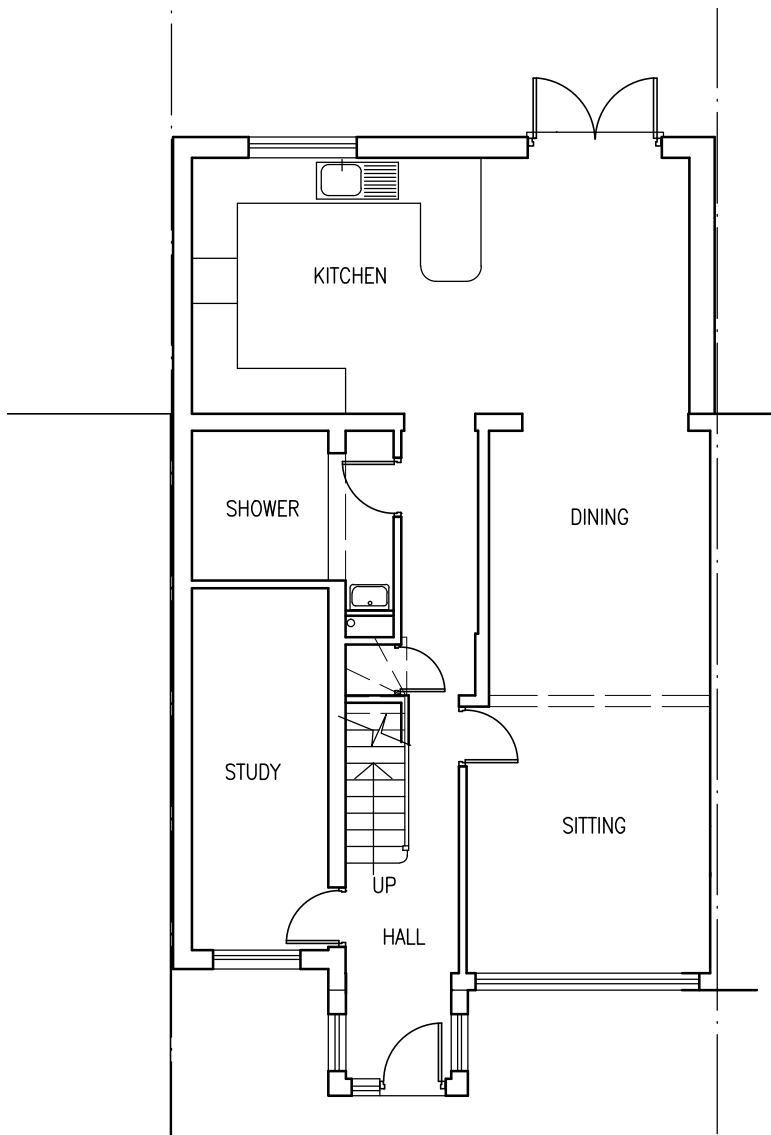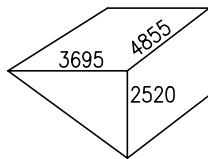


GROUND FLOOR PLAN

EXISTING

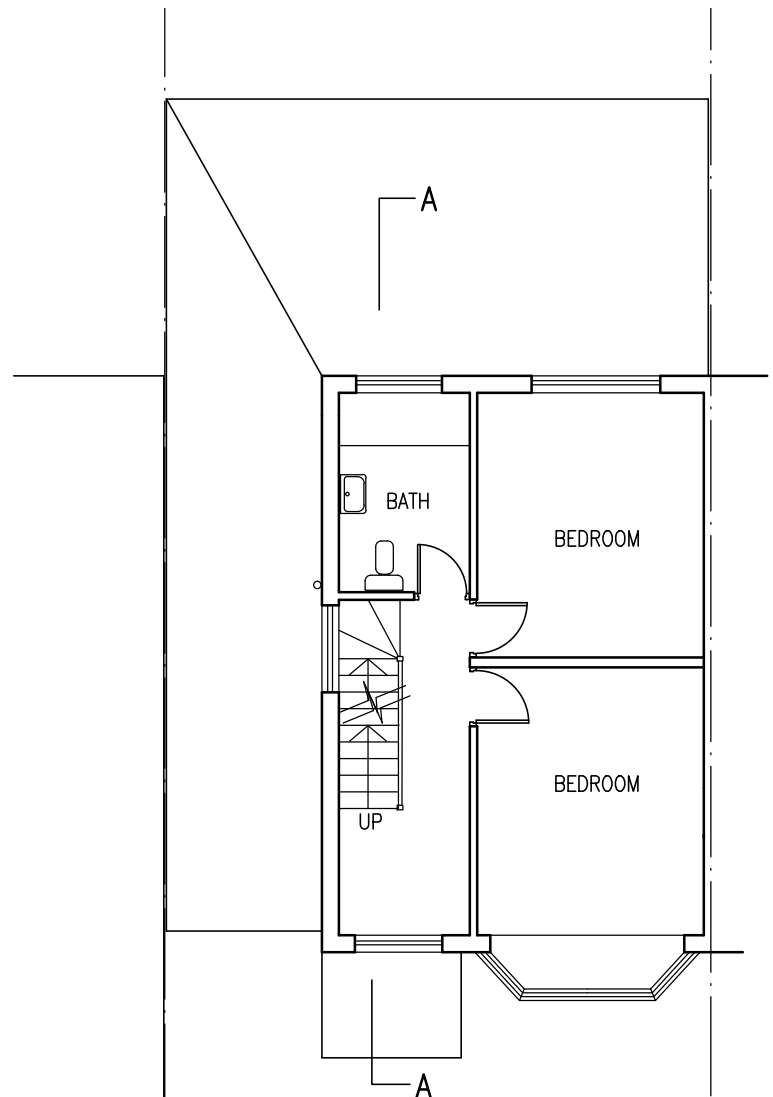


FIRST FLOOR PLAN

PROPOSED

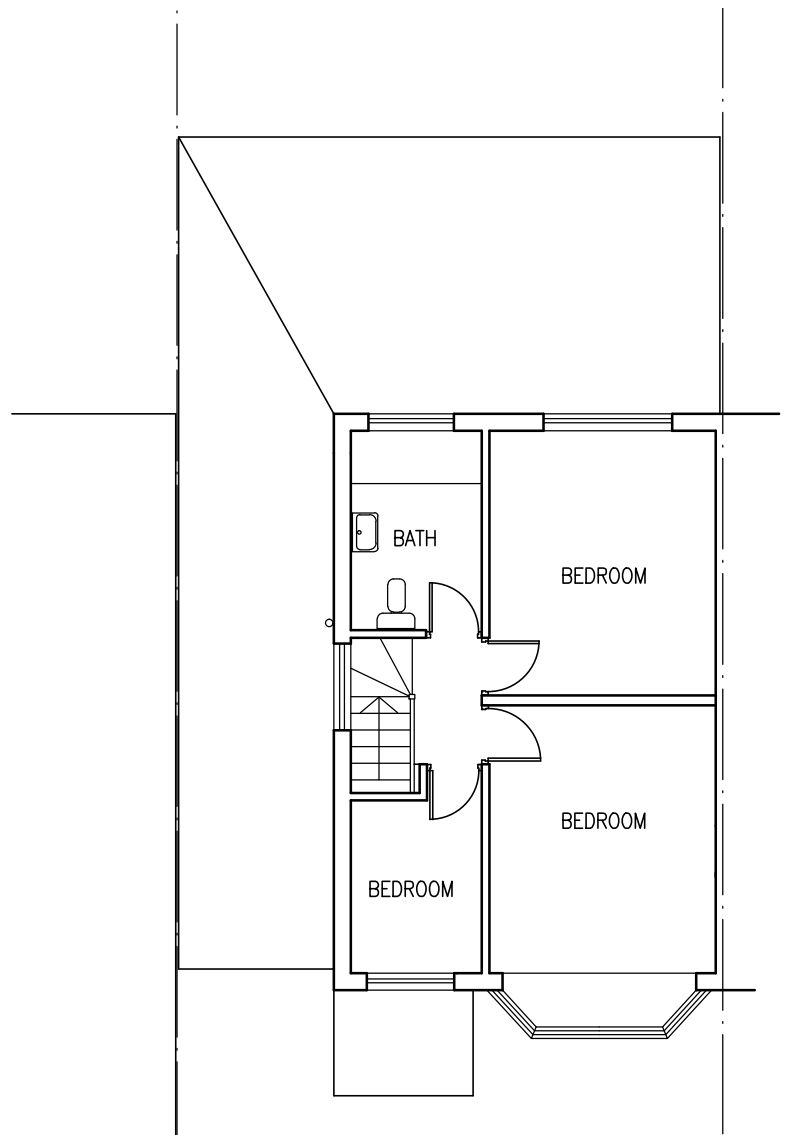

FIRST FLOOR PLAN

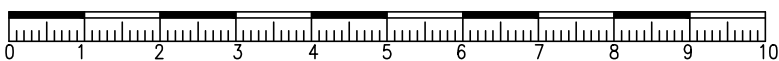

Project
PROPOSED LOFT CONVERSION
TO 17 OXFORD AVENUE CRANFORD
HARLINGTON UB3 5HX

Drawing
PLANS, SECTION

Scale
1/100 @A3

Date
MARCH 2021
Drawn

Drawing No.
G/621/01