




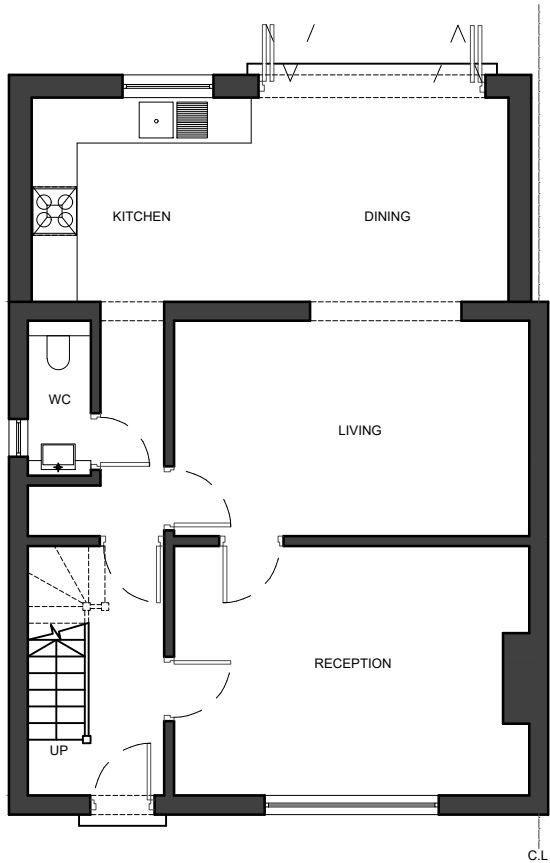

01 - GROUND FLOOR PLAN

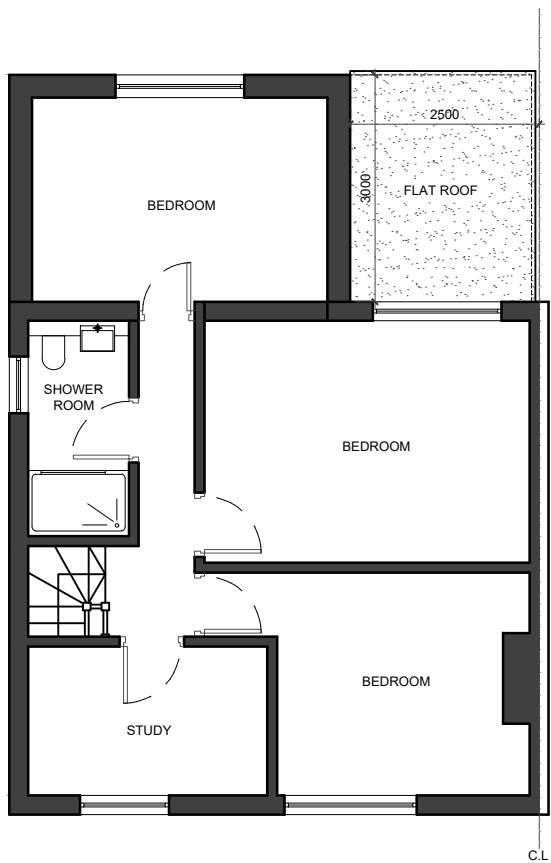


02 - FIRST FLOOR PLAN

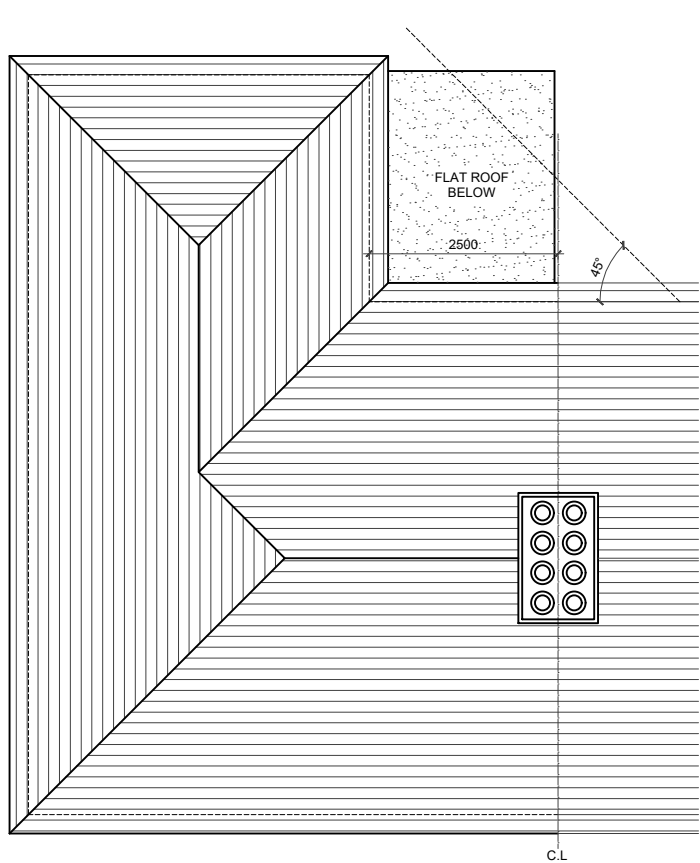


03 - ROOF PLAN



04 - FRONT ELEVATION

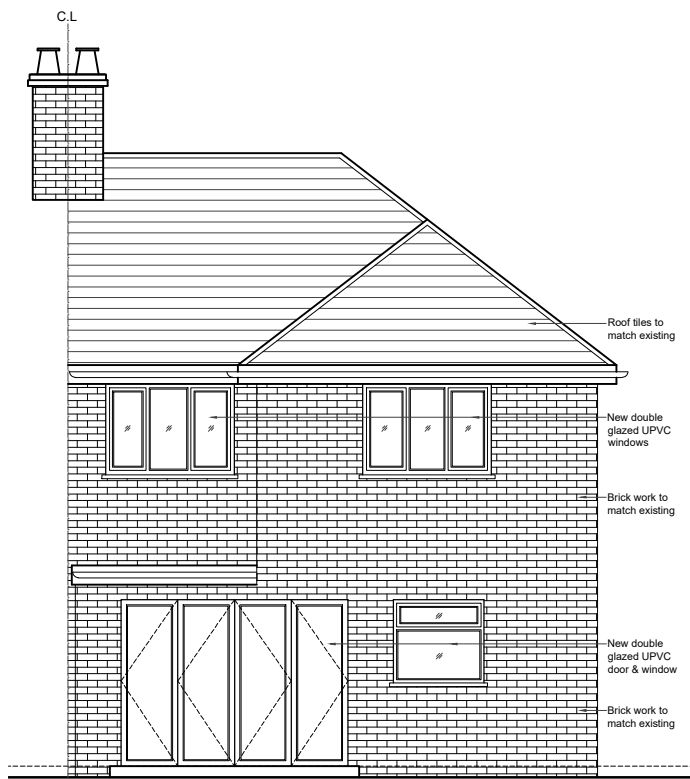

05 - REAR ELEVATION

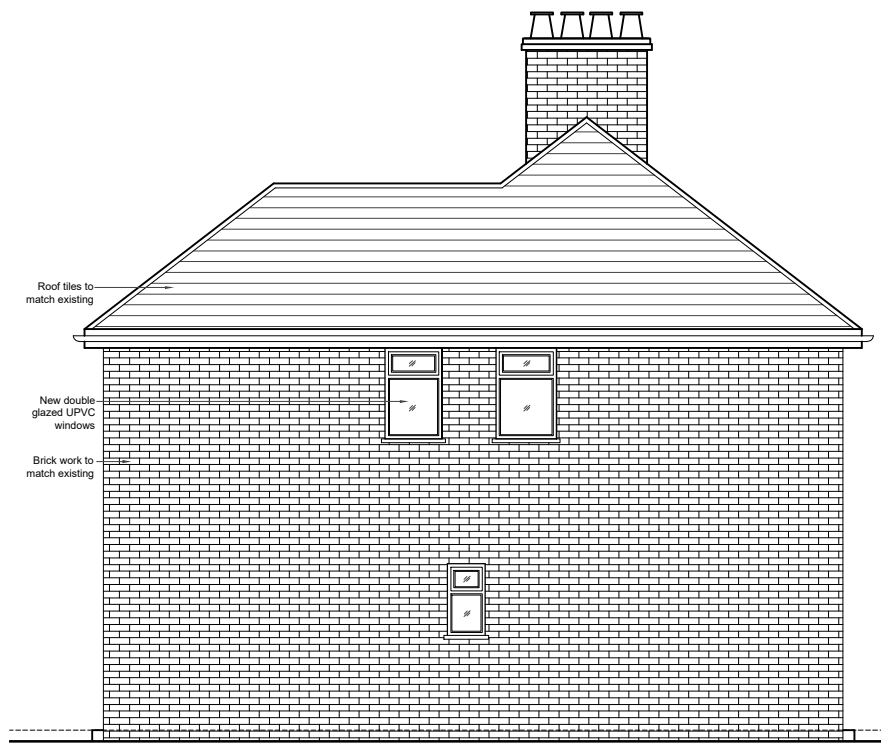

06 - SIDE ELEVATION

NOTES

Dimensions are not to be scaled from this drawing.

REVISIONS			
NO.	DESCRIPTION	DATE	BY

0 1 2m 3 4 5m

Scale

DESIGN ENDEAVOURS

31 LYNCREFT GARDENS, HOUNSLOW LONDON, TW3 2QT

M: 07869580774, 07883602259

E: design.endeavour@gmail.com

Project

12 WHITETHORN AVENUE YIEWSLEY WEST DRAYTON

LONDON, UB7 8JX

Title

PROPOSED PLANS & ELEVATIONS

Scale	Drawn	Approved	Date
1:100@A3	NK/TA		JULY 20
Job No.	Drawing No.	Rev.	
DE-791	P-12WA-02		