


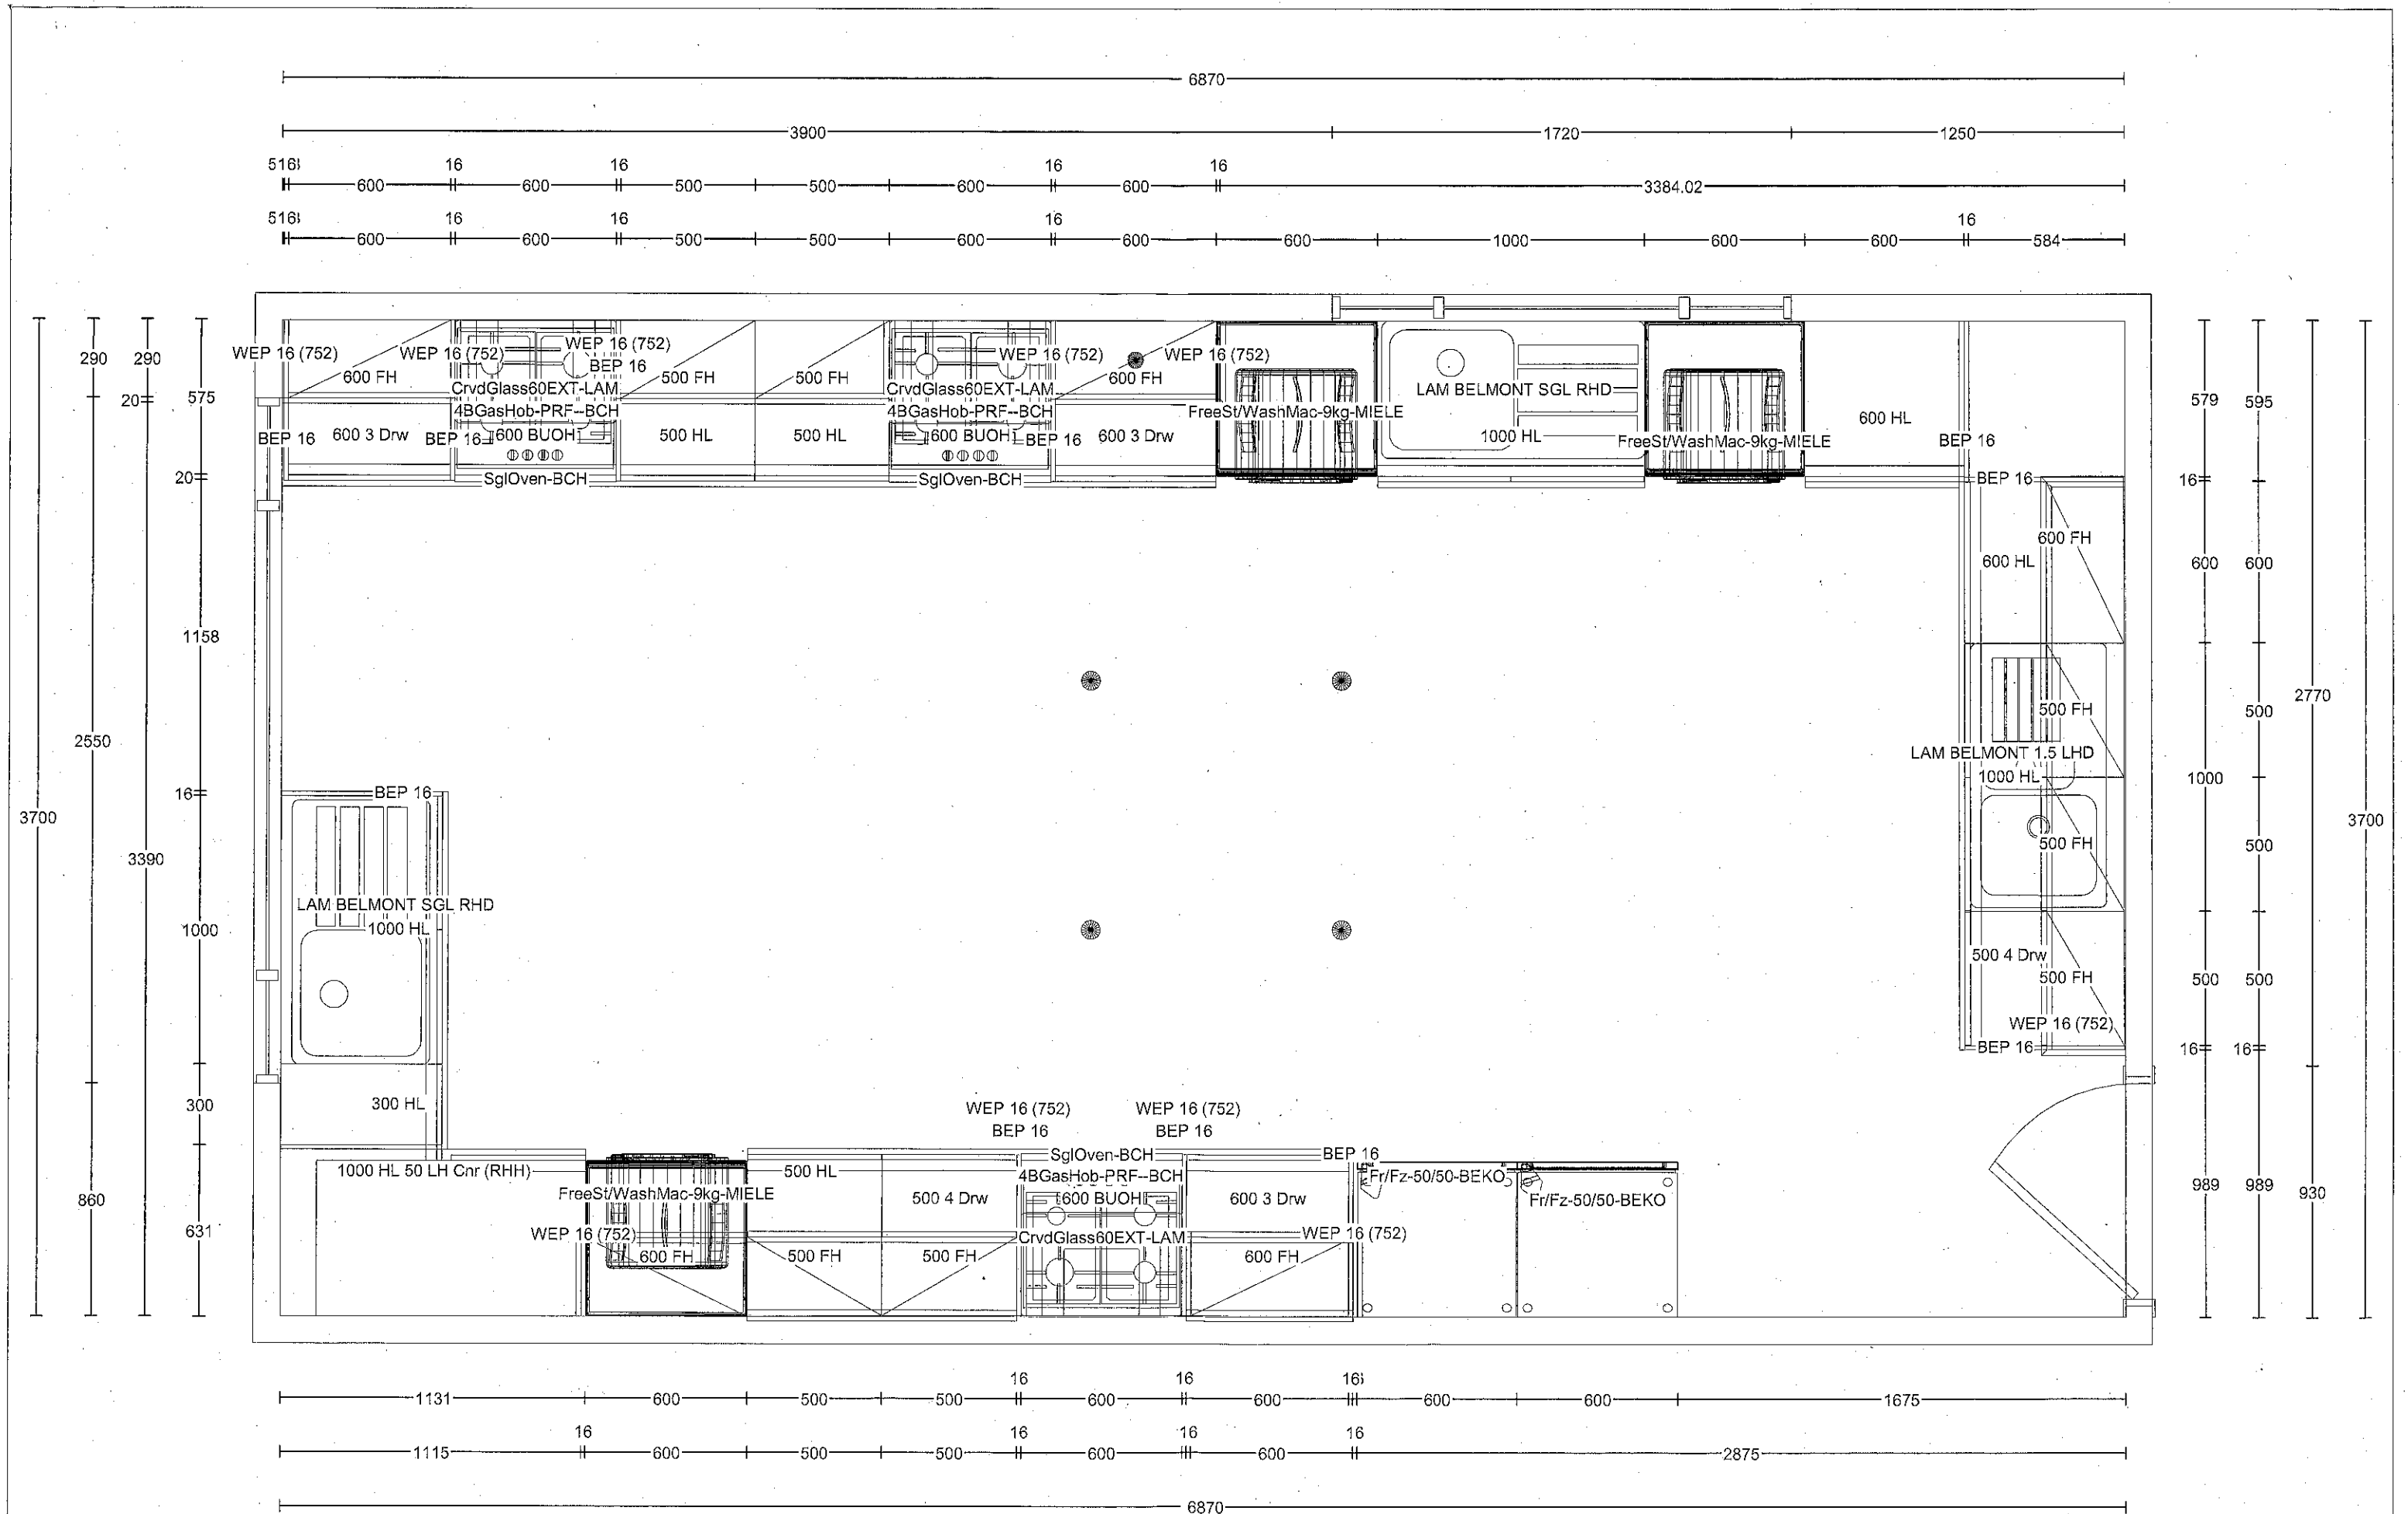


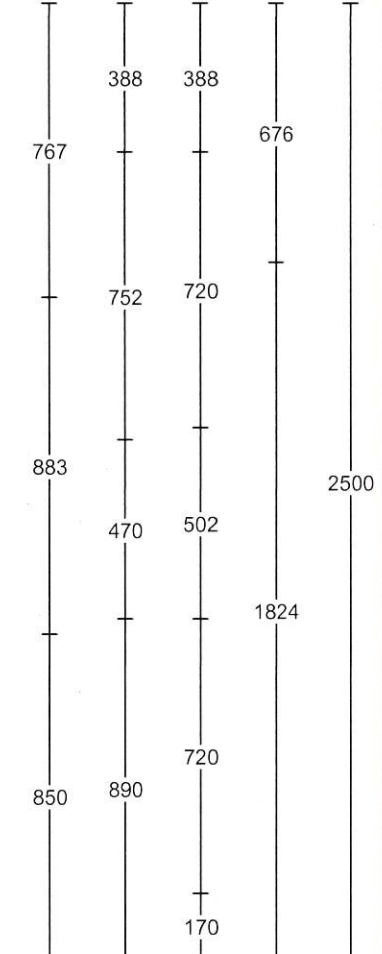

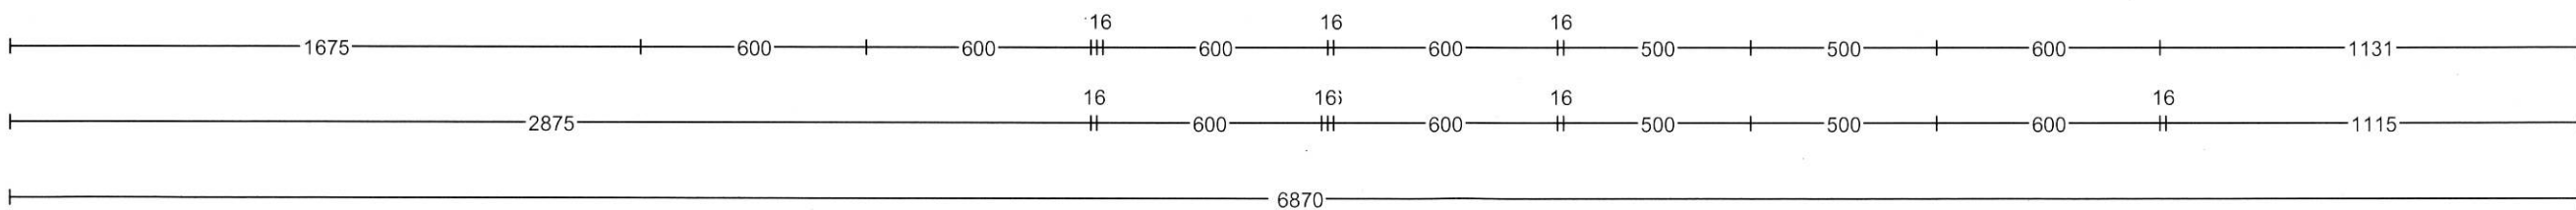

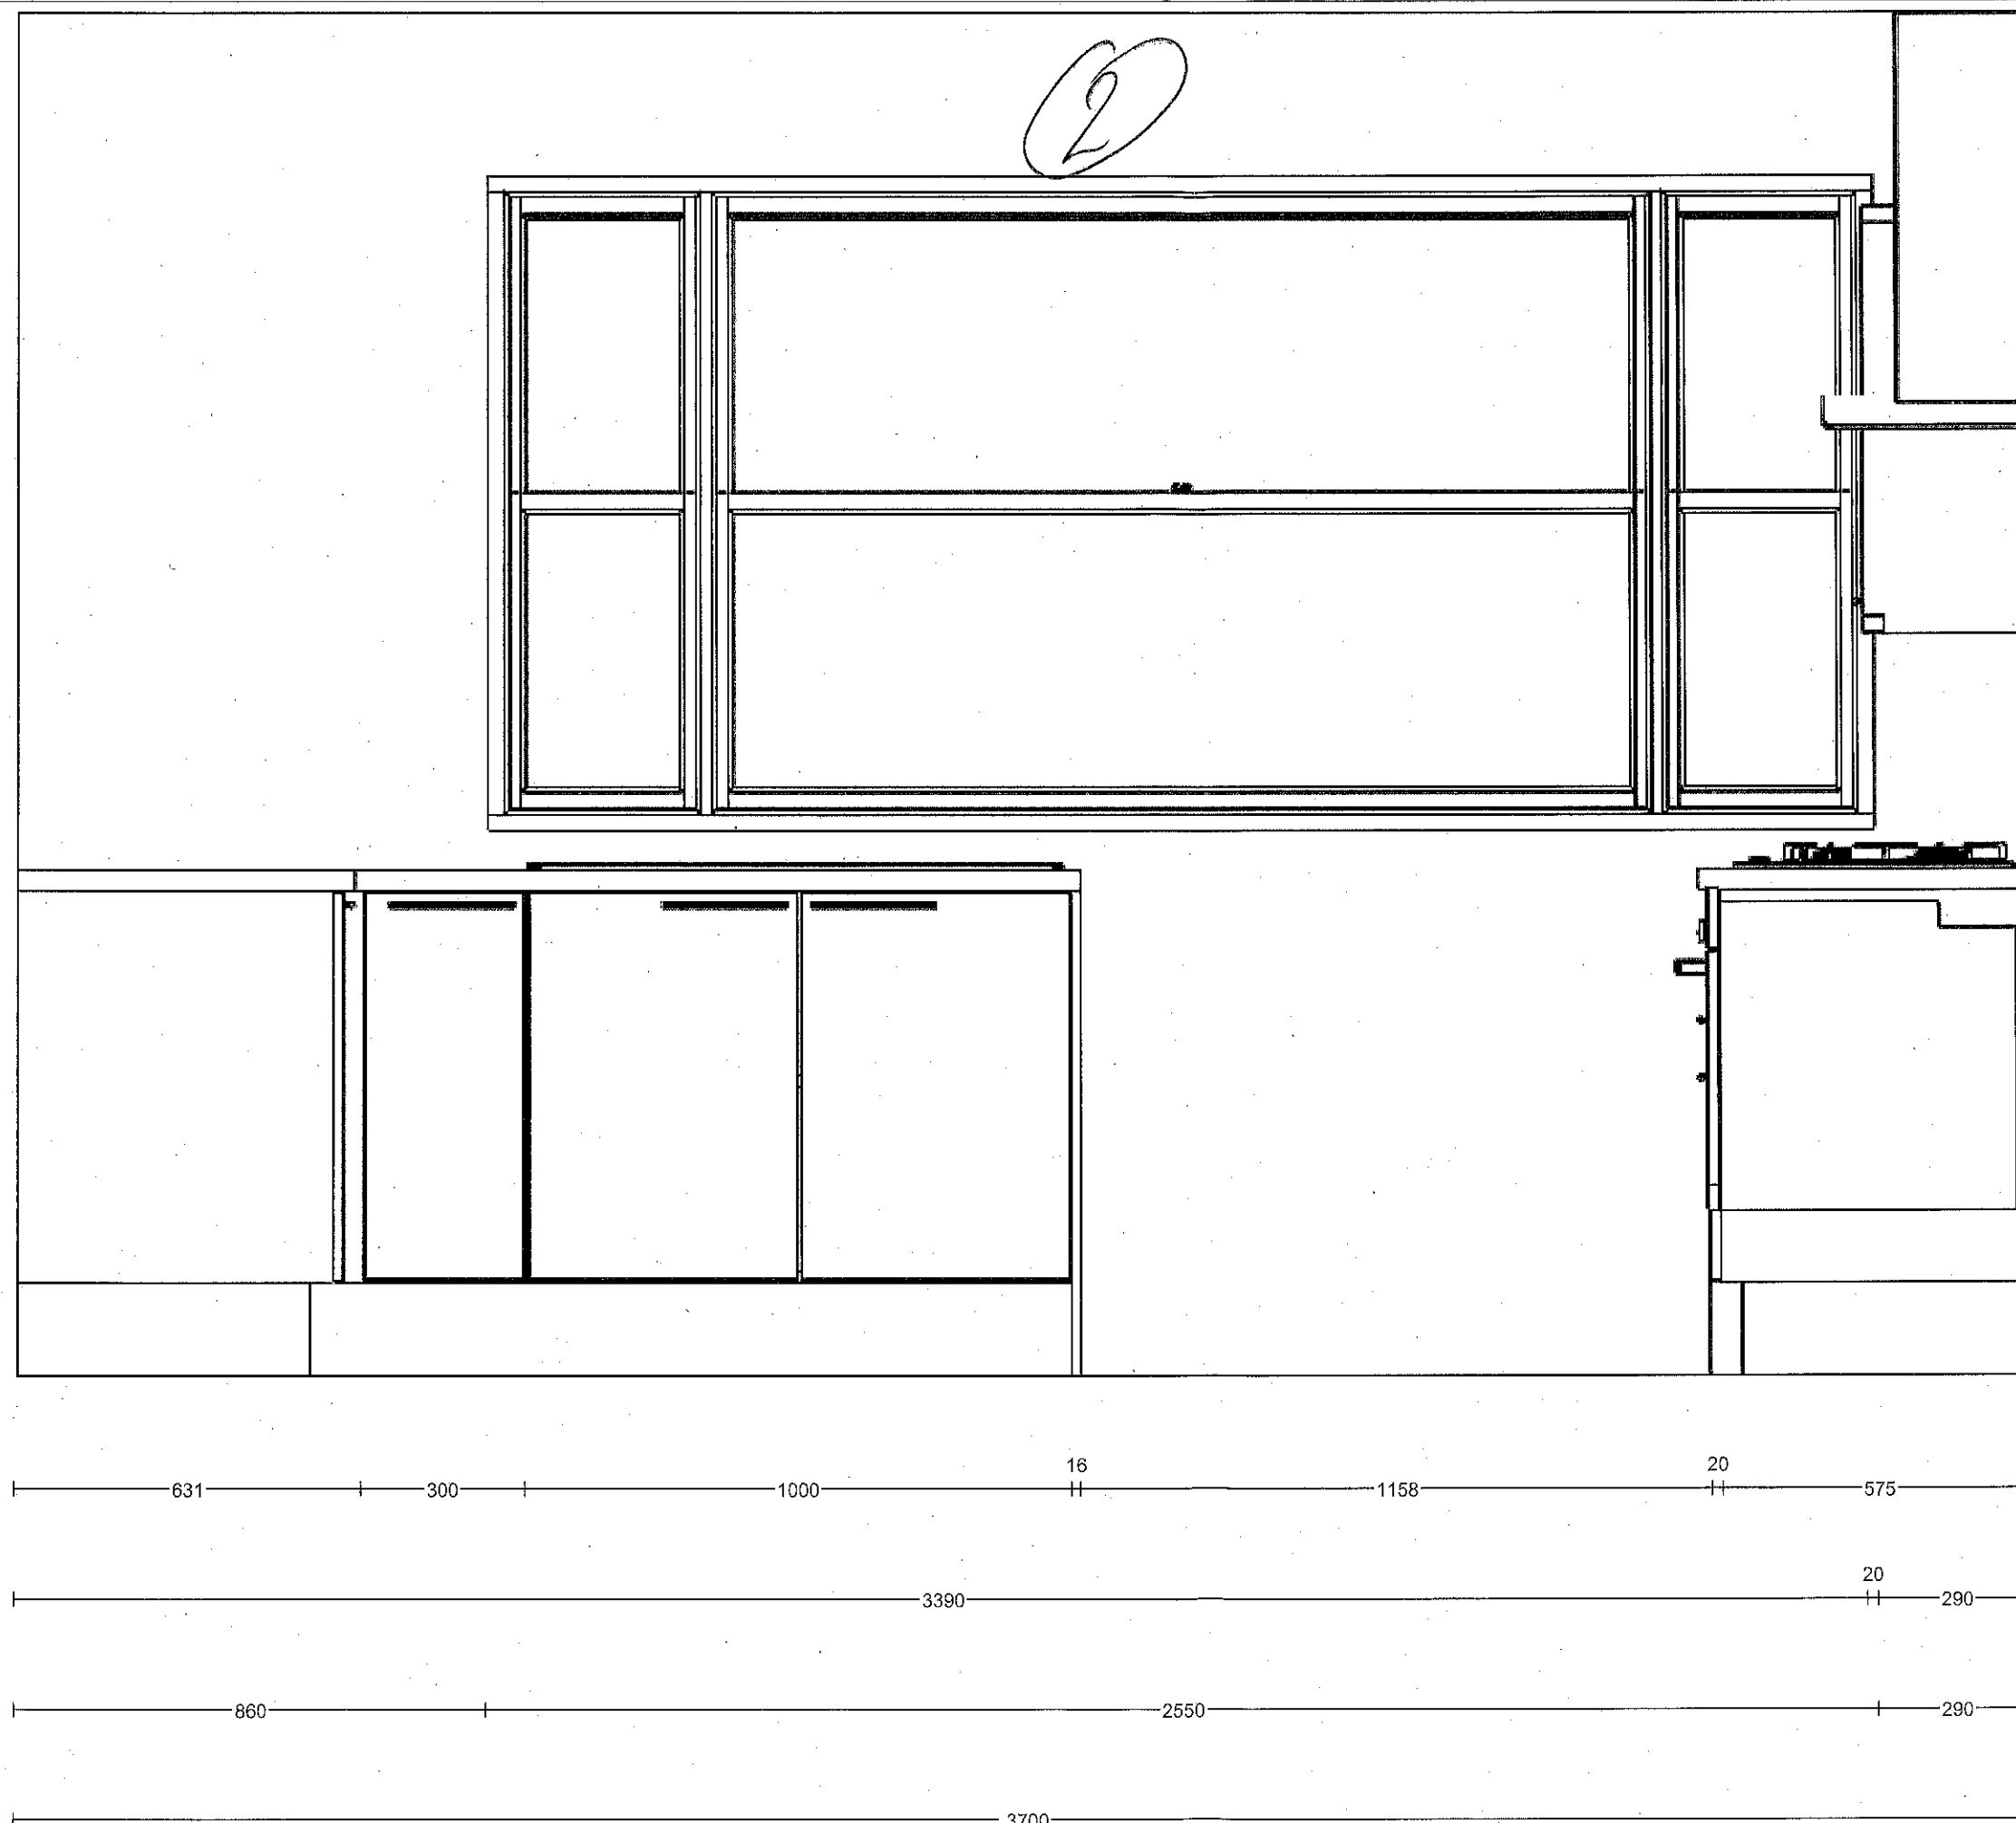

Please consult the quotation for a list of items to be supplied. The drawing is a computer representation of layout

and dimension, details should be checked by the installer/builder. Please also ensure a Gas Safe registered

engineer is engaged with regards to any gas appliances. Check with your installer/builder for more information.

Cad Plan No : 20110359281

Designed By : Vinnay Chandarana



Designed On : 7/1/21

Customer : ASM PROPERTIES

Phone :

Range Designed : Greenwich Gloss White

8

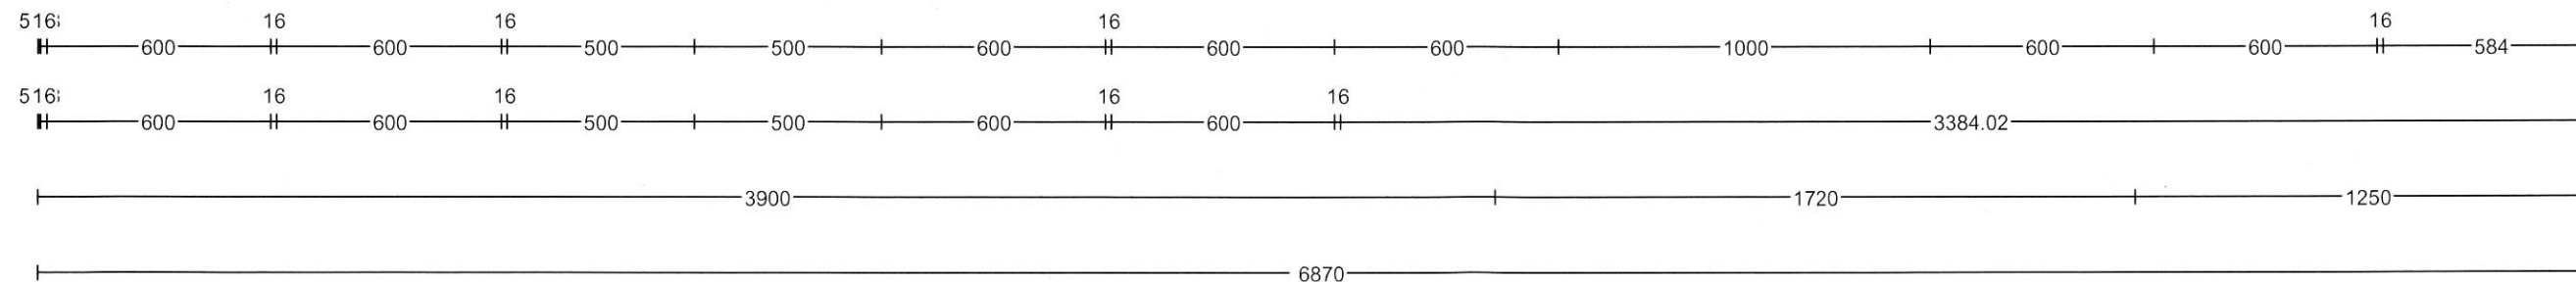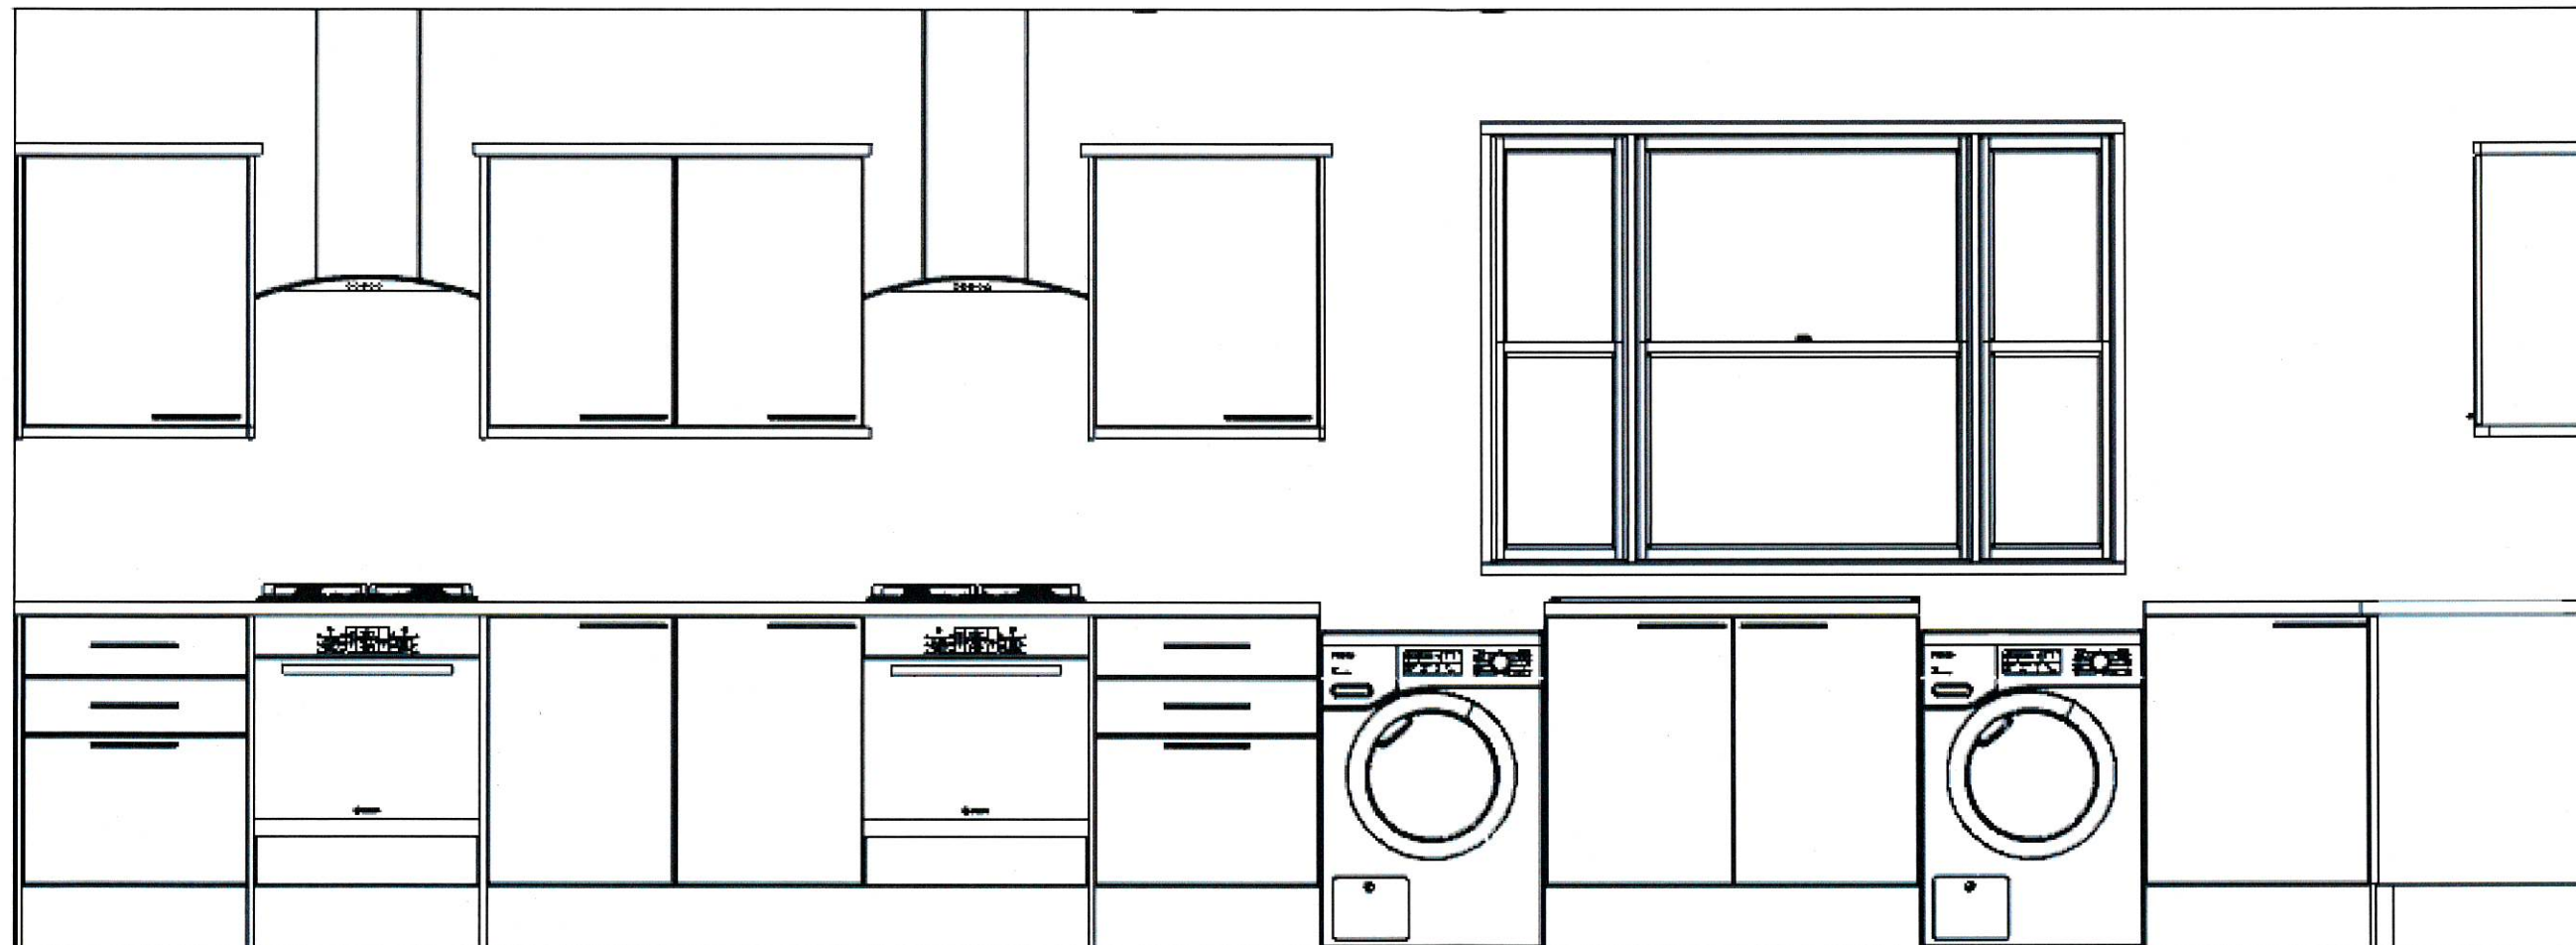

Please consult the quotation for a list of items to be supplied. The drawing is a computer representation of layout and dimension, details should be checked by the installer/builder. Please also ensure a Gas Safe registered engineer is engaged with regards to any gas appliances. Check with your installer/builder for more information.

Cad Plan No : 20110359281




Designed By : Vinnay Chandarana

Designed On : 7/1/21

Customer : ASM PROPERTIES

Phone :

Range Designed : Greenwich Gloss White

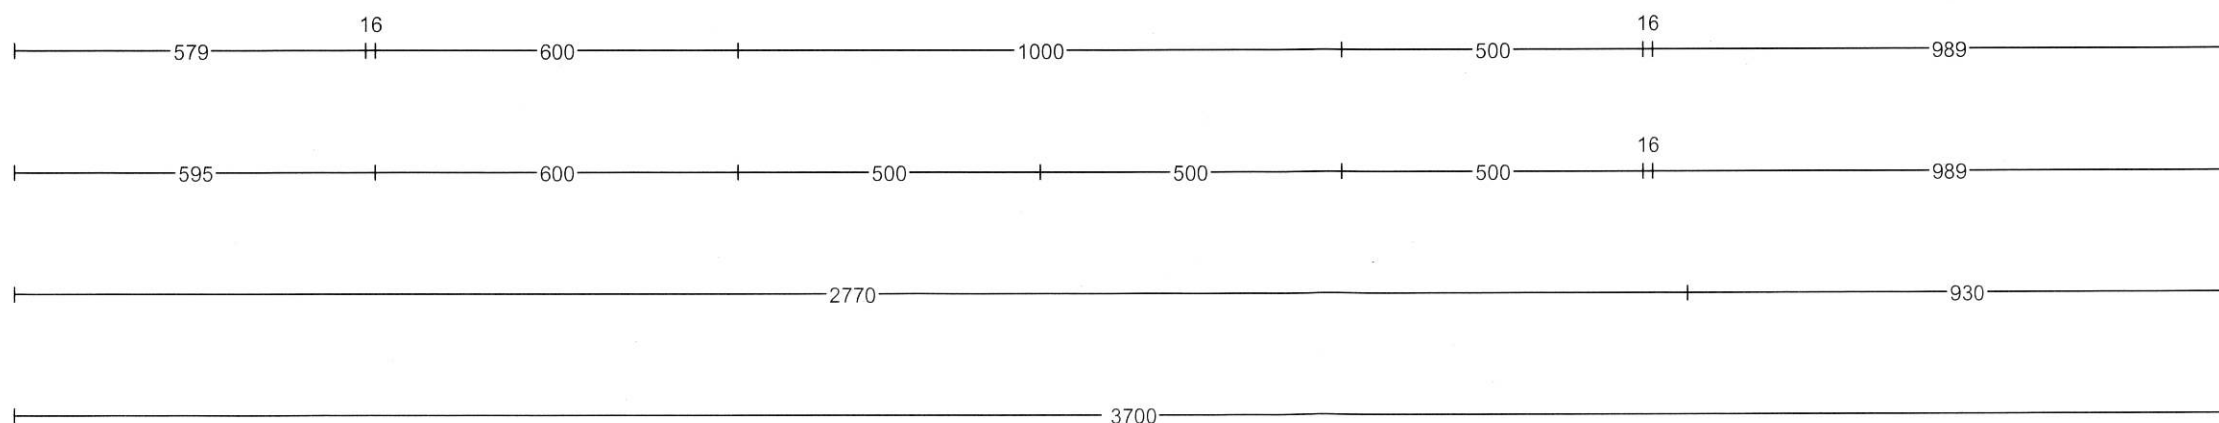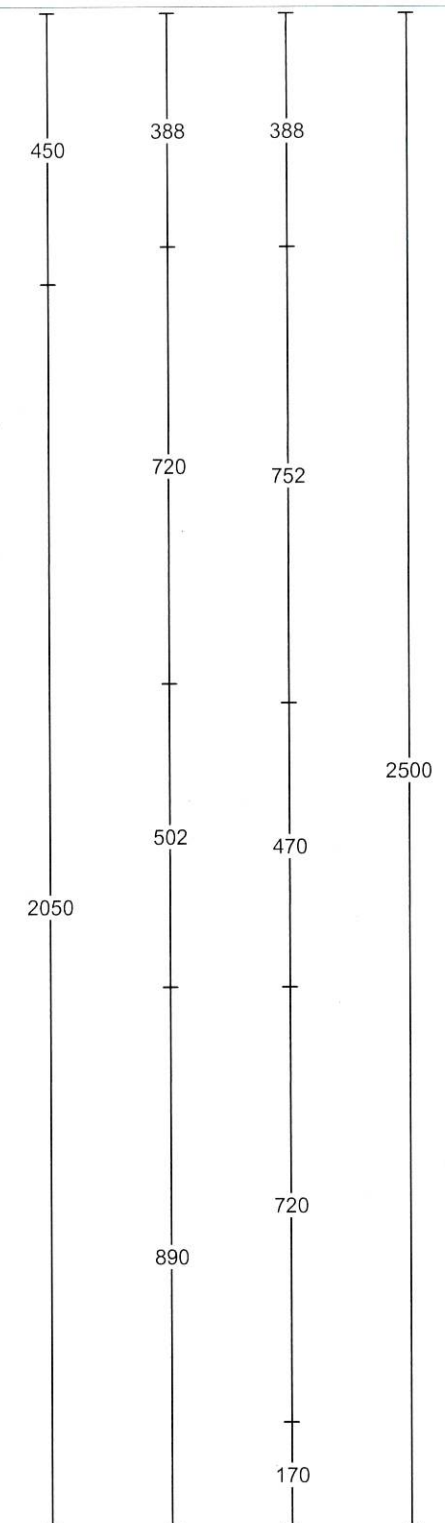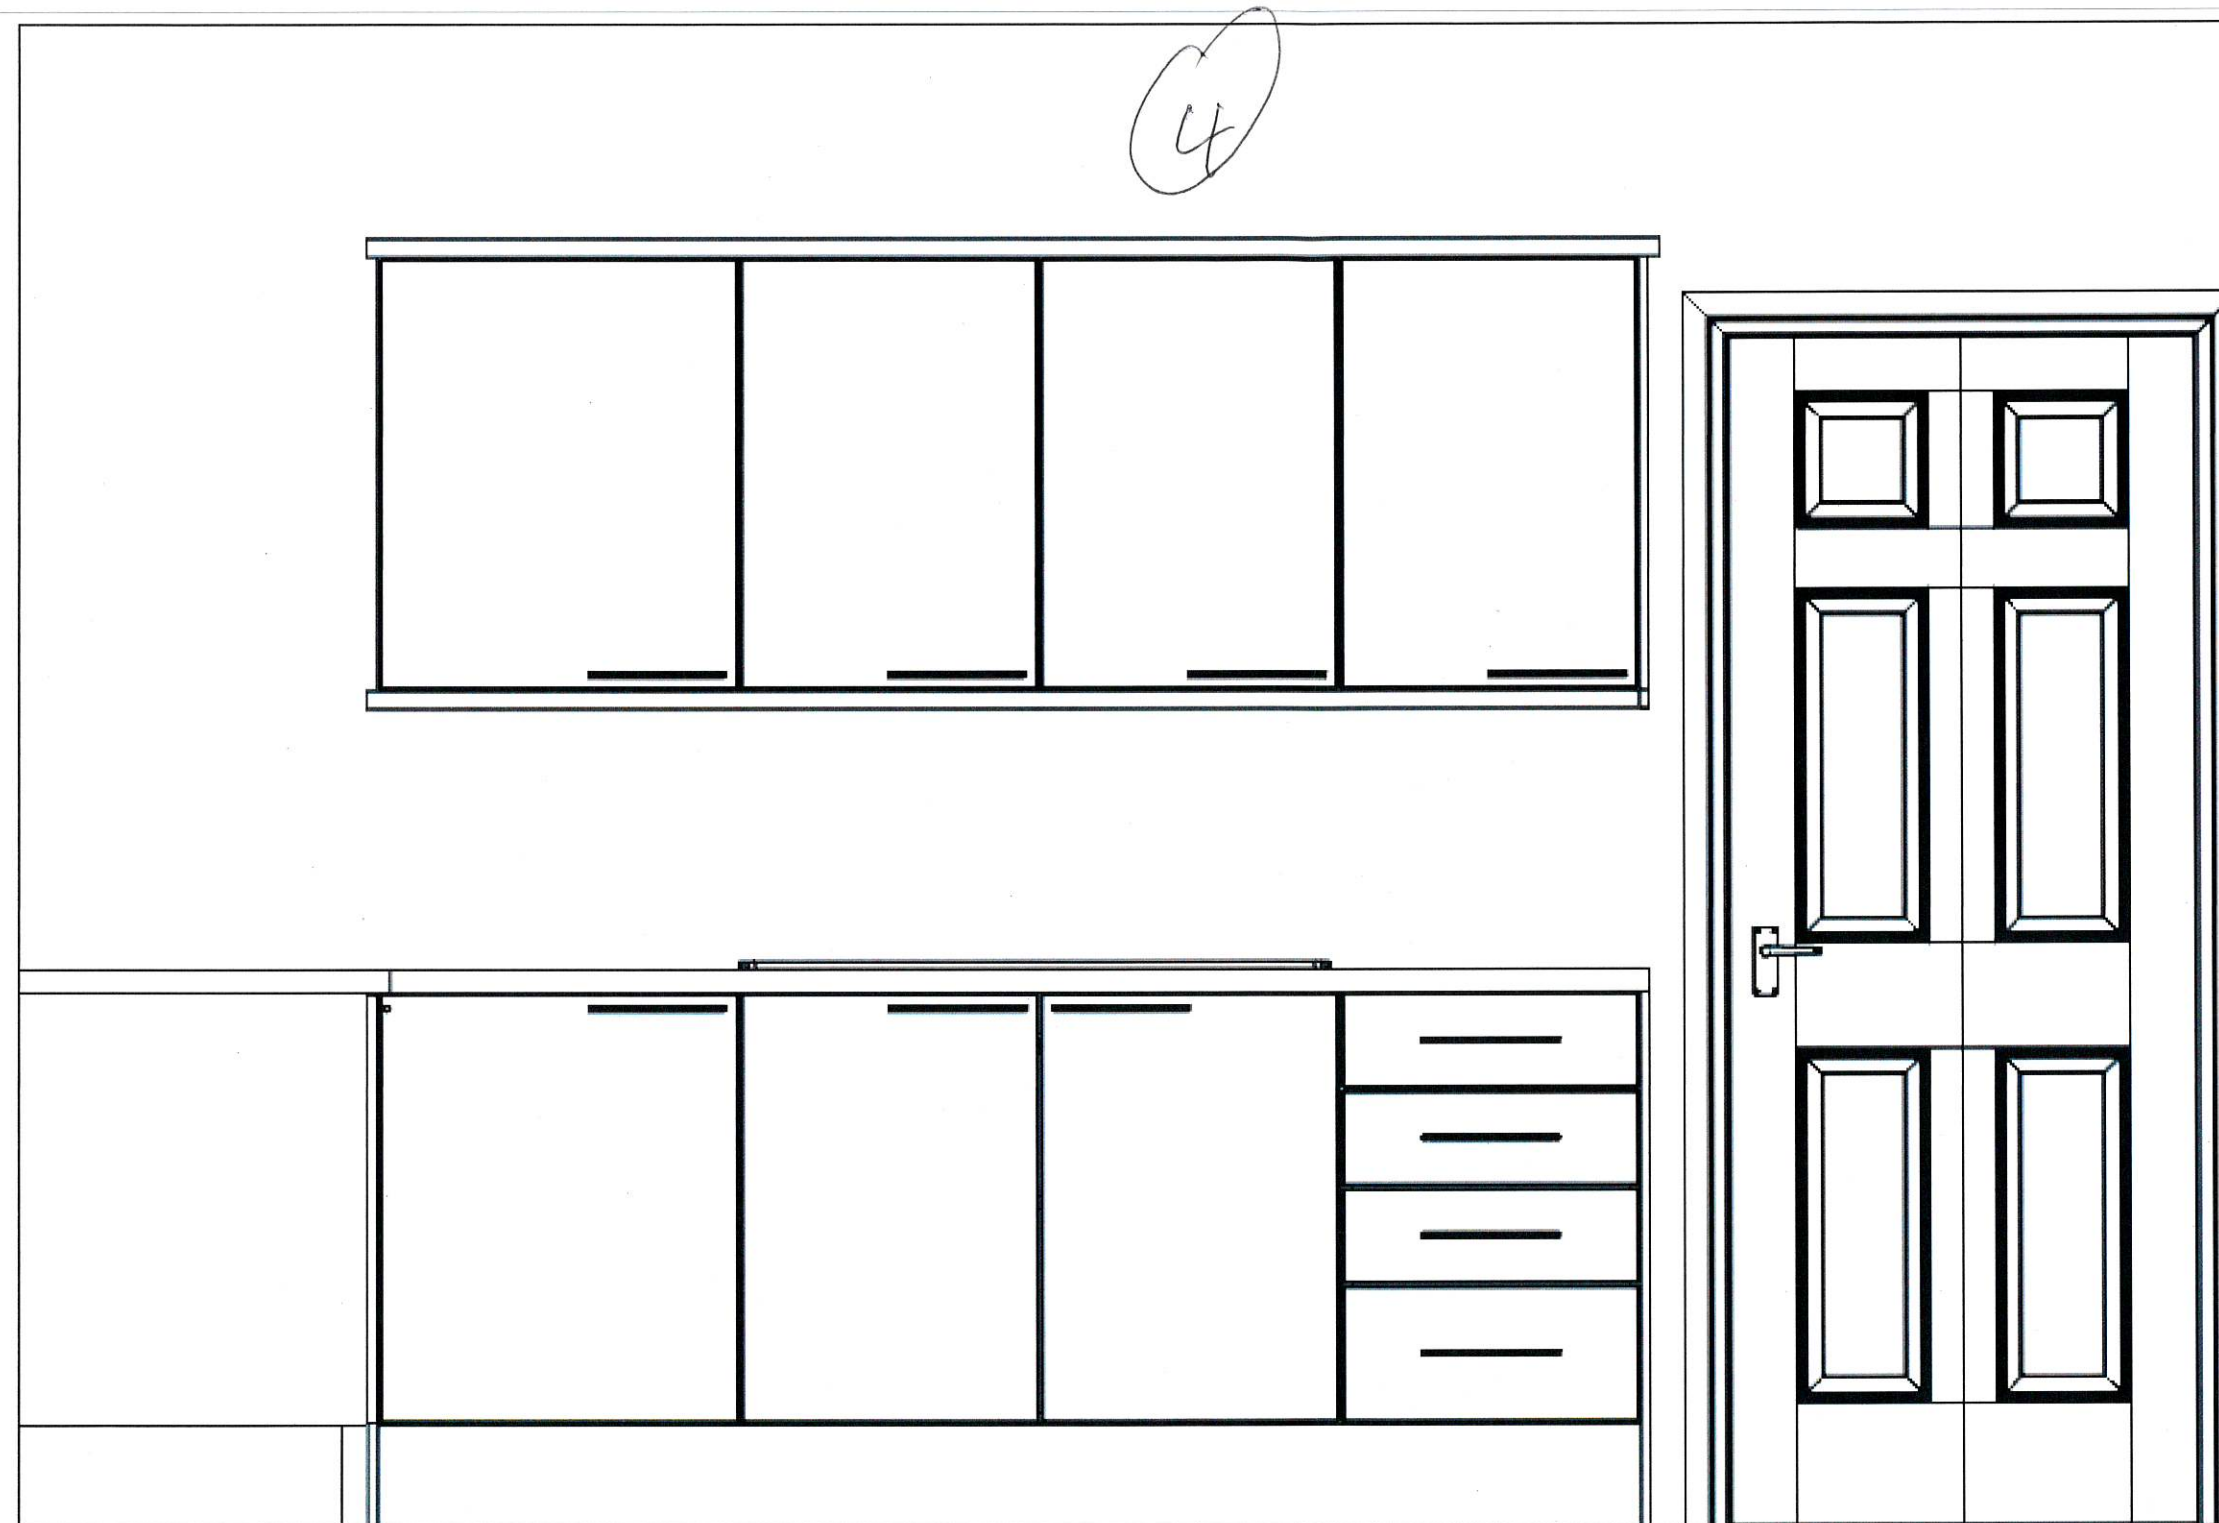

Please consult the quotation for a list of items to be supplied. The drawing is a computer representation of layout

and dimension, details should be checked by the installer/builder. Please also ensure a Gas Safe registered

engineer is engaged with regards to any gas appliances. Check with your installer/builder for more information.

Cad Plan No : 20110359281

Designed By : Vinnay Chandarana

Designed On : 7/1/21

Customer : ASM PROPERTIES

Phone :

Range Designed : Greenwich Gloss White



	Please consult the quotation for a list of items to be supplied. The drawing is a computer representation of layout	Cad Plan No : 20110359281	Customer : ASM PROPERTIES
	and dimension, details should be checked by the installer/builder. Please also ensure a Gas Safe registered	Designed By : Vinnay Chandarana	Phone :
	engineer is engaged with regards to any gas appliances. Check with your installer/builder for more information.	Designed On : 7/1/21	Range Designed : Greenwich Gloss White



	Please consult the quotation for a list of items to be supplied. The drawing is a computer representation of layout	Cad Plan No : 20110359281	Customer : ASM PROPERTIES
	and dimension, details should be checked by the installer/builder. Please also ensure a Gas Safe registered	Designed By : Vinnay Chandarana	Phone :
	engineer is engaged with regards to any gas appliances. Check with your installer/builder for more information.	Designed On : 7/1/21	Range Designed : Greenwich Gloss White

