


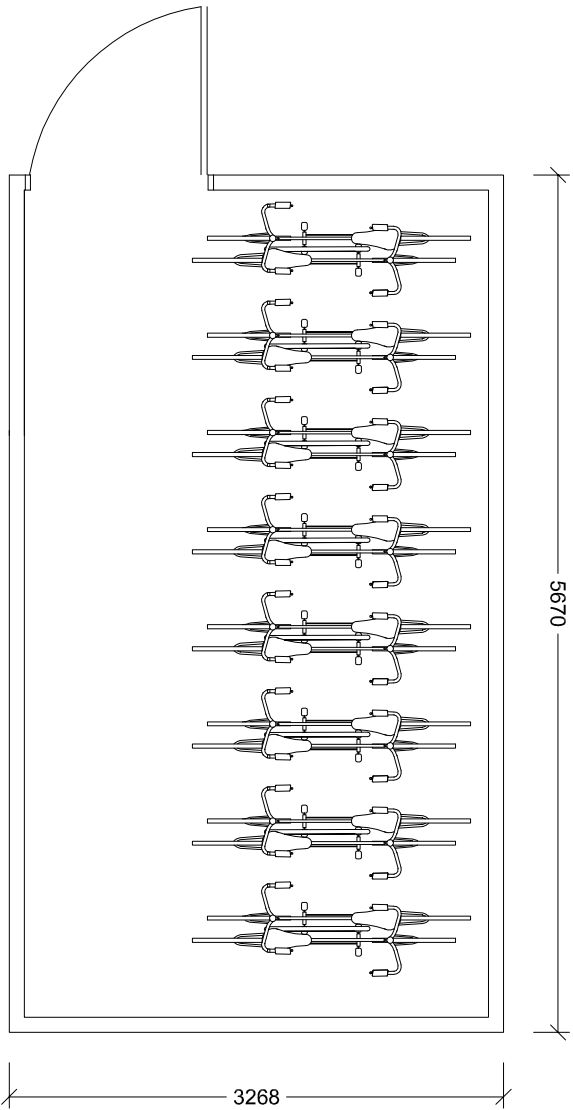
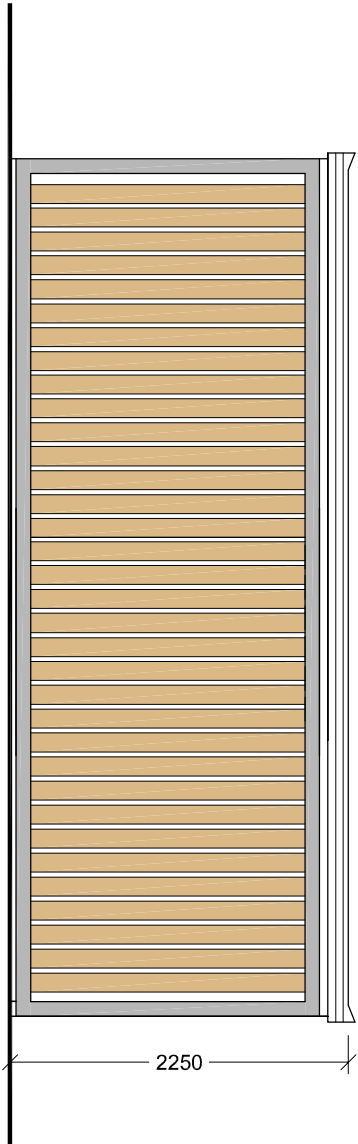


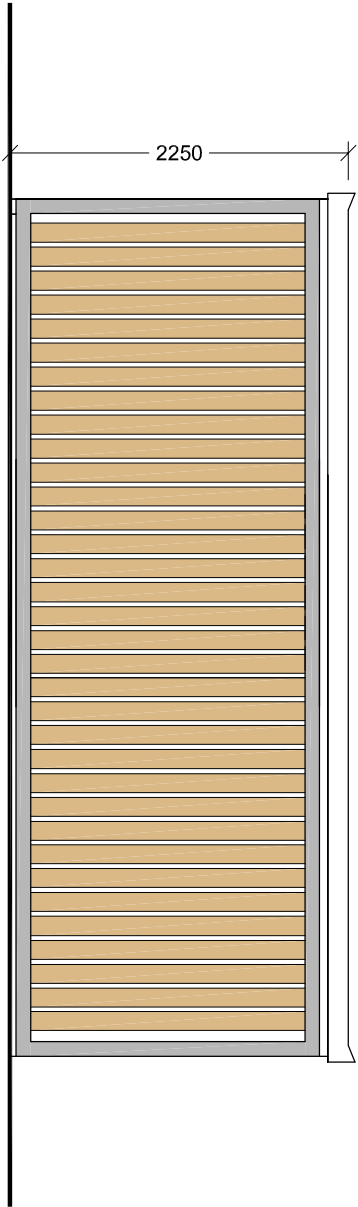

FLAT ROOF
FELTED ROOF
19MM WBP PLY
ON 50 X 100MM TIMBER C16 JOISTS @ 400 CTRS

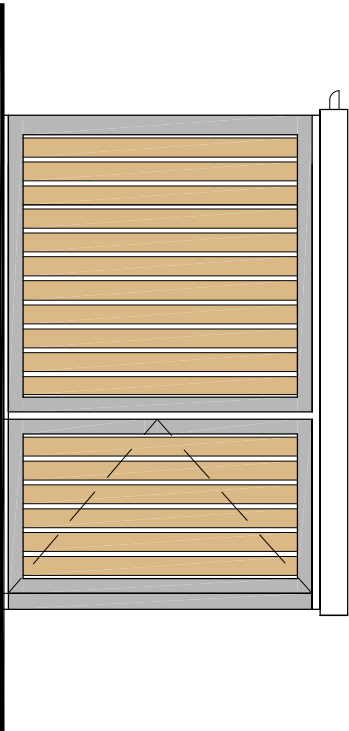

STRUCTURE
NEW 100MM SQUARE GALVANISED STEEL
FRAME WITH DIAGONAL BRACING AT EACH END
WITH GALVANISED MESH PANELS WELDED TO
INSIDE FACE AND TIMBER CLADDING PANELS
FIXED TO OUTSIDE FACE

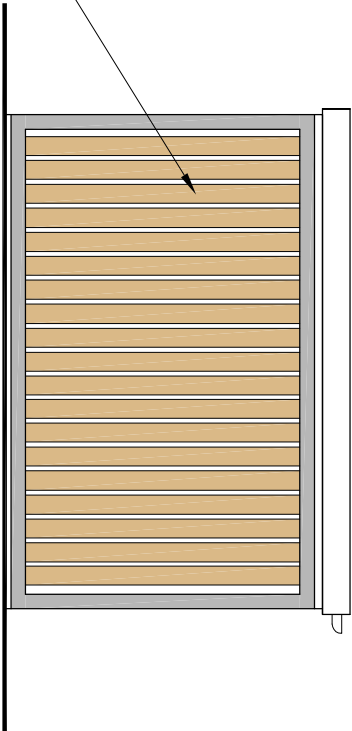

BIKE STORE DOOR	JULY 2021	A
AMENDMENTS	DATE	REV

Drawings, notes and details shown are only approximate and subject to site survey.
All dimensions are to be checked on site. If found to be incorrect, the contractor shall be responsible for the cost of any necessary alterations and any discrepancy in the drawings shall be the responsibility of the contractor.
The drawings are for information only and are not to be used for any other purpose without the written consent of the architect.



bernard murray design
chartered architect

78 BRIDGE ROAD, UXBRIDGE, MIDDLESEX UB8 3QW
TEL: 07988 471714 EMAIL: BMURRAYDESIGN@YAHOO.CO.UK

PROJECT
ADAM & EVE PUBLIC HOUSE
830 UXBRIDGE ROAD
HAYES
UB4 0RR

CLIENT
YAMUNA HOUSE LTD

DRAWING
PROPOSED BIKE STORE

SCALE	1:50 @ A3	DRAWING NUMBER	REV.
DATE	JUL 2021	1136-9	A
DRAWN	BM		