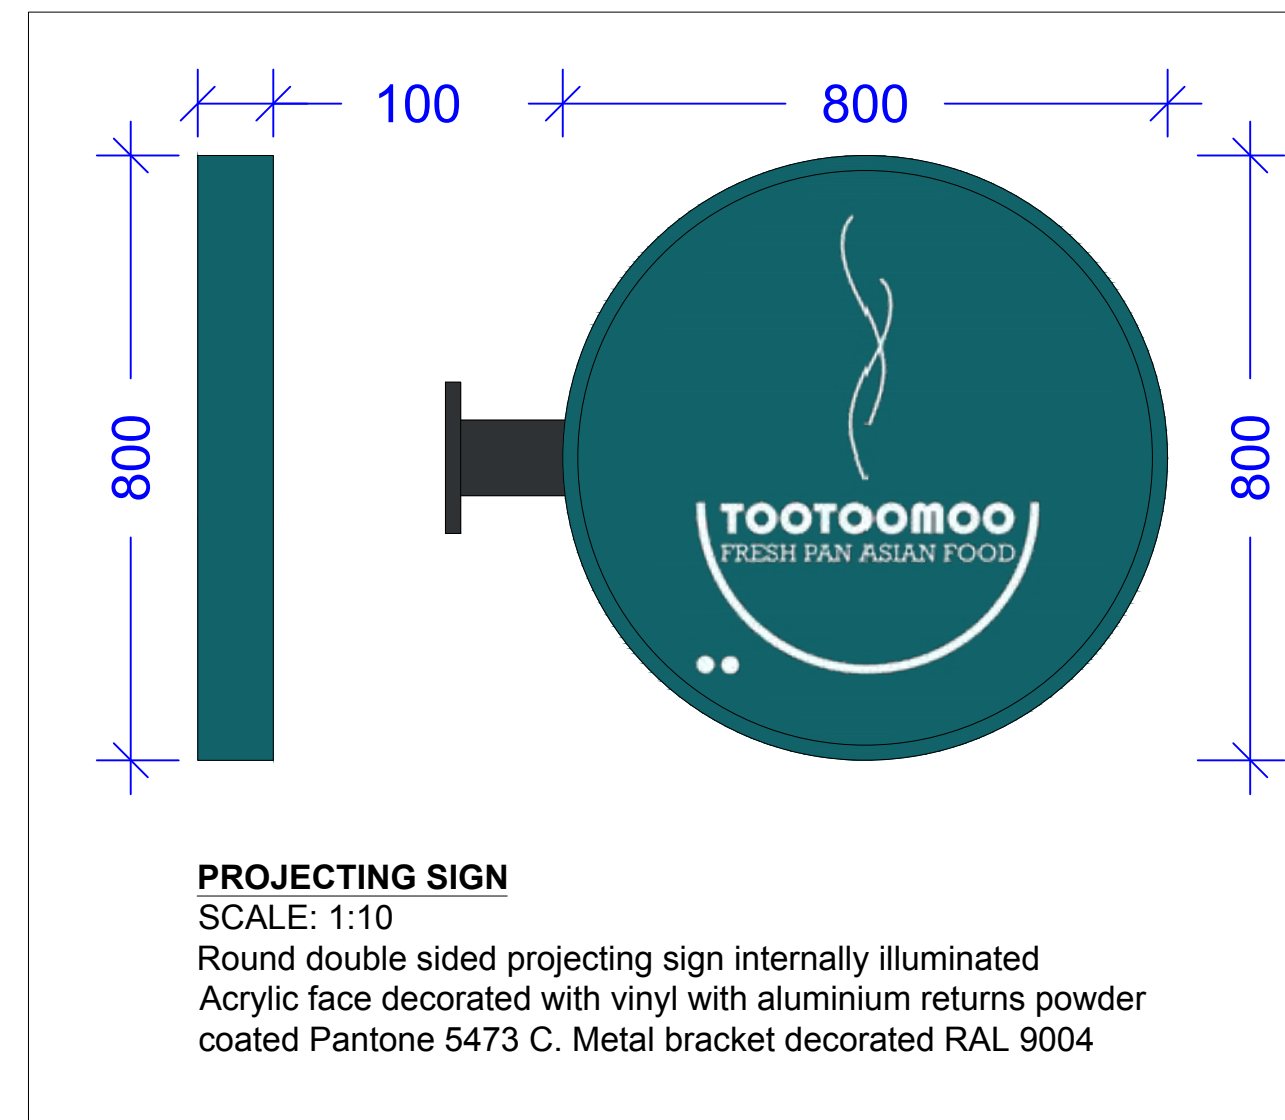


NOTES:

1. To be read in conjunction with all other consultants drawings.
2. Contractors to check site conditions prior to commencement of work.
3. Any discrepancies to be reported directly to the AW Architectural Design Ltd.
4. **Do not scale off drawing. Use figured dimensions only.**
5. All dimensions to be checked on site.
6. All drawings are the copyright of AW Architectural Design Ltd.

FOR TENDER

REV:	DATE:	DESCRIPTION:
A	04/08/20	Updated in line with client comments

TOOTOOMOO

PROJECT:

TOOTOOMOO - NORTHWOOD

ADDRESS:

1 EASTBURY ROAD,
NORTHWOOD,
HA6 3BG

DRAWING TITLE:

SHOPFRONT

SCALE:

As Shown @ A1

DATE:

June 2020

JOB NO:

NWT20

DRG NO:	
---------	--

40

REV:

A

**AW ARCHITECTURAL
DESIGN**
Willows 1, Mill Farm Courtyard, Beachampton,
Milton Keynes, Buckinghamshire, MK19 6DS
T: 01525 240800
E: admin@aw-architectural.co.uk
W: www.aw-architectural.co.uk