



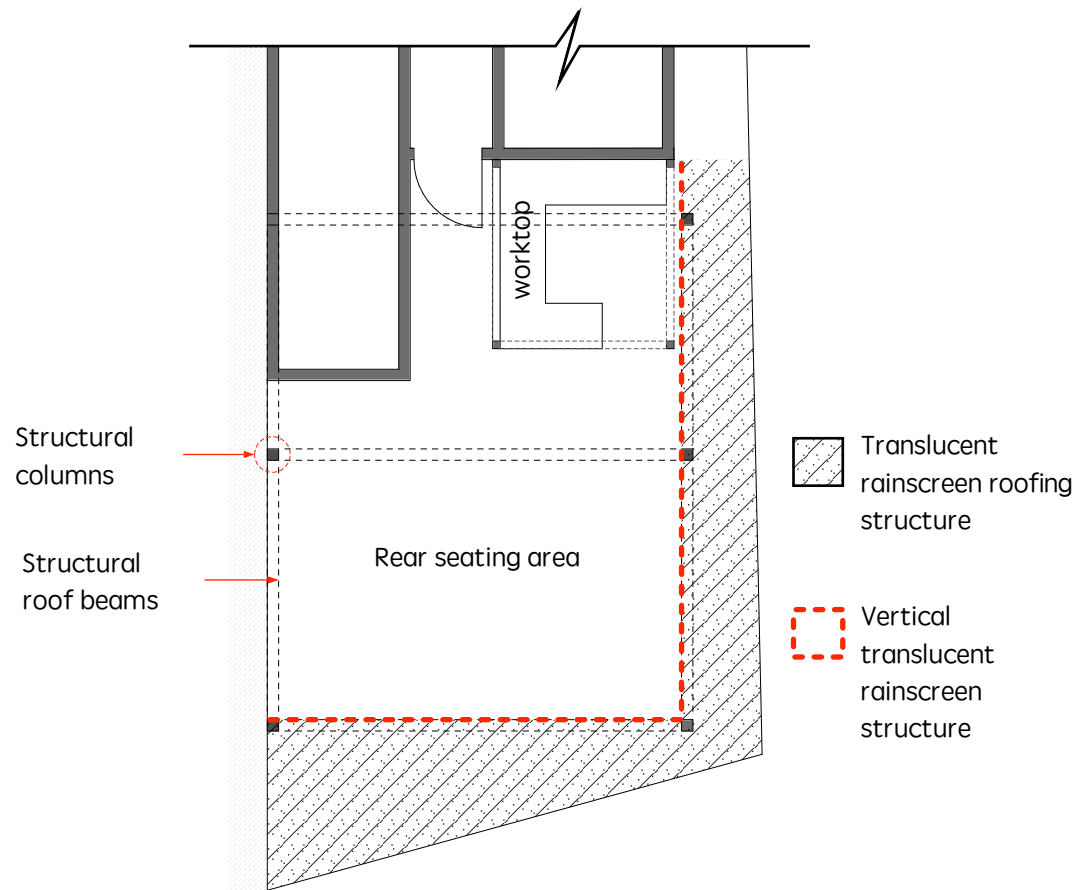


Existing ground floor plan

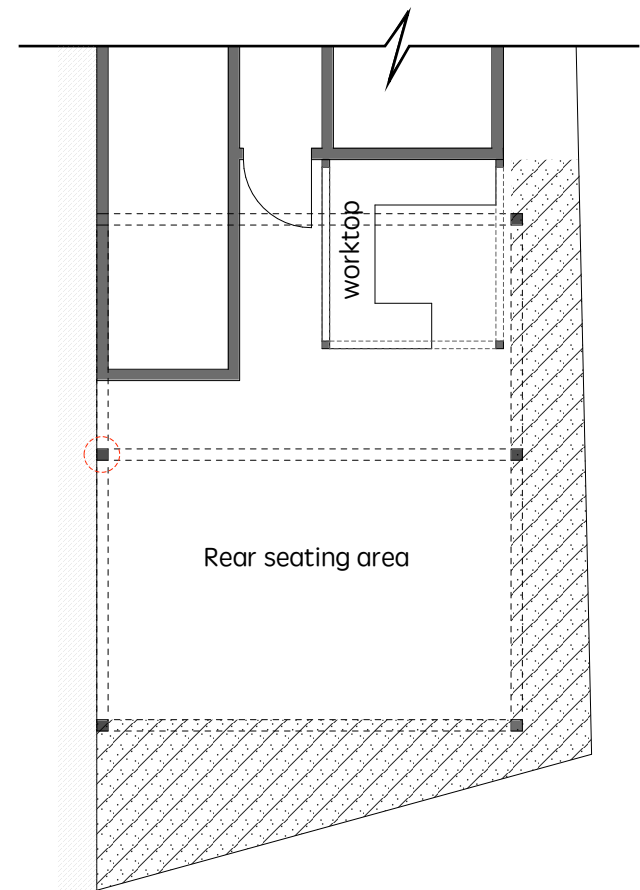


Proposed ground floor plan



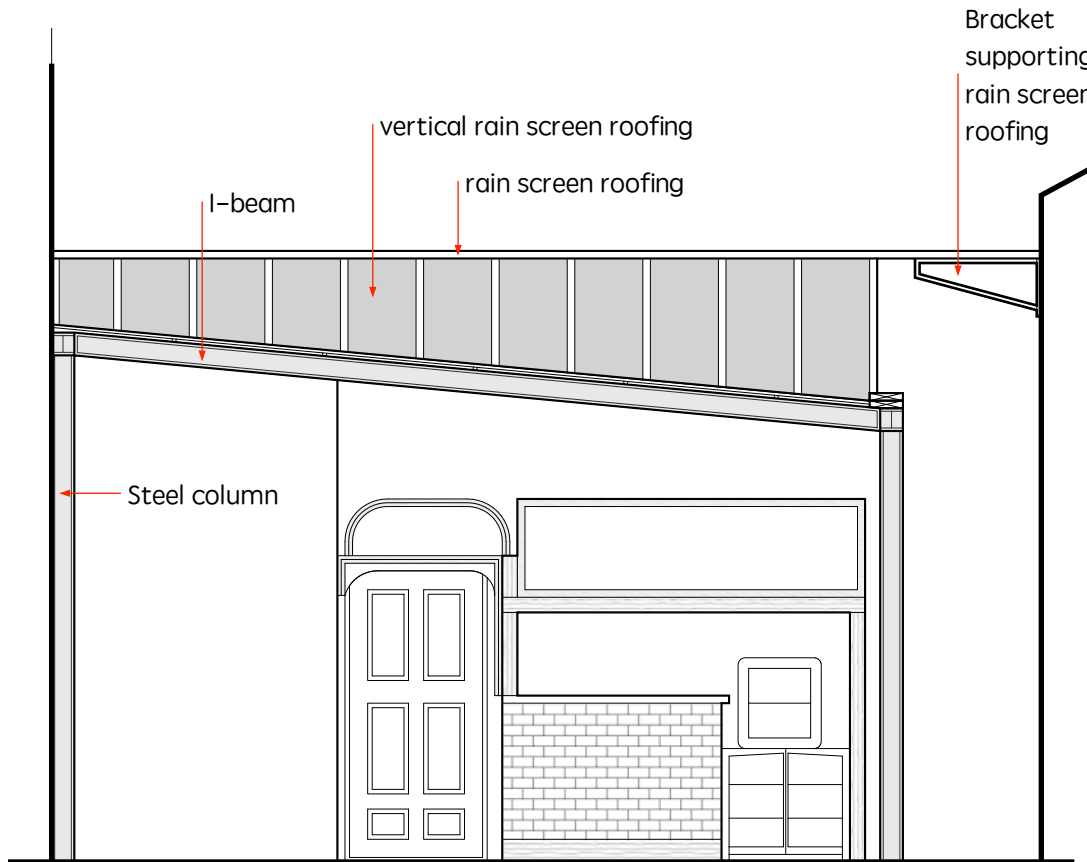


Existing rear elevation

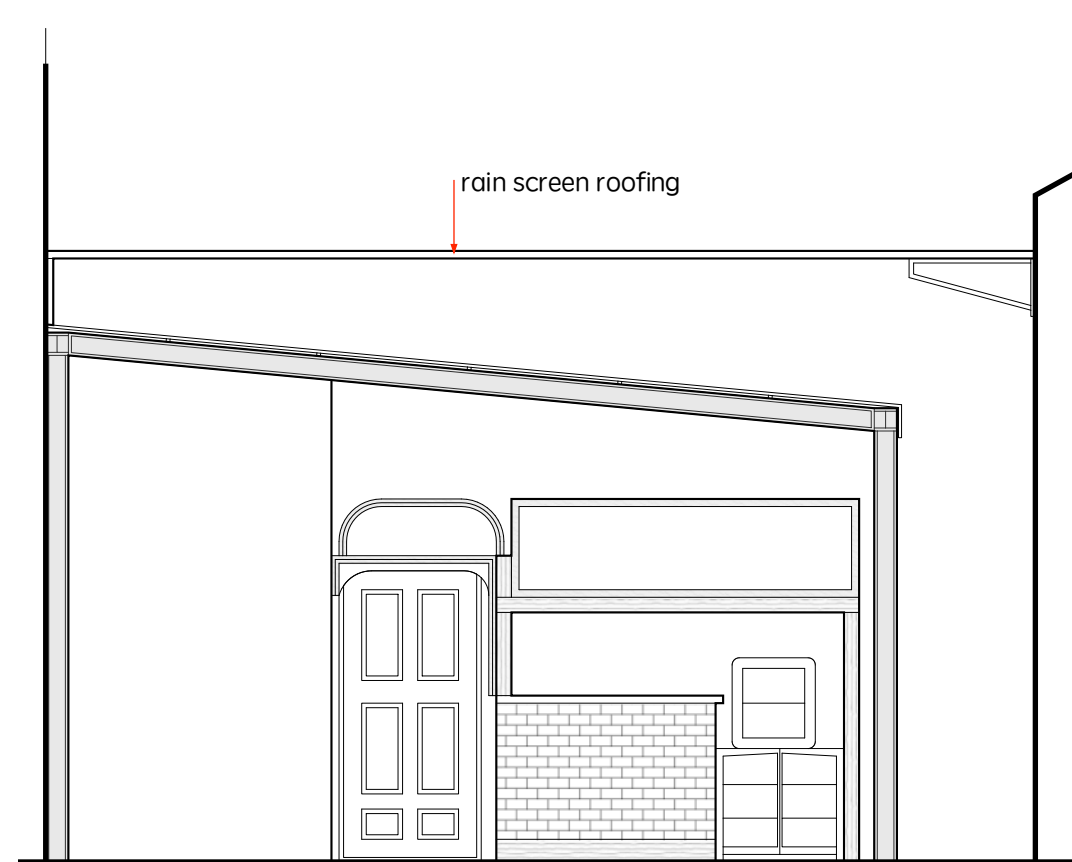


Proposed rear elevation



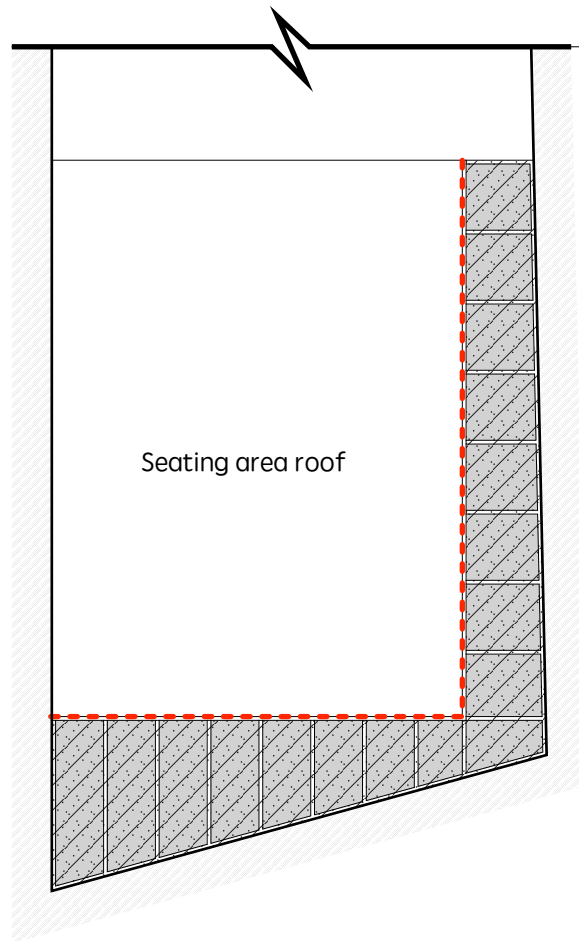


Existing roof elevation

-  Neighbouring buildings
-  Translucent rainscreen roofing structure
-  Vertical translucent rainscreen structure

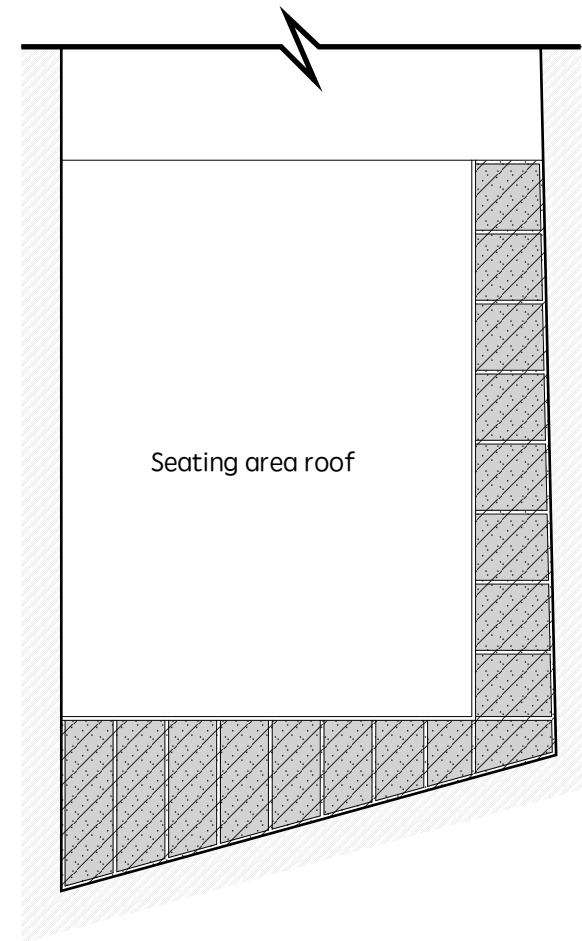


Proposed roof elevation



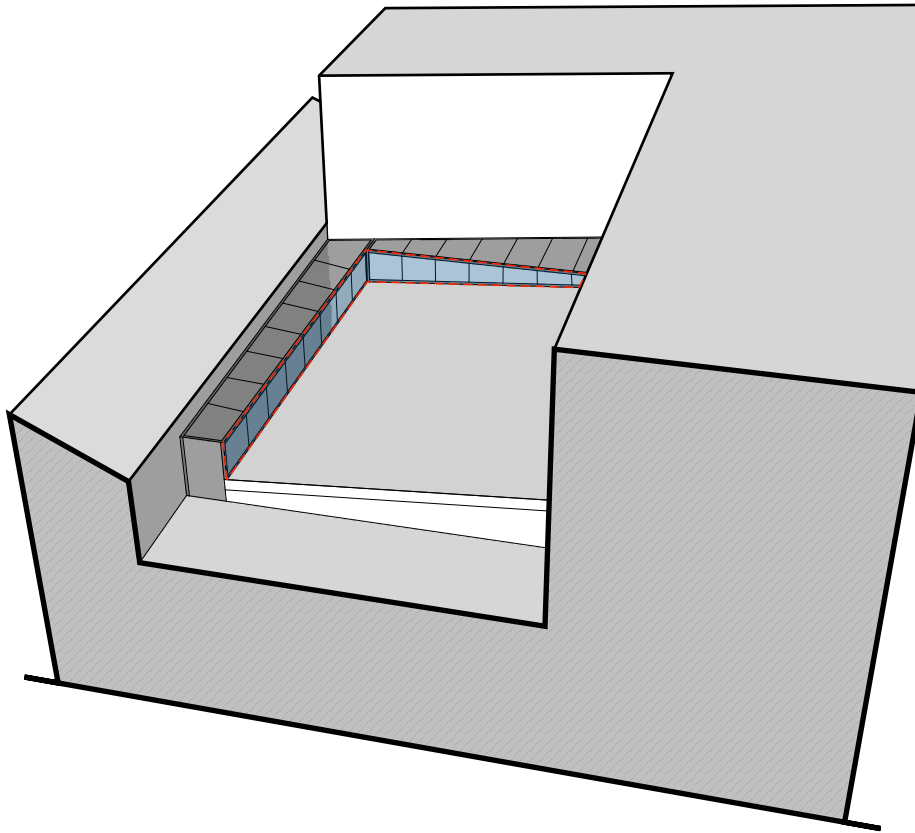

Existing perspective view

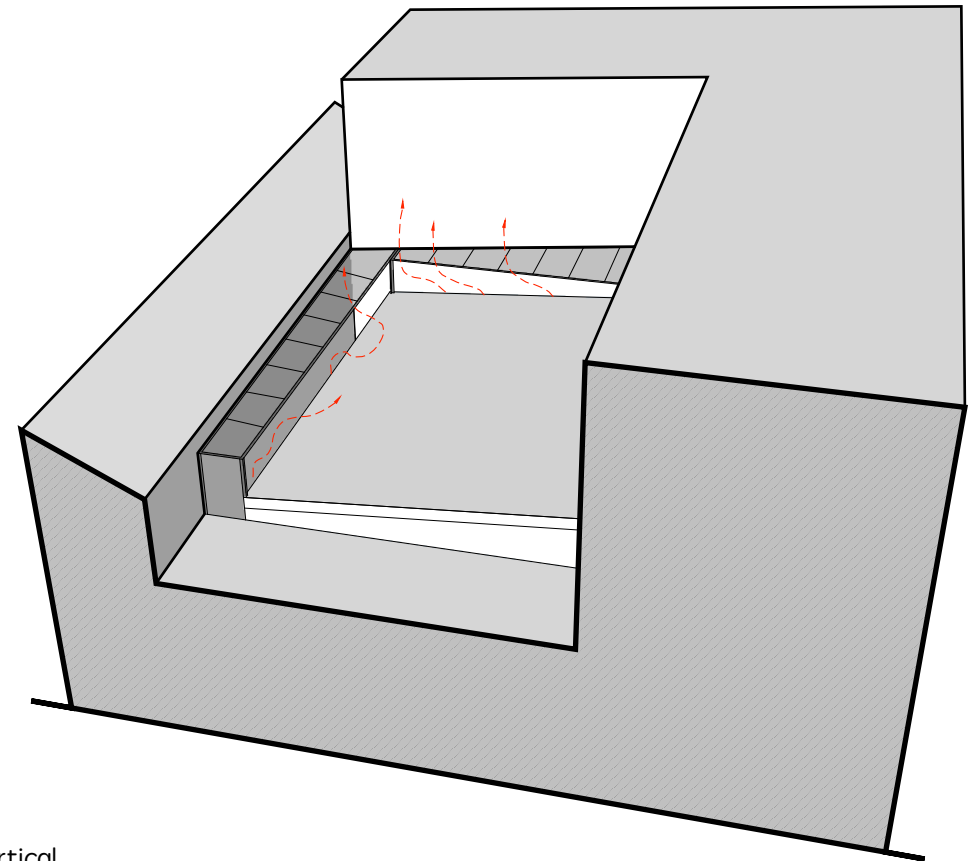

Proposed perspective view

 Vertical
rainscreen
structure

 Used air from the
seating area

1m 2m 5m