



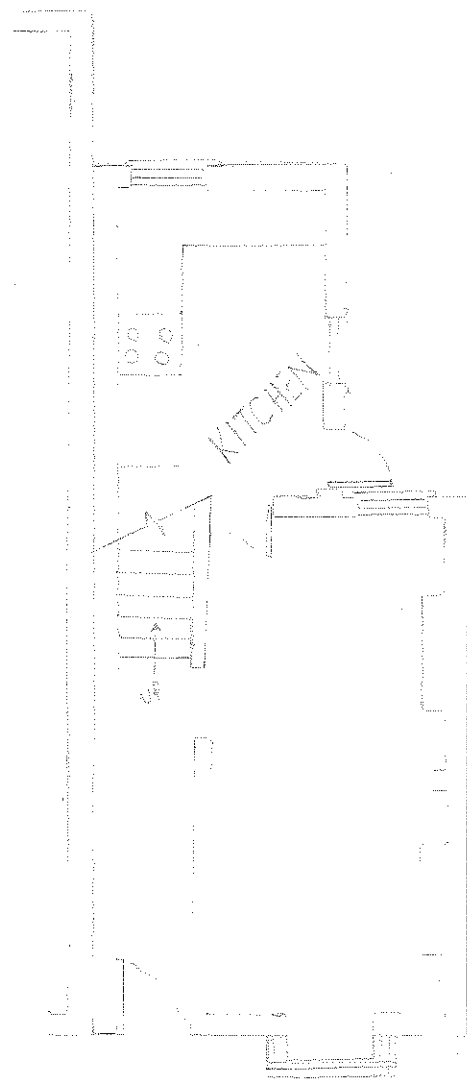

EXISTING GROUND FLOOR PLAN

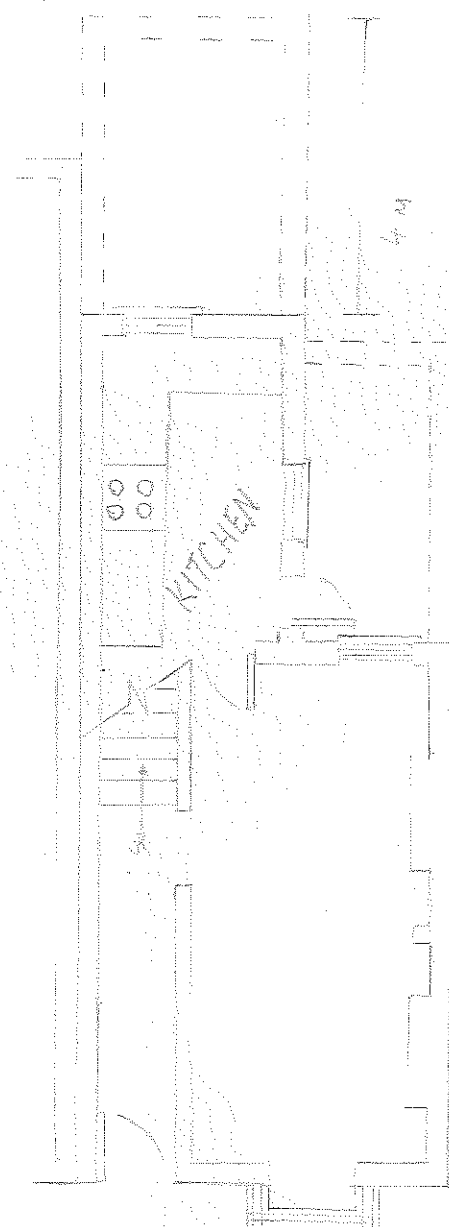

PROPOSED GROUND FLOOR PLAN

0.3M SEPARATION BETWEEN EXTENSIONS