


REVISIONS			
REV	DESCRIPTION	DATE	APPROVED
A	Original	16/06/10	PM


NOTES

This example shows Norm DAD single and double, Floor spring closer, positioned central. Double action fire rated. Powder coated mild steel only. Crooked pull handles shown various handles available.

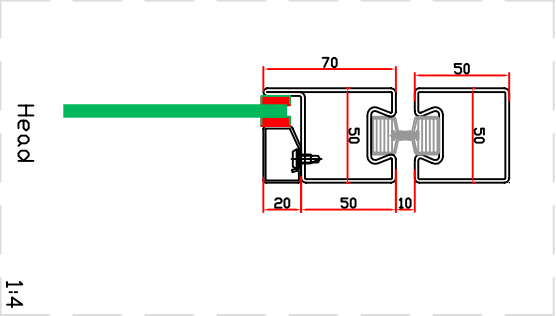


Head

1:4

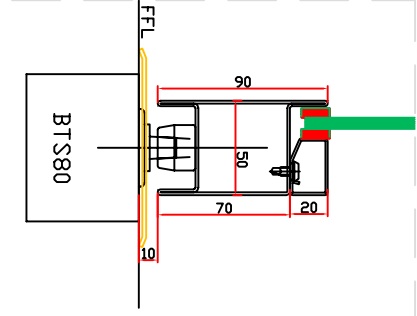

Floor spring

1:4

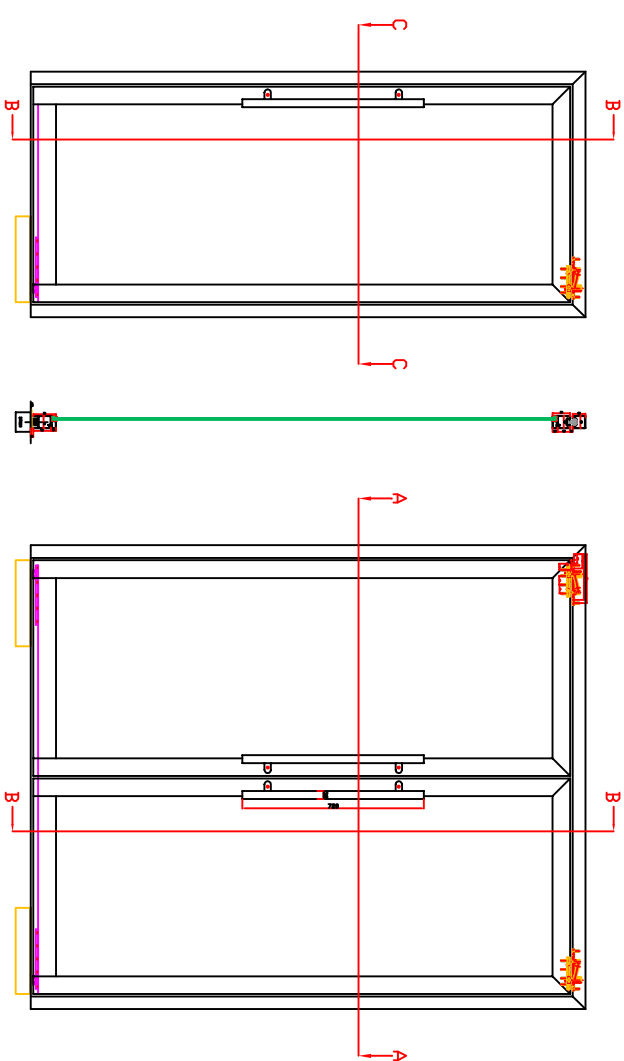


Head

1:4




SECTION C-C

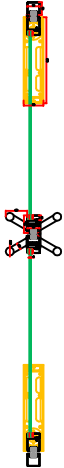


SECTION A-A

1:30

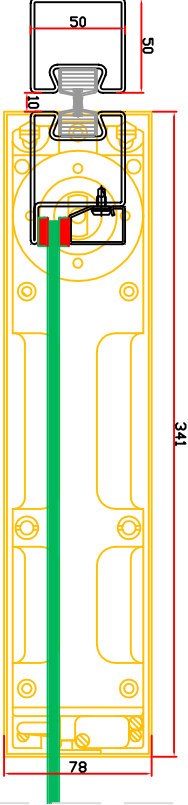

Pivot Jamb

1:4

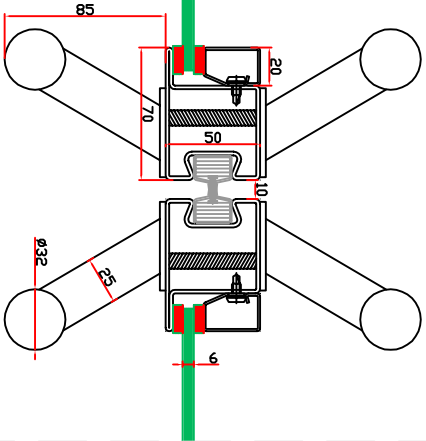

Meeting Stile

1:4