



HEAD OFFICE:
 TEST LEIGH LIMITED
 13 Spax Road, London, SE16 5RB
 Tel: 020 7232 7853
 Fax: 020 7232 7854
 Email: info@westleigh.co.uk

CONSTRUCTION

MATERIAL	Mild steel.
WELDING BY	West Leigh Limited.
PAINTING BY	West Leigh Limited.
DRILLING BY	West Leigh Limited.
FIXING HOLES	Standard CSK.
GLAZING BEADS	Chambered aluminium clip on.
GLAZING	16mm Double Glazed Units.
PAINTING	West Leigh Limited, T.B.C.
INSTALLATION	Others. At least 1096 Silicone recommended.
FINISH	Hot Dipped Galvanised & Polyester Powder



constructionline



Steel Window Association

SPECIALISATION


FENSA
Registered Company

Steel Window Association

SPECIFICATION

CONSTRUCTION		W20 Steel Sections
MATERIAL		<i>Mild steel.</i>
KINING BY		<i>West Leigh Limited.</i>
ASS BY		<i>West Leigh Limited.</i>
KINING BY		<i>West Leigh Limited.</i>
KING HOLES		<i>Standard CSK.</i>
LAZING BEADS		<i>Crimped aluminium clip on.</i>
PAZE		<i>Form Double Glazed Units</i>
T.T. MASTIC BY		<i>West Leigh Limited. T.B.C.</i>
T.T. MASTIC BY		<i>Others. Absosil 1096 Silicone recommended.</i>
HOT DIPPED GALVANISED & POLYESTER POWDER COATED RAL colour and gloss level T.B.C.		<i>Hot Dipped Galvanised & Polyester Powder Coated RAL colour and gloss level T.B.C.</i>

FITTINGS

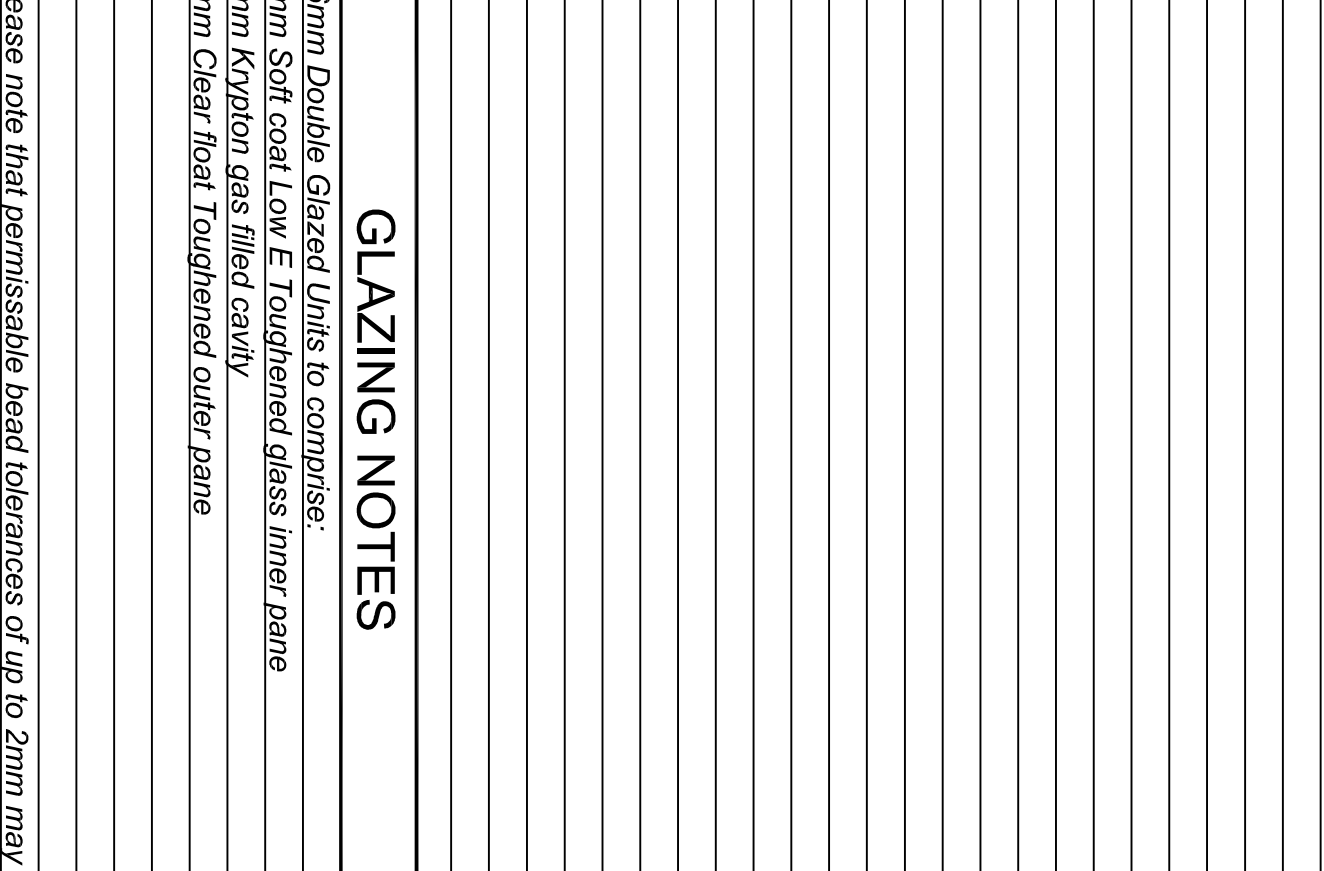

ENTERPRISE HOUSE
33 BLYTH ROAD, HAYES
MIDDLESEX