


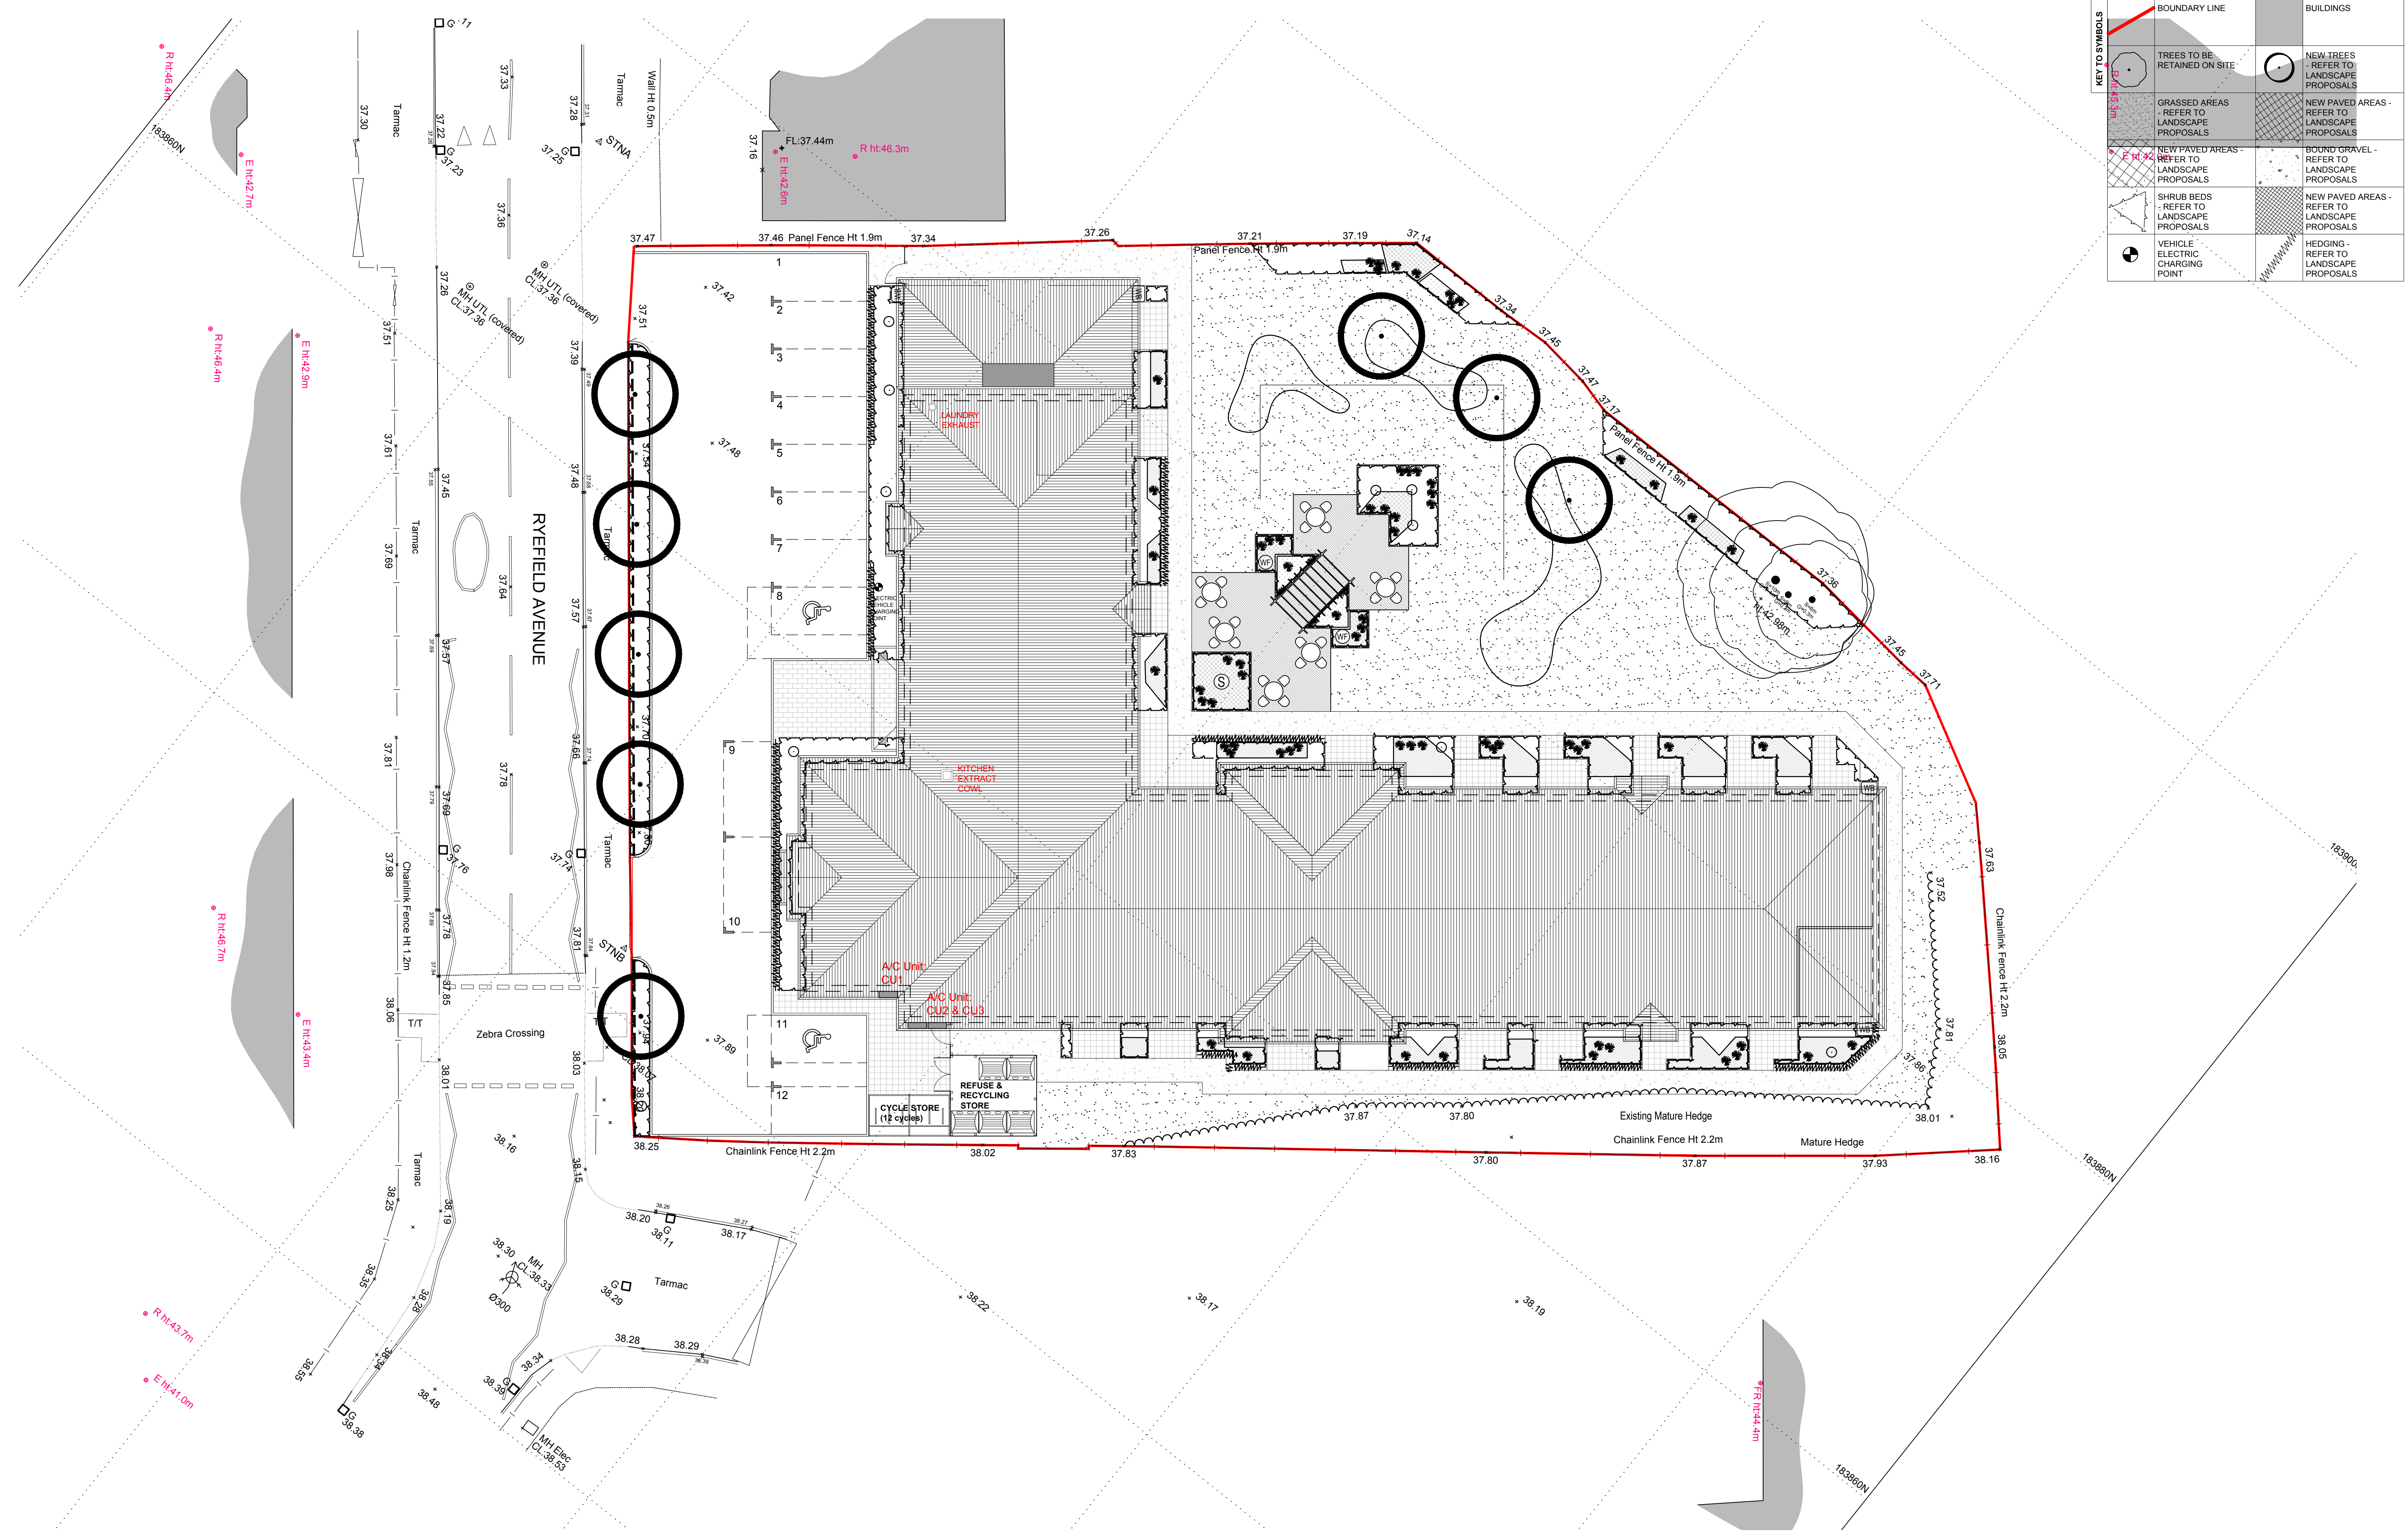

KEY TO SYMBOLS		BOUNDARY LINE		BUILDINGS
		TREES TO BE RETAINED ON SITE		NEW TREES - REFER TO LANDSCAPE PROPOSALS
		GRASSED AREAS - REFER TO LANDSCAPE PROPOSALS		NEW PAVED AREAS - REFER TO LANDSCAPE PROPOSALS
		NEW PAVED AREAS - REFER TO LANDSCAPE PROPOSALS		BOUND GRAVEL - REFER TO LANDSCAPE PROPOSALS
		SHRUB BEDS - REFER TO LANDSCAPE PROPOSALS		NEW PAVED AREAS - REFER TO LANDSCAPE PROPOSALS
	VEHICLE ELECTRIC CHARGING POINT		HEDGING - REFER TO LANDSCAPE PROPOSALS	