



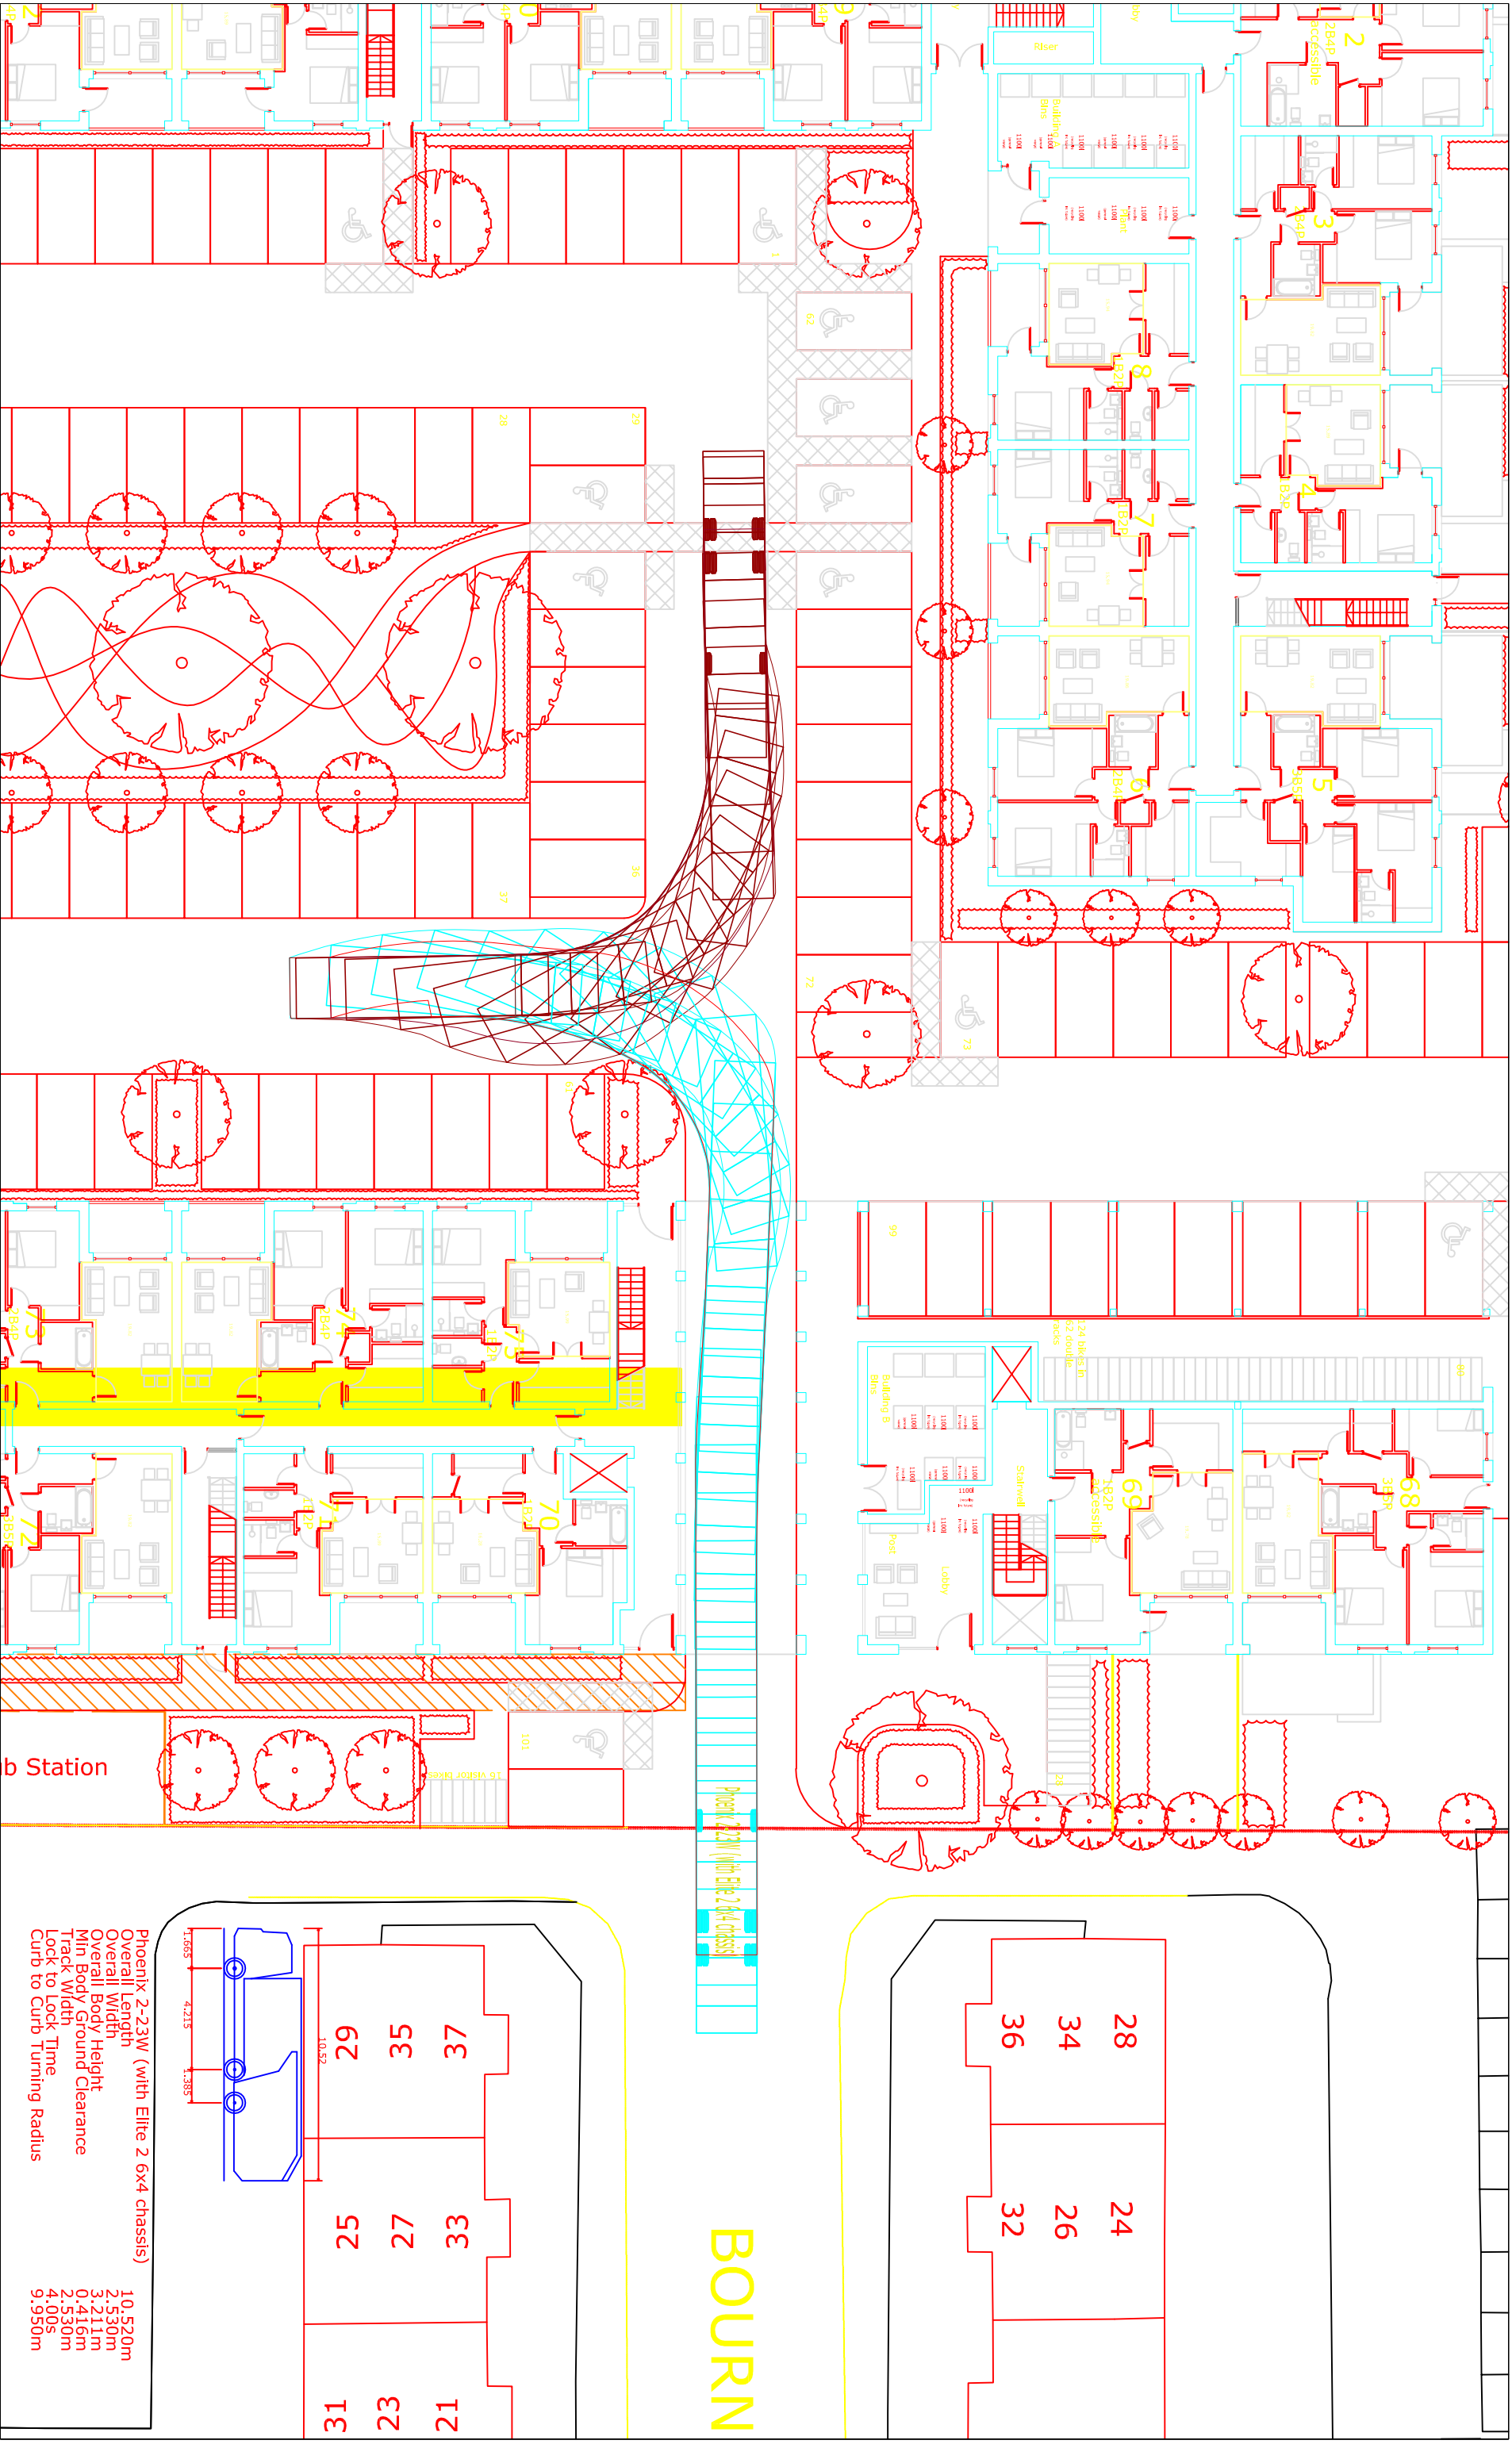

Date: 02-August-2018
Scale: 1:250@A3
Source: W&M/PM/A
Drawing No. P1953/TA/0?

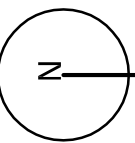

P1953: BOURNE COURT, RUISLIP
Figure .
AutoTrack; Hillingdon Council Refuse Vehicle Three-Point-Turn