



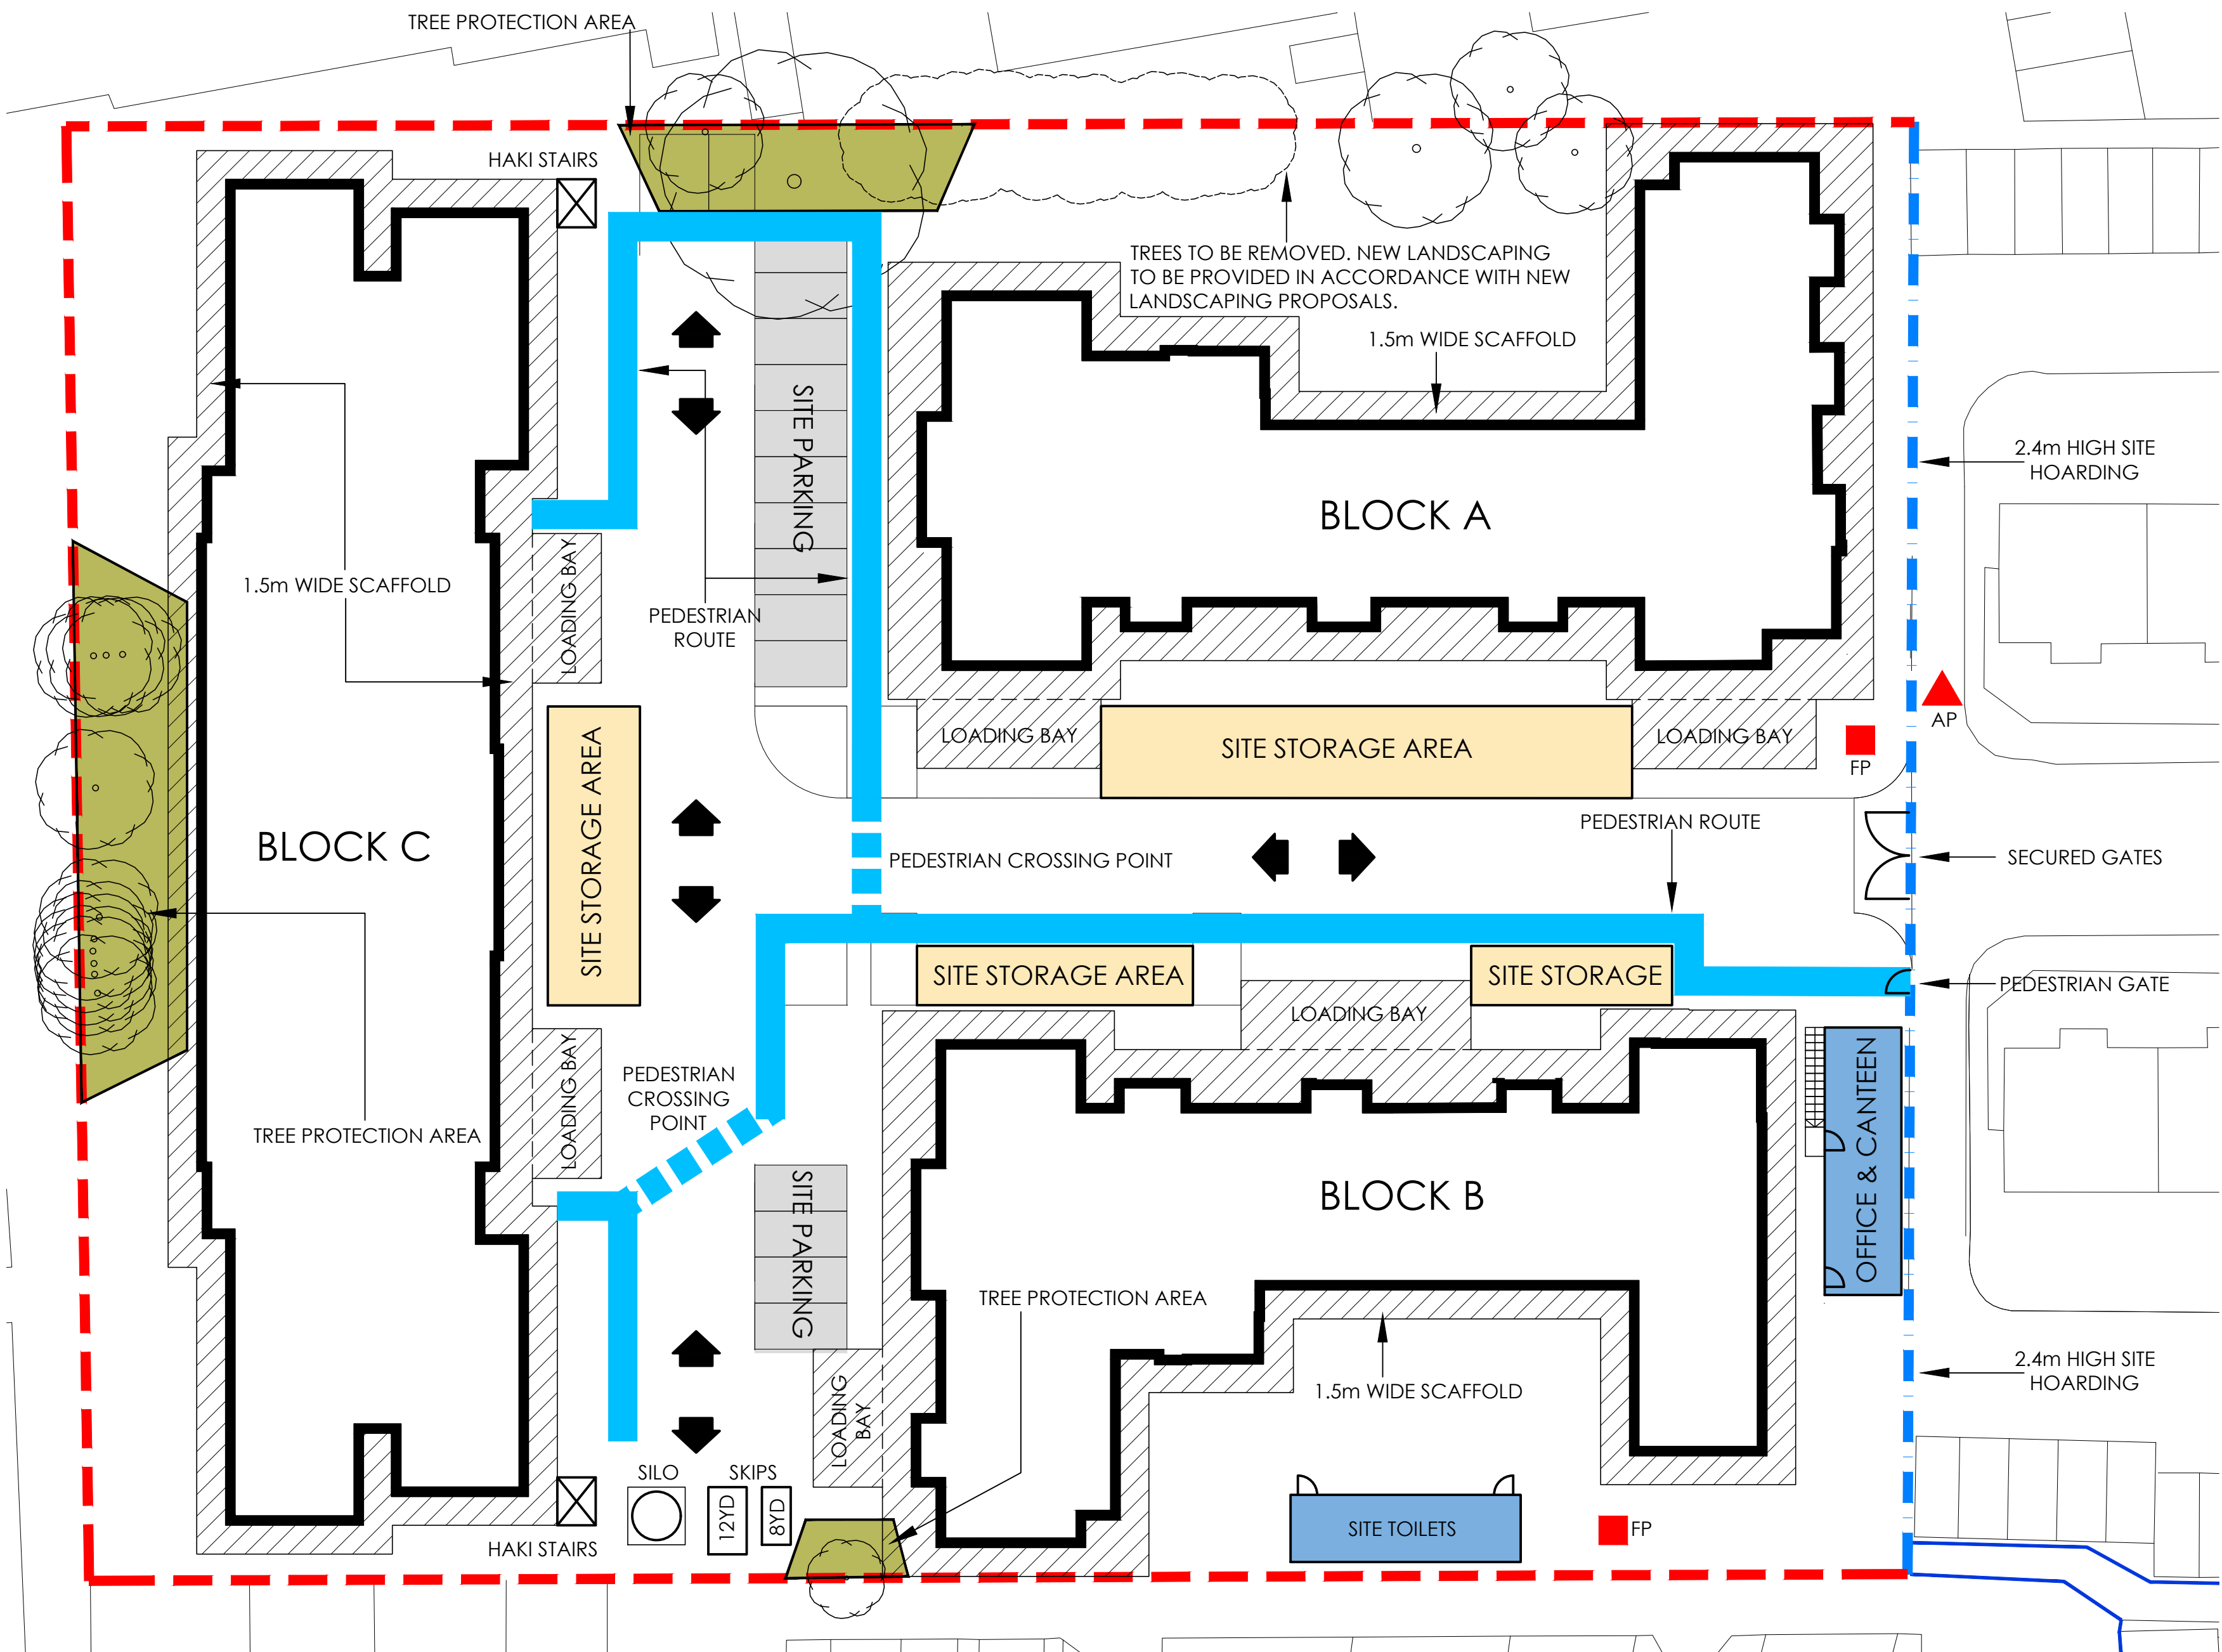


Key:

- Assembly Points (AP)
- Fire Points (FP)
- Pedestrian Crossing Point (PEDE)
- Pedestrian Walk Way
- Site Traffic & Deliveries
- 1.5m wide scaffolding
- Tree Protection Areas - (see detail below)
- 2.4m high site hoarding

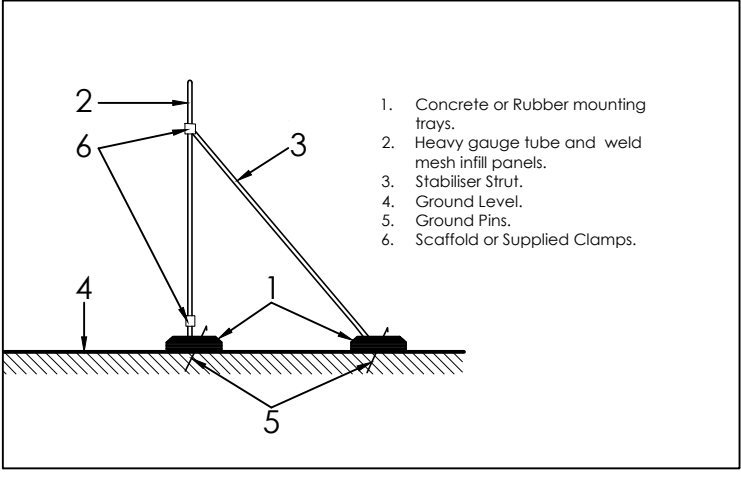


Tree protection Detail (Section)

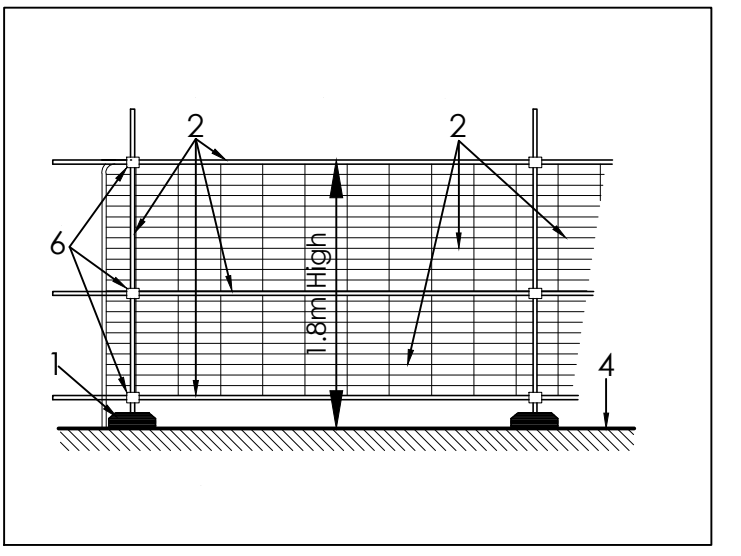

Tree protection Detail (Elevation)

© This drawing is copyright.
It must not be reproduced or disclosed to third parties without our prior permission.
Do not scale from this drawing, other than for Local Authority Planning purposes.
This drawing is to be read in conjunction with all consultants and specialist manufacturers drawings and specifications.
Any discrepancies in dimensions or details, on or between these drawings, should be drawn to our attention.
All dimensions are in millimetres unless noted otherwise.

REV	DATE	DESCRIPTION	INITIAL	CHECKED
P3	12.09.19	NORTH POINT AMENDED & TREE PROTECTION ALONG THE NE BOUNDARY REVISED. GJD	SS	

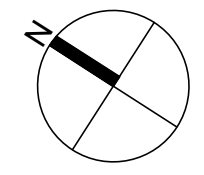

Bourne Court, Ruislip
Site Preparation Plan
Clearview Homes

PLANNING	
Project No.	19.345
Date	01.07.19
Scale	1:250 @ A2
Drawing No.	01
Revision	P3

Manhattan House
140 High Street
Crowthorne, Berkshire
01344 752 271
enquiries@hparchitecture.co.uk
hparchitecture