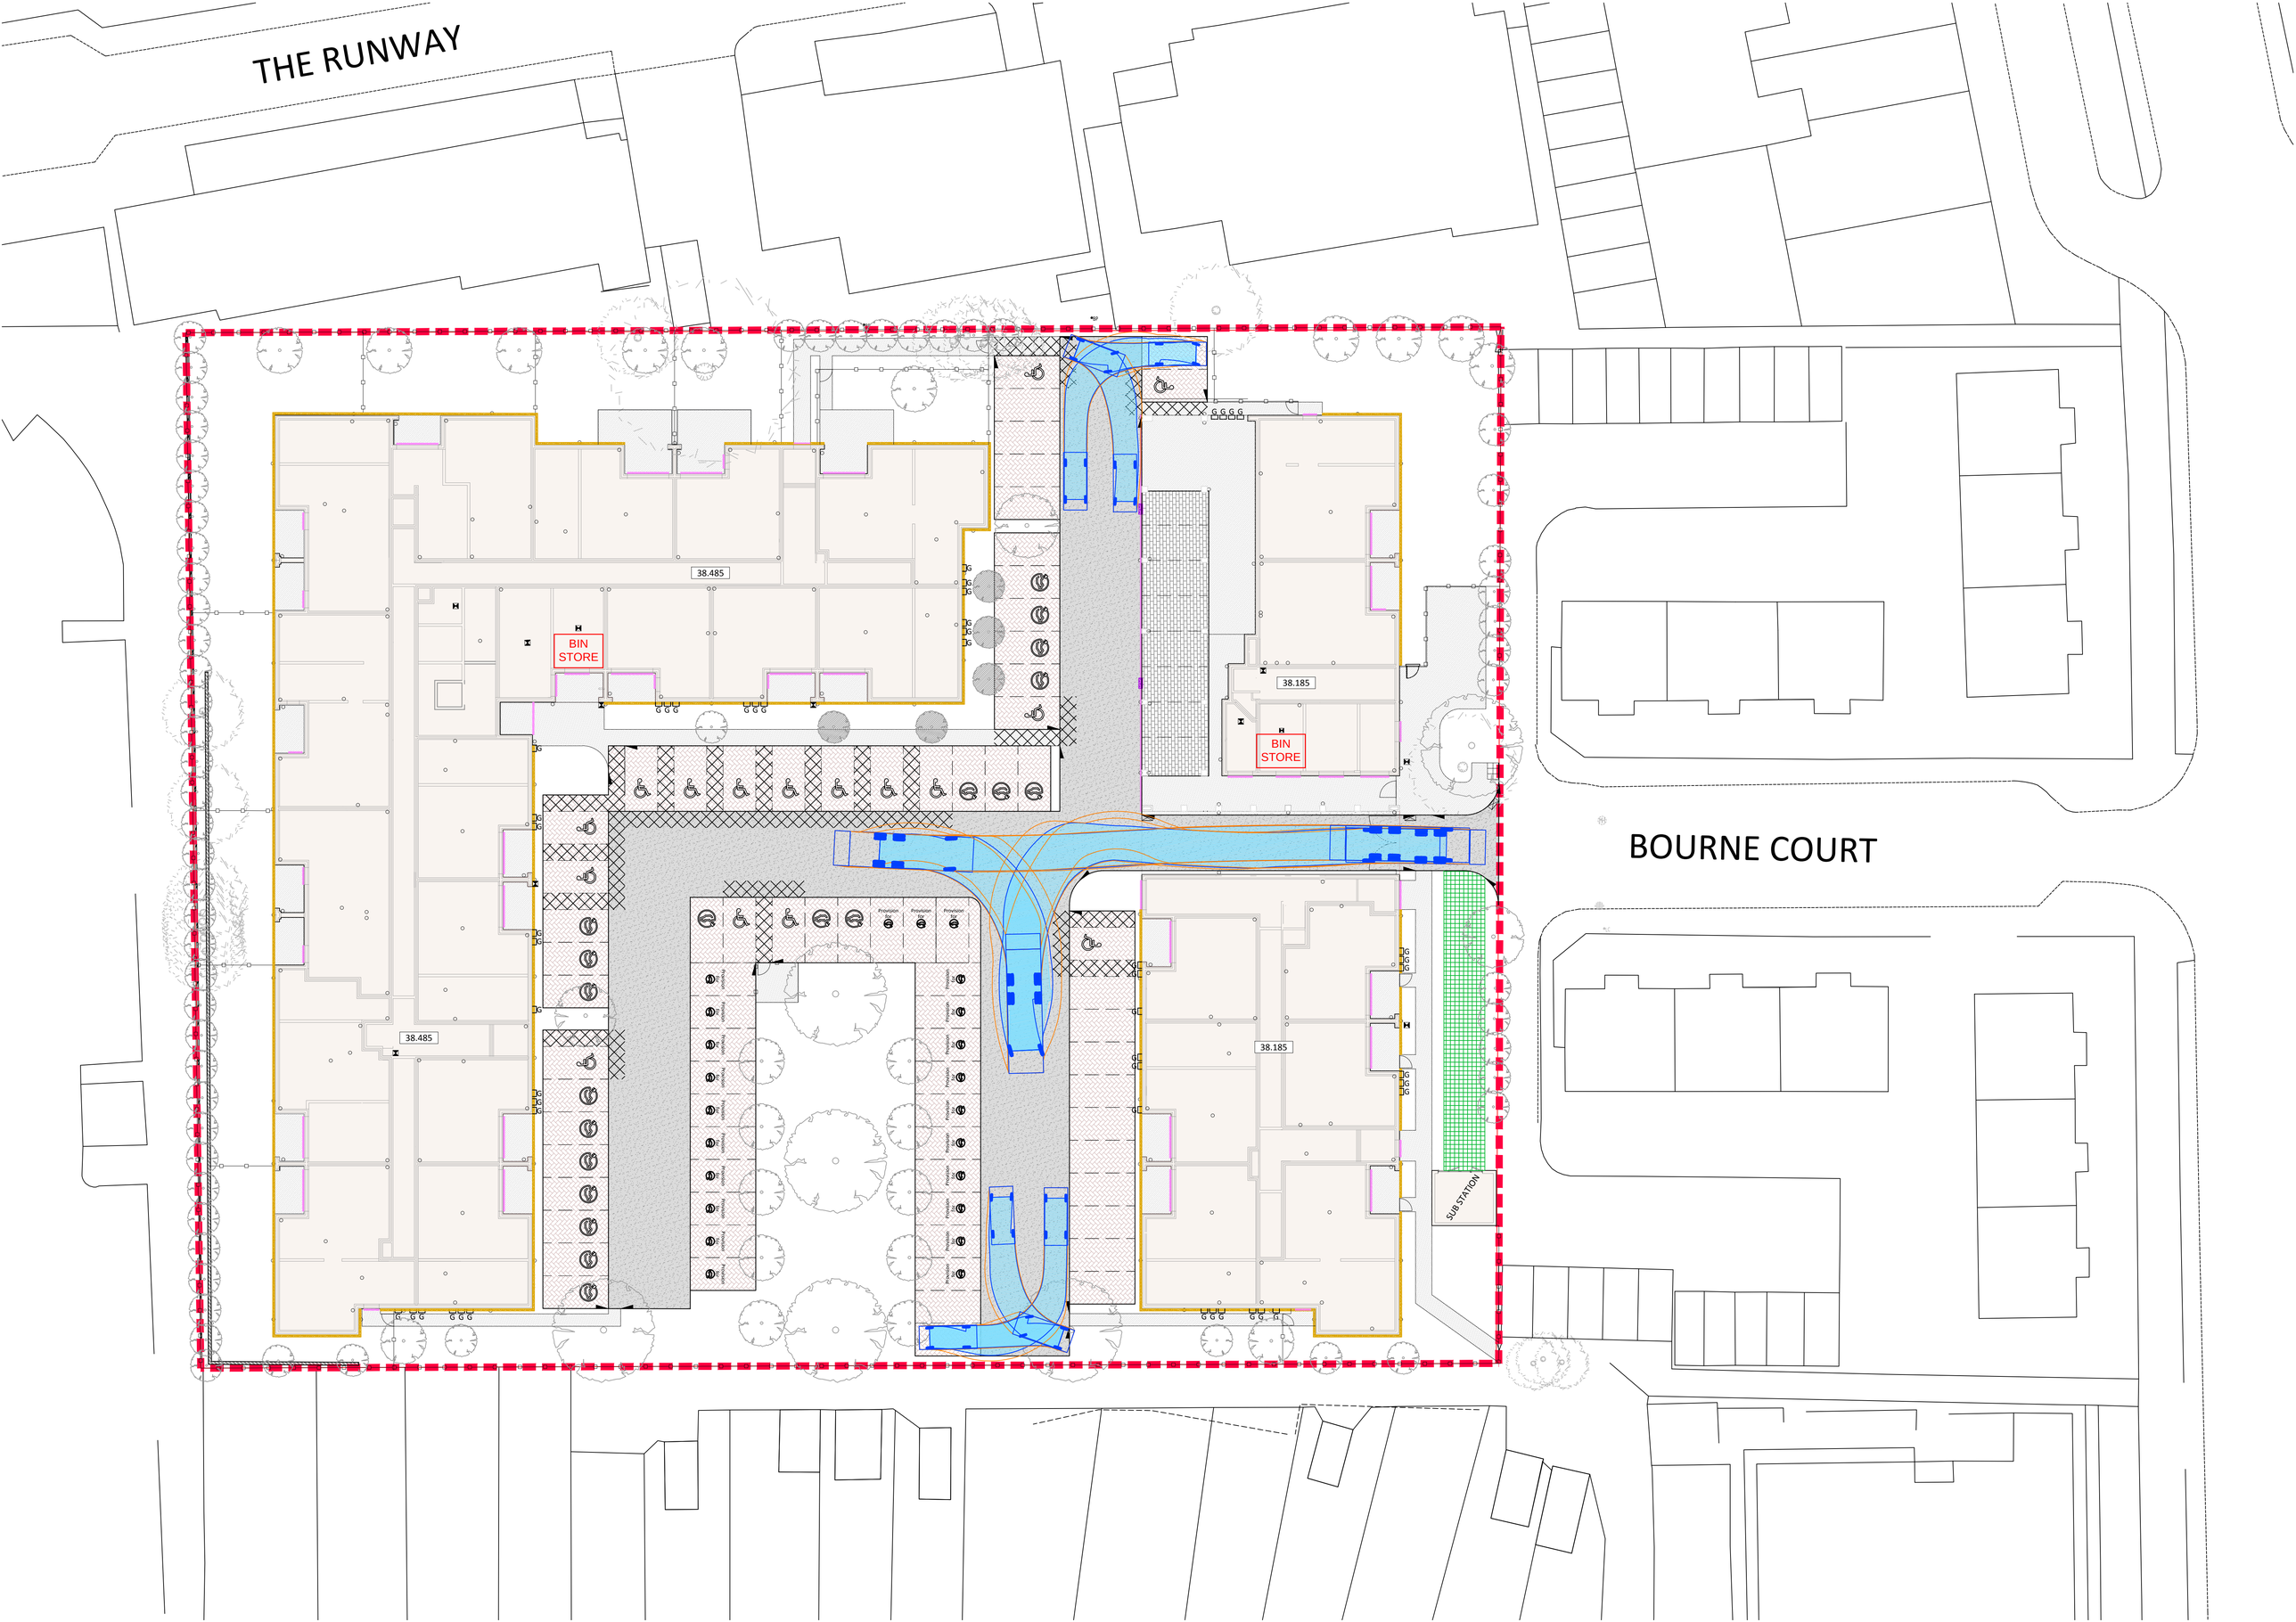
THE RUNWAY
BOURNE COURT
38.485
38.485
38.185
38.185
BIN STORE
BIN STORE
Protector
Protector
Protector
Protector
SUB STATION