


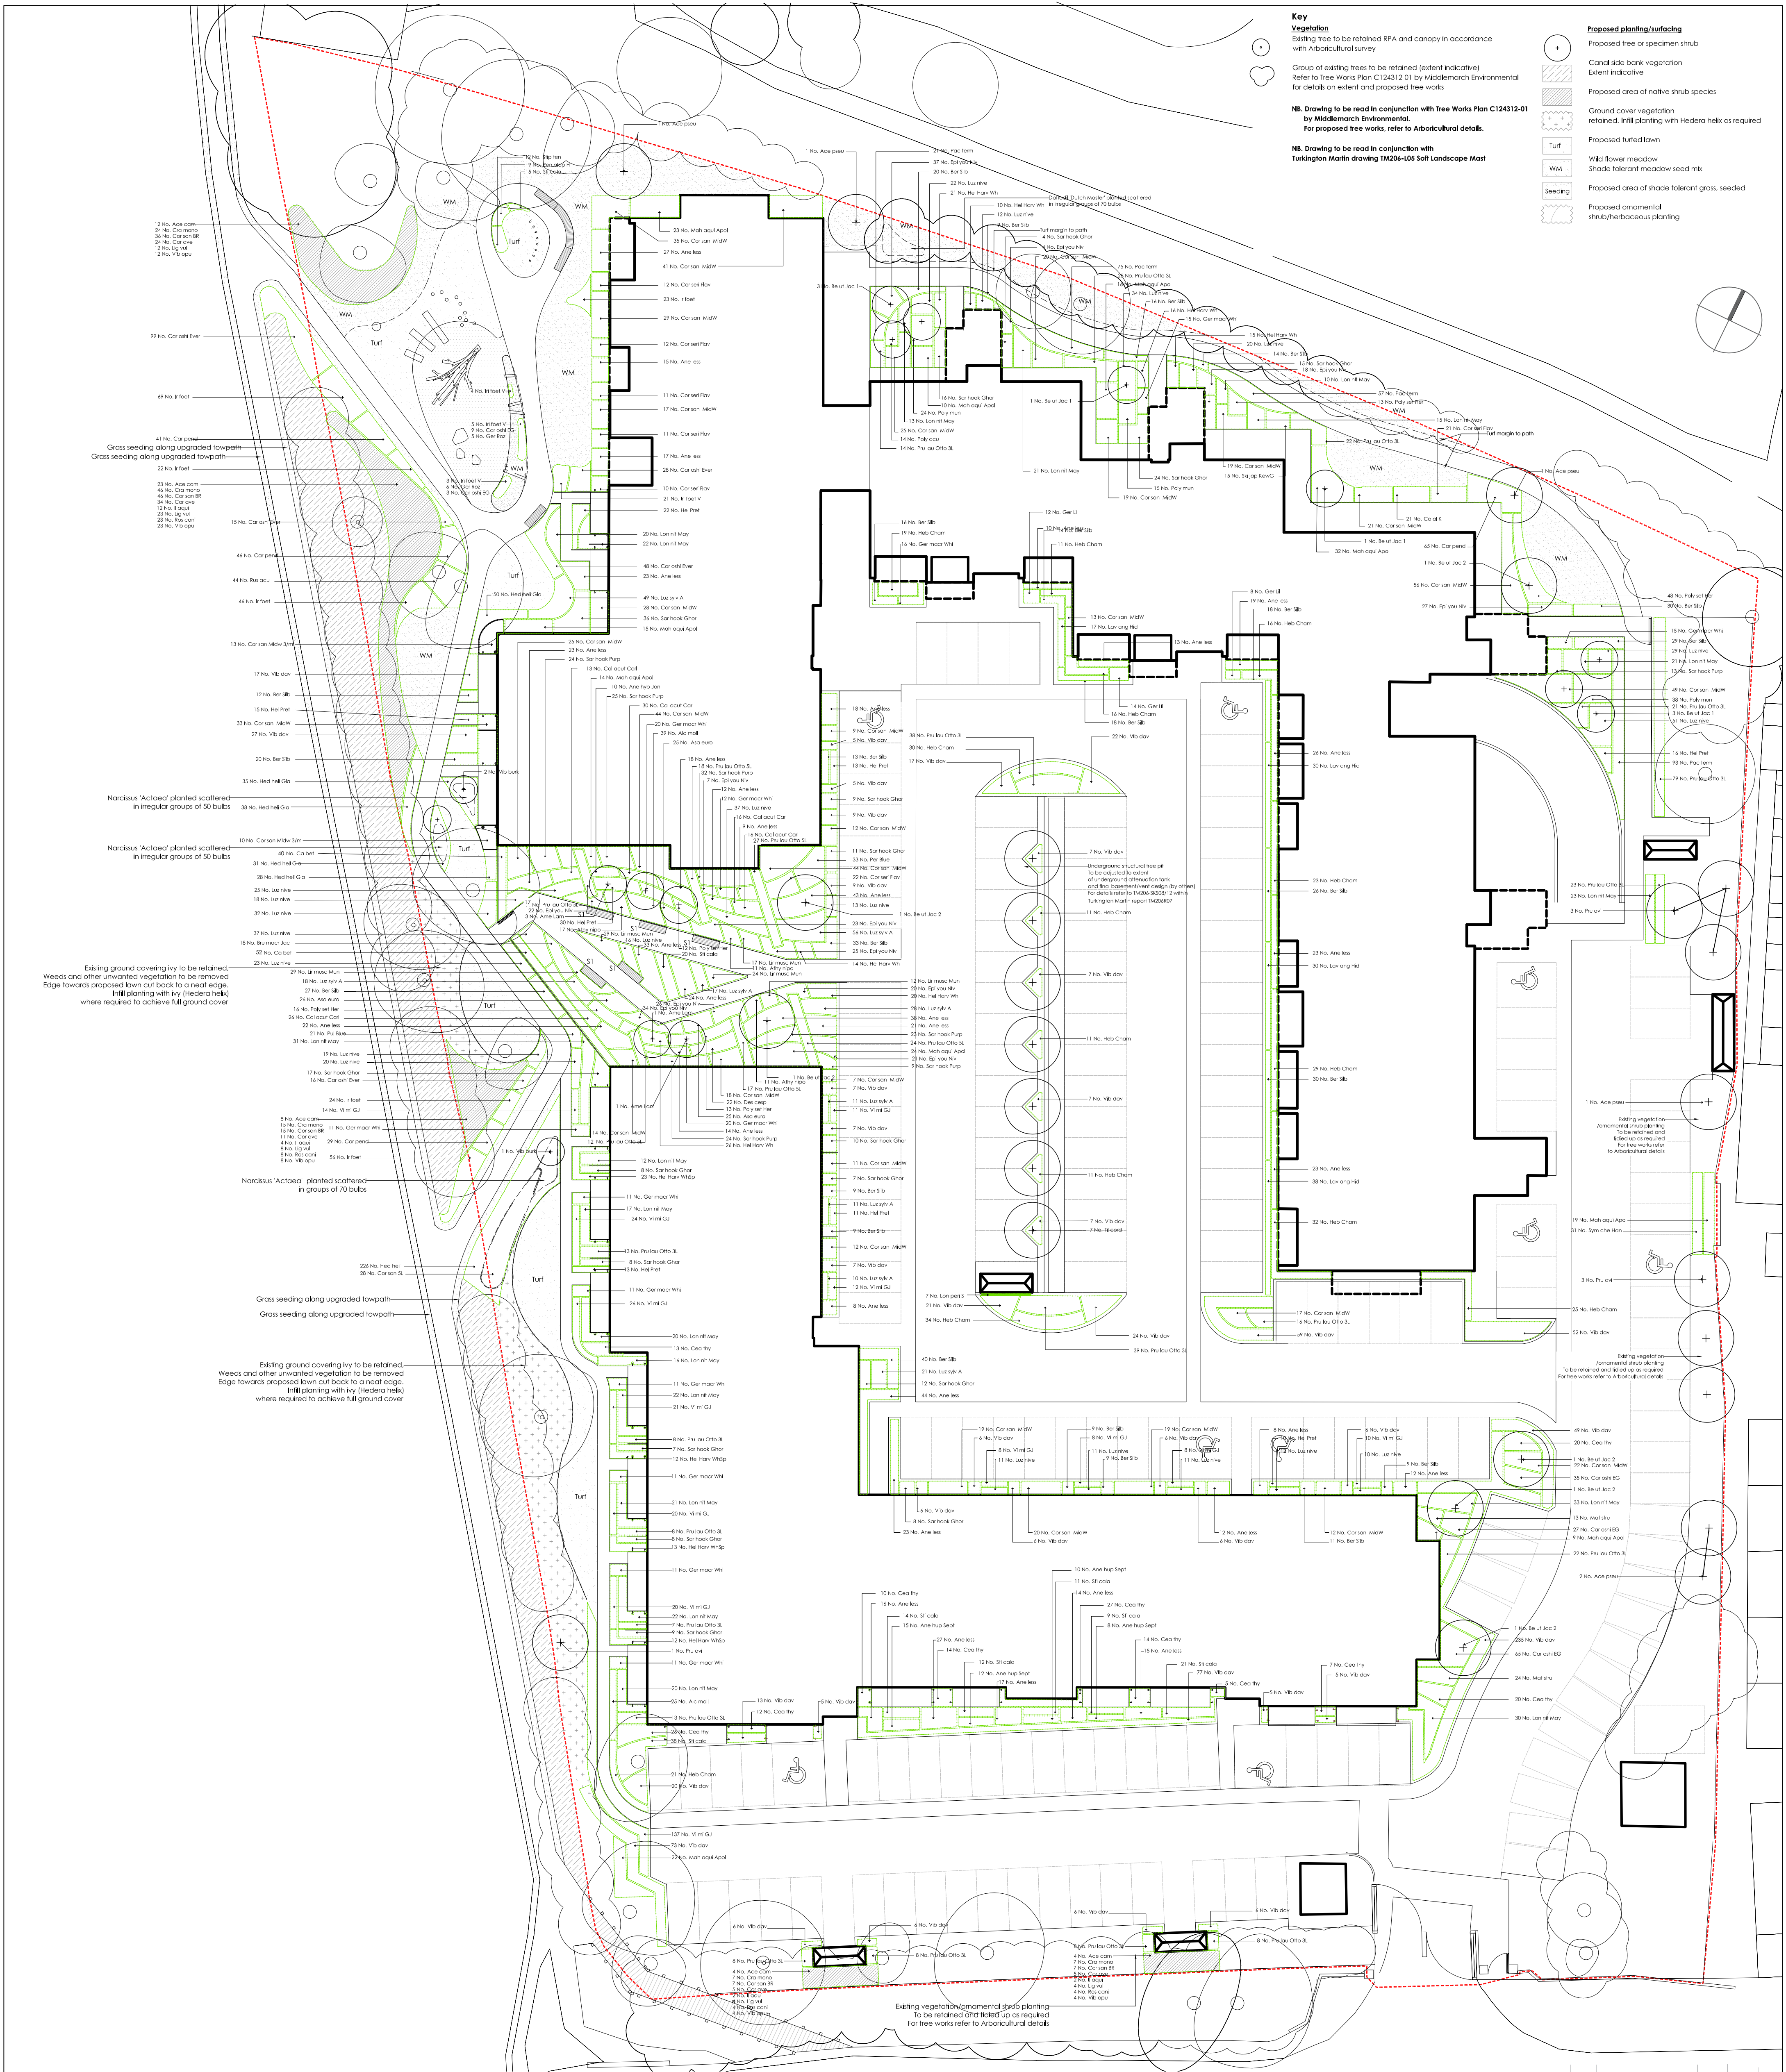

ABBREVIATION	SPECIES	COMMON NAME	HEIGHT	STEM	CONTAINER	SPECIFICATION
Ace pseu	<i>Acer pseudoplatanus</i>	Sycamore	5-5.5m	18-20cm	R8	
Anne Lam	<i>Amenlaeche lamorckii</i>	Snowy mesquit	3.5-4.0m	Mult	400L	Min 3 breaks from ground
Be of Jac 2	<i>Betula utilis jacquemontii</i>	White-barked Himalayan Birch	3.0-3.5m	Mult	110L	Min 3 breaks from ground
Pu ovi	<i>Prunus avium</i>	Bird Cherry	5-5.5m	18-20cm	R8	
U cord	<i>Ulmus cordata</i>	Small-leaved Elm	6-6.5m	20-25cm	R8	

ABBREVIATION	SPECIES	COMMON NAME	TYPE	SIZE	POT SIZE	DENSITY	SPECIFICATION
Ceo thy	<i>Ceanothus thyrsiflorus repens</i>	Creeping Blueheaven	Shrub	30-40cm	3L	2	Buty, min 5 breaks
Cor san SL	<i>Cornus sanguinea</i>	Common Dogwood	Shrub	40-60cm	3L	2	Buty, min 7 breaks
Cor san Midw	<i>Cornus sanguinea 'Midwinter Fire'</i>		Shrub	30-40cm	3L	5	Buty, min 5 breaks
Cor san Midw 3m	<i>Cornus sanguinea 'Midwinter Fire'</i>	Dogwood	Shrub	30-40cm	3L	5	Buty, min 5 breaks
Cor san flw	<i>Cornus sericea 'Rosolaceae'</i>	Golden Wieg Dogwood	Shrub	40-60cm	3L	5	Buty, min 5 breaks
Co al K	<i>Cornus alba 'Kesselringii'</i>	Hebe	Shrub	40-60cm	3L	5	Buty, min 4 breaks
Hed Cham	<i>Hebe 'Chompagne'</i>	Hebe	Shrub	20-30cm	3L	5	Buty, min 5 breaks
Lav ong Hld	<i>Lavandula angustifolia 'Hidcole'</i>	Lavender 'Hidcole'	Shrub	15-20cm	3L	7	Buty, min 5 breaks
Lon nrl May	<i>Lonicera nrl May Green'</i>	Box Honeysuckle 'Maygreen'	Shrub	25-30cm	3L	5	Buty, min 5 breaks
Mah oul Apd	<i>Mahonia aquifolium 'Apd'</i>	Oregon Grape 'Apd'	Shrub	30-40cm	3L	5	Branches, min 3 breaks
Pu lau Otto SL	<i>Prunella lauro-cerasus 'Otto Lyken'</i>	Cherry Laurel 'Otto Lyken'	Shrub	30-40cm	3L	5	Buty, min 3 breaks
Rus ovi	<i>Ruscus aculeatus</i>	Bulwer's broom	Shrub	30-40cm	3L	5	Branches, min 3 breaks
Sar hook Ghor	<i>Sarcococca hookeriana 'dgy, Purple Stem'</i>	Sweet box	Shrub	20-30cm	3L	5	Buty, min 6 breaks
Shi jup Kew G	<i>Skimmia japonica 'Kew Green'</i>	Skimmia	Shrub	30-40cm	3L	5	Buty, min 3 breaks
Sym che non	<i>Symphoricarpos chenouffii 'Narceck'</i>	Snowberry	Shrub	30-40cm	3L	5	Buty, min 3 breaks
Vib burk	<i>Viburnum burkwoodii</i>	Burkwood Viburnum	Shrub	100-125cm	18L	as per plan	Branches, min 4 breaks
Vib dov	<i>Viburnum davidii</i>	Viburnum	Shrub	30-40cm	3L	5	Buty, min 3 breaks

ABBREVIATION	SPECIES	COMMON NAME	TYPE	SIZE	POT SIZE	DENSITY	SPECIFICATION
Co bet	<i>Campanula bellulus</i>	Common bellflower	Hedge	100-125cm	10L	4/m	Feathered, double staggered row
Pu lau Otto SL	<i>Prunella lauro-cerasus 'Otto Lyken'</i>	Cherry Laurel 'Otto Lyken'	Hedge	40-60cm	3L	4/m	Buty, min 5 breaks double staggered row

ABBREVIATION	SPECIES	COMMON NAME	TYPE	SIZE	POT	DENSITY	SPECIFICATION
Hed hel	<i>Hedera helix</i>	Common Ivy	Climber	20-30cm dia	3L	5	Branches, min 5 breaks
Hed hel Glo	<i>Hedera helix 'Glozier'</i>	Ivy 'Glozier'	Climber	20-30cm dia	3L	5	Branches, min 5 breaks
Lon perl S	<i>Lonicera periclymenum 'Serlotiana'</i>	Honeysuckle	Climber	100-150cm	10L	2/m	

SPECIES	COMMON NAME	TYPE	ROOT	SPECIFICATION
Narcissus 'Actaeo'	<i>Poa bulbifera</i>	Bulbs	Bulbs	Bulbs to be scattered in irregular groups within marked out areas. Plant 10-15cm deep
Narcissus 'Dutch Master'	<i>Daffodils</i>	Bulbs	Bulbs	Bulbs to be scattered in irregular groups within marked out areas. Plant 10-15cm deep

ABBREVIATION	SPECIES	COMMON NAME	TYPE	SIZE	ROOT	DENSITY	SPECIFICATION
Ace com	<i>Acer campestre</i>	Field maple	Native shrub	80-100cm	BR	3	Buty, min 3 breaks
Cor san BR	<i>Cornus sanguinea</i>	Common Dogwood	Native shrub	80-100cm	BR	3	Buty, min 3 breaks
Cor are	<i>Corylus avellana</i>	Common Hazel	Native shrub	80-100cm	BR	3	Buty, min 3 breaks
Crat mono	<i>Crataegus monogyna</i>	Hawthorn	Native shrub	80-100cm	BR	3	Buty, min 3 breaks
Ii ovi	<i>Ilex aquifolium</i>	Holly	Native shrub	40-60cm	3L	3	Leader and laterals
Lup vil	<i>Lupinus villosus</i>	Common Privet	Native shrub	40-60cm	BR	3	Buty, min 3 breaks
Ros can	<i>Rosa canina</i>	Dog Rose	Native shrub	30-40cm	BR	3	Buty, min 3 breaks
Vib opu	<i>Viburnum opulus</i>	Guelder Rose	Native shrub	80-100cm	BR	3	Buty, min 3 breaks

turkingtonmartin

Studio 3.05 Chester House, Kennington Park
1-3 Brixton Road, London, SW9 6DE
T: (+44) 020 3567 1050
E: studio@turkingtonmartin.com

CLIENT

London Green Ltd

PROJECT TITLE

Urban Park Masterplan

DRAWING TITLE

Detailed planting plan

DRAWING STATUS

For Planning

DRAWING SCALE

1:250

PAPER SIZE

A1

DRAWN BY

SJB

CHECKED BY

MM

DRAWN DATE

25.01.17

CHECKED DATE

DRAWING NUMBER

206L04

REVISION

#

Turkington Martin LANDSCAPE ARCHITECTS