




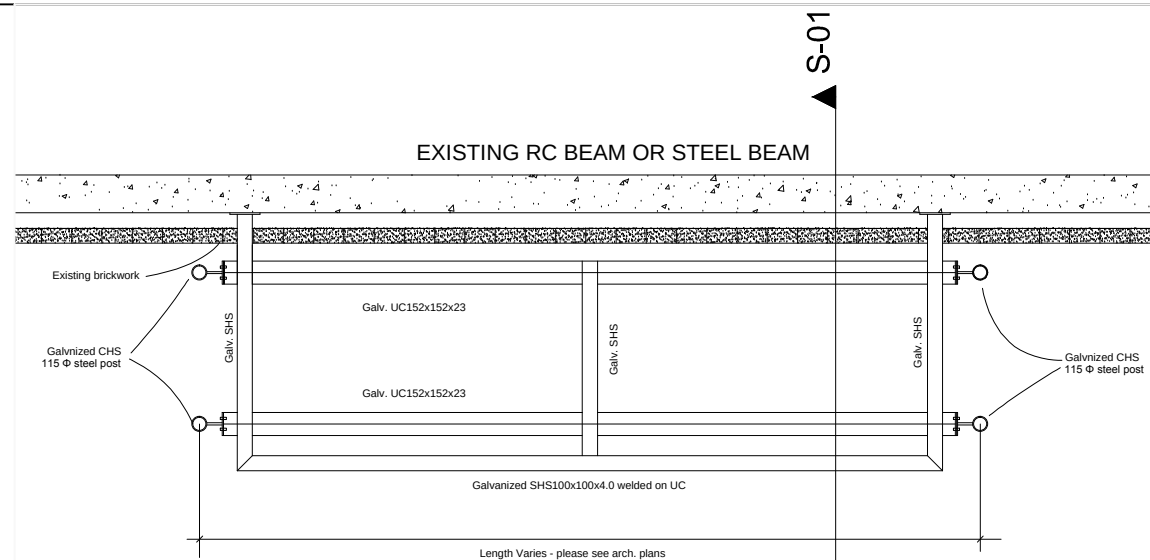

Steel structure
Plan 1:50

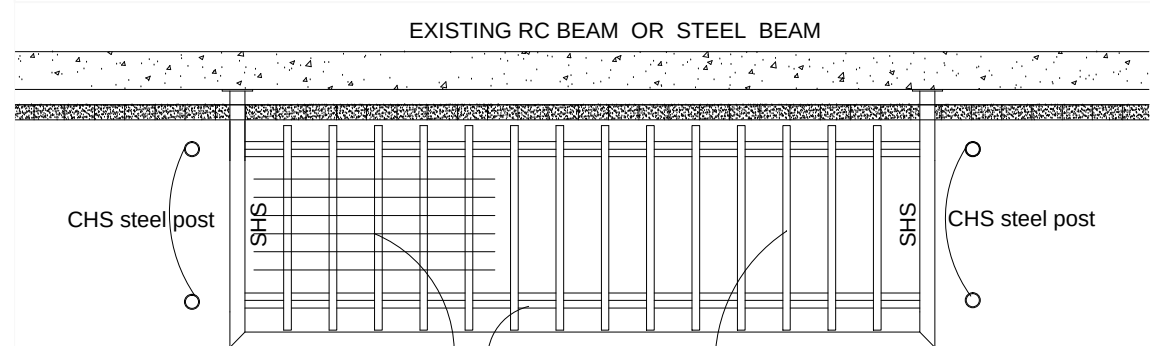


Timber structure
Plan- 1:50

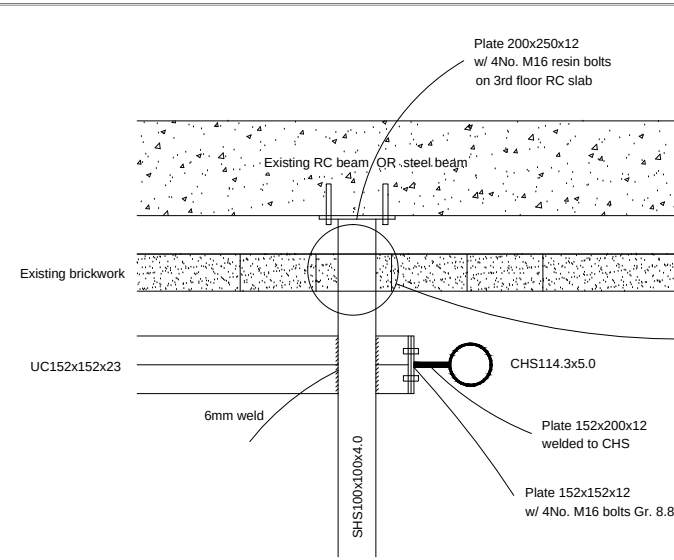


- NOTES**
1. Steel S355
 2. Steel posts - CHS 114.3x5.0
 3. Steel main beams UC 152x152x23
 4. Steel secondary beams SHS 100x100x4.0


Connection Detail
1:20

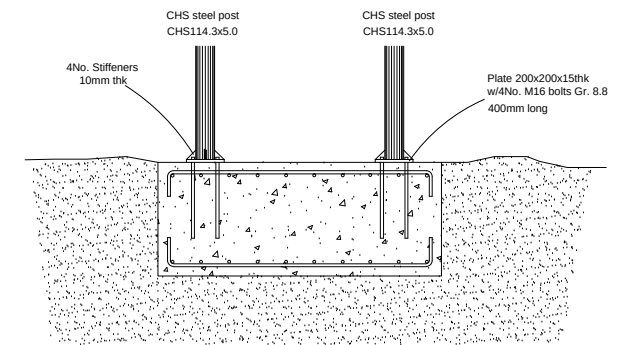


Footing Detail
Section-1:50

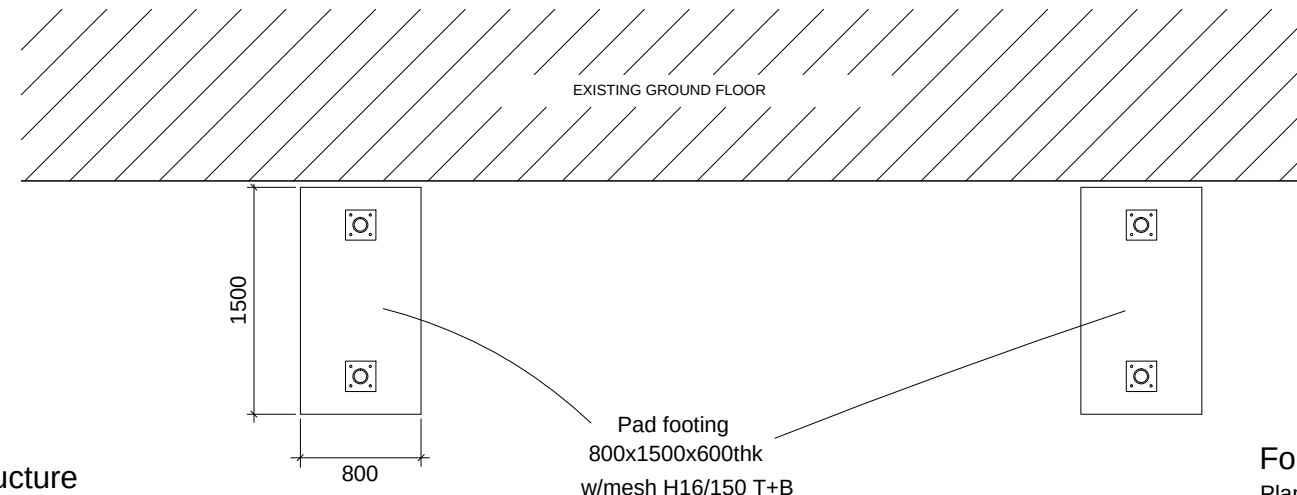

Foundation for Balconies
Plan - 1:50

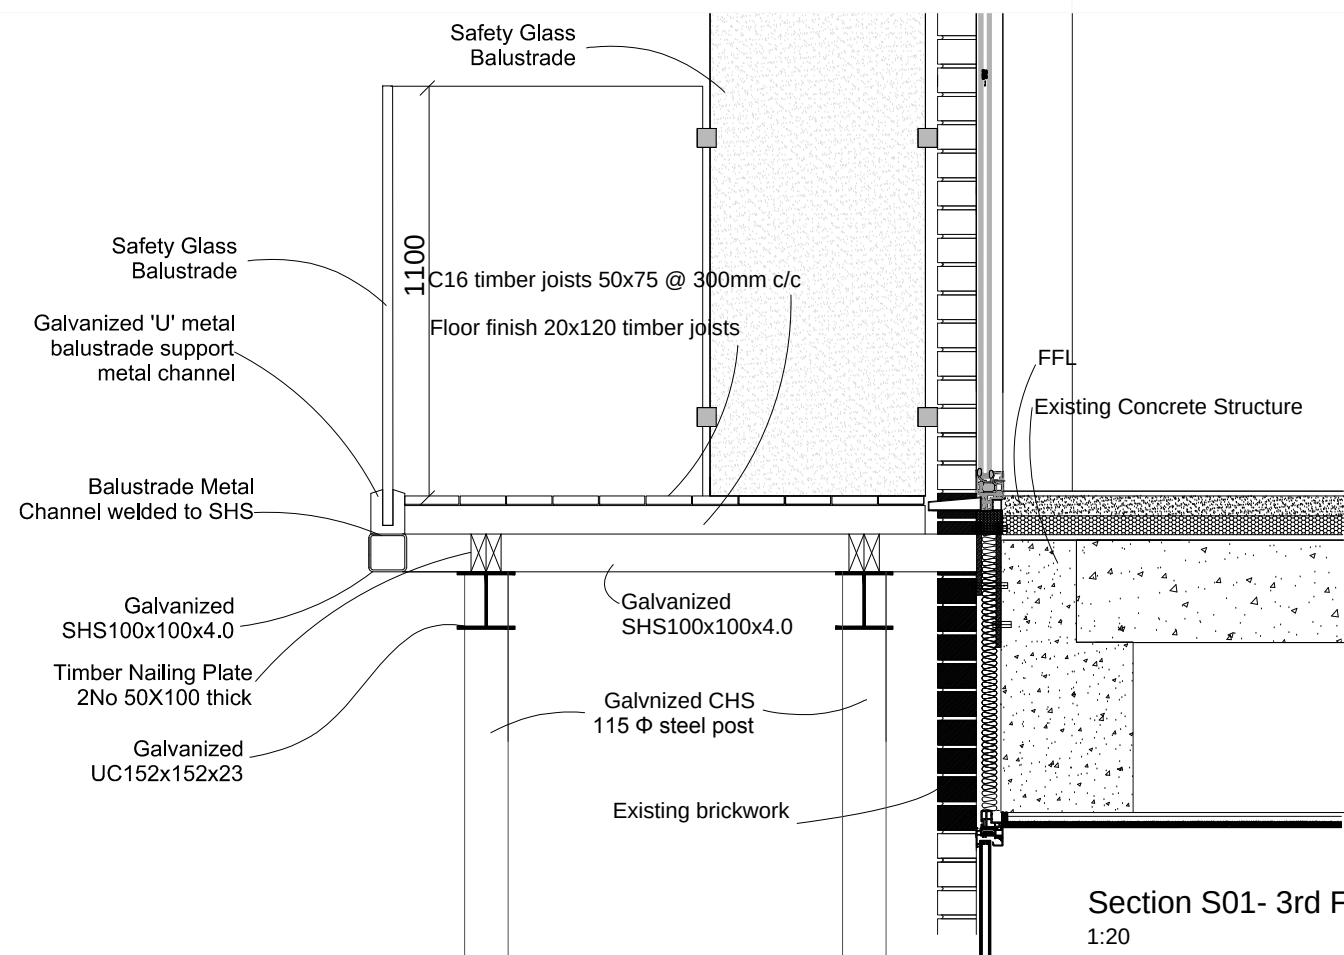

Section S01- 3rd Floor
1:20

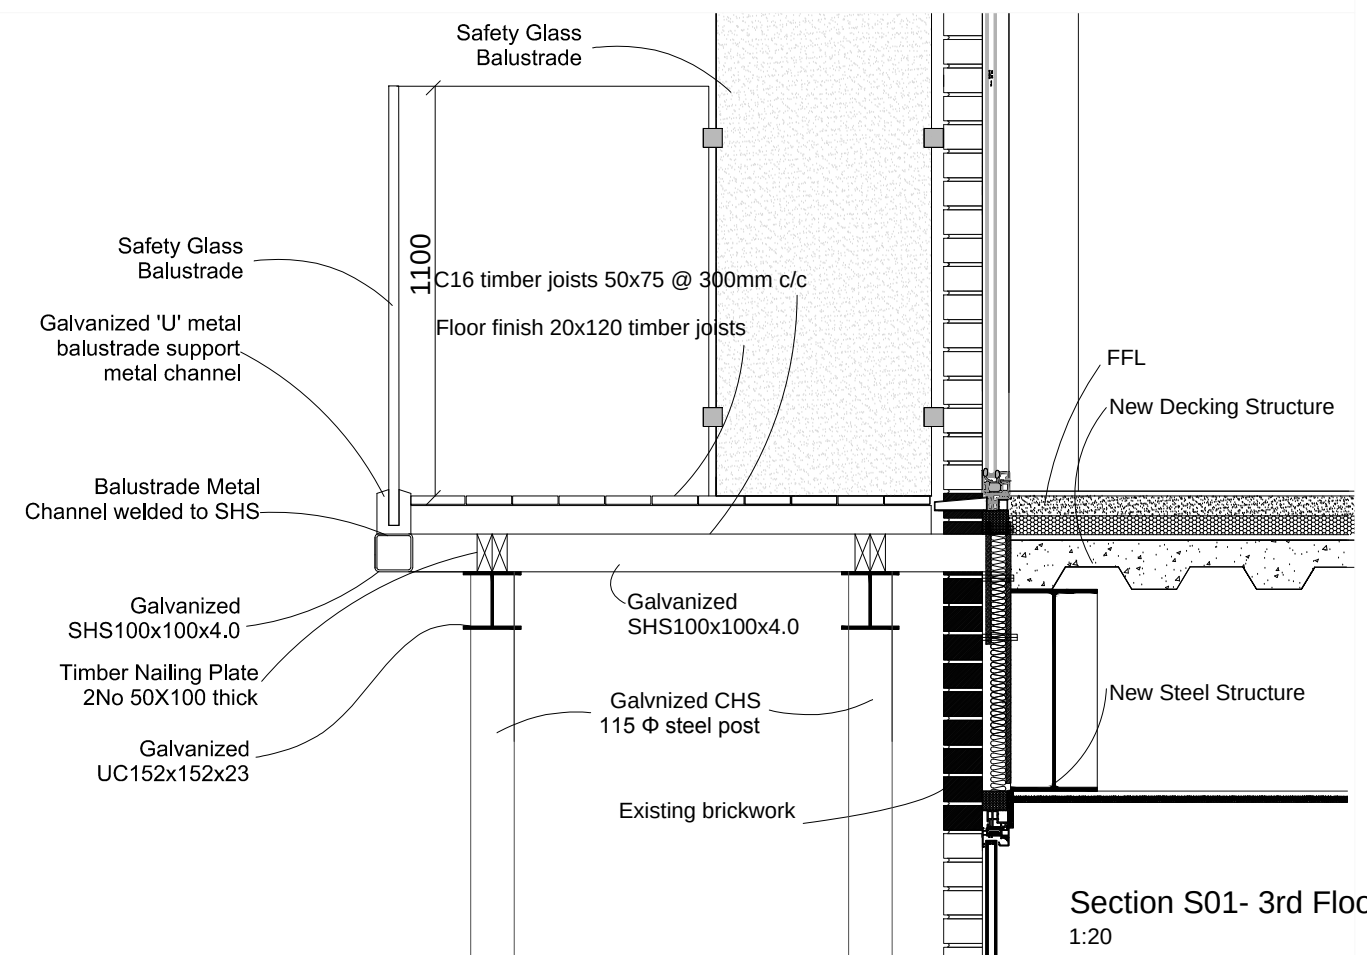

Section S01- 3rd Floor
1:20

