


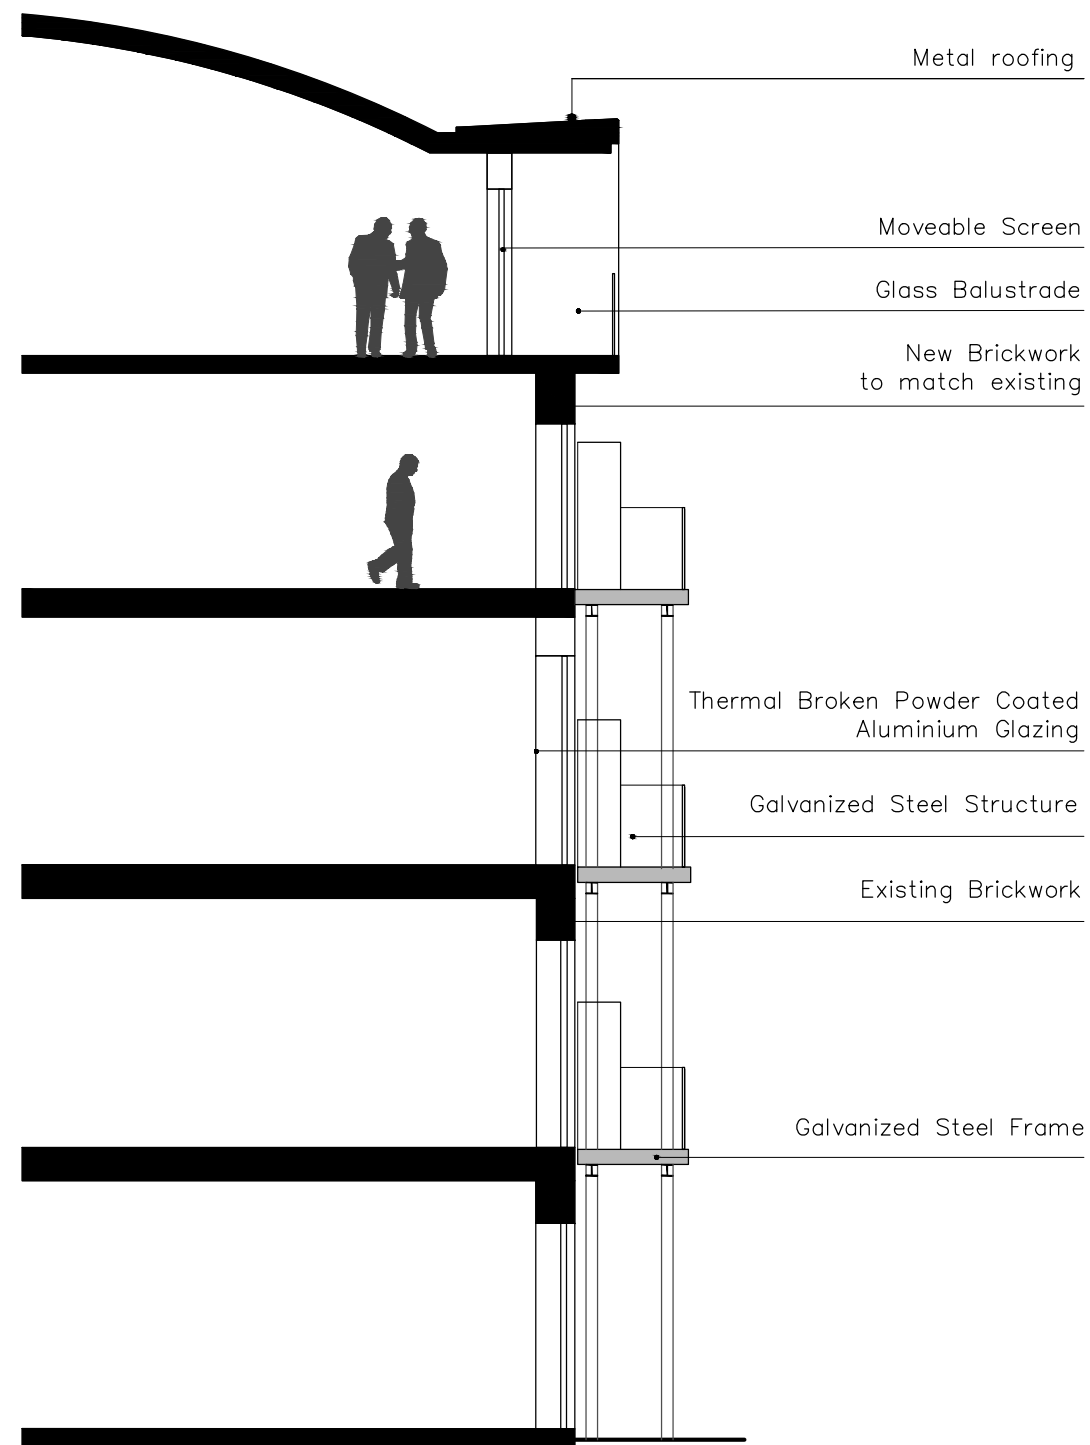

0 1 2 5M