


NOTES;

DIMENSIONS ARE TO CHECKED AND CONFIRMED BEFORE CONSTRUCTION PHASE.


ALL NEW EXTERNAL MATERIALS TO MATCH, AS CLOSE AS POSSIBLE, TO EXISTING EXTERNAL MATERIALS.

THE CLIENT IS RESPONSIBLE FOR PARTY WALL AGREEMENT OR ISSUES RELATING TO PARTY WALL


ALL STRUCTURAL ELEMENTS ARE TO BE DESIGNED AND SPECIFIED BY STRUCTURAL ENGINEER

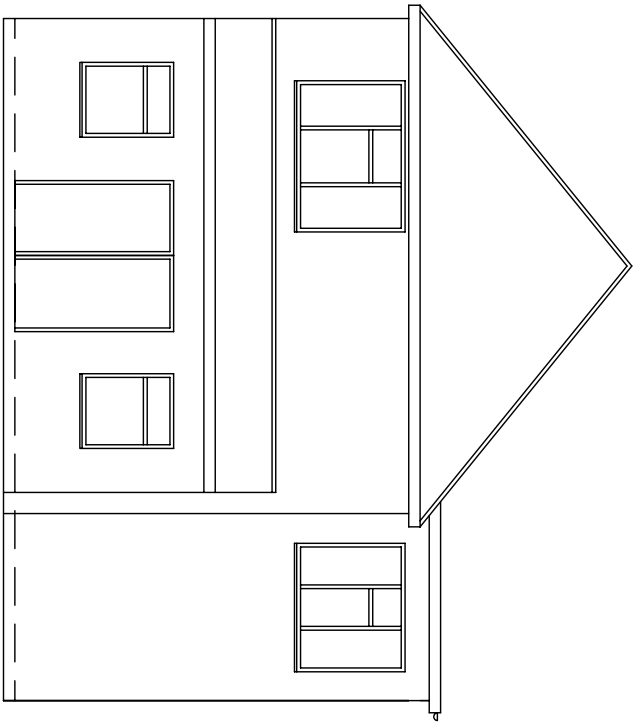


EXISTING REAR ELEVATION

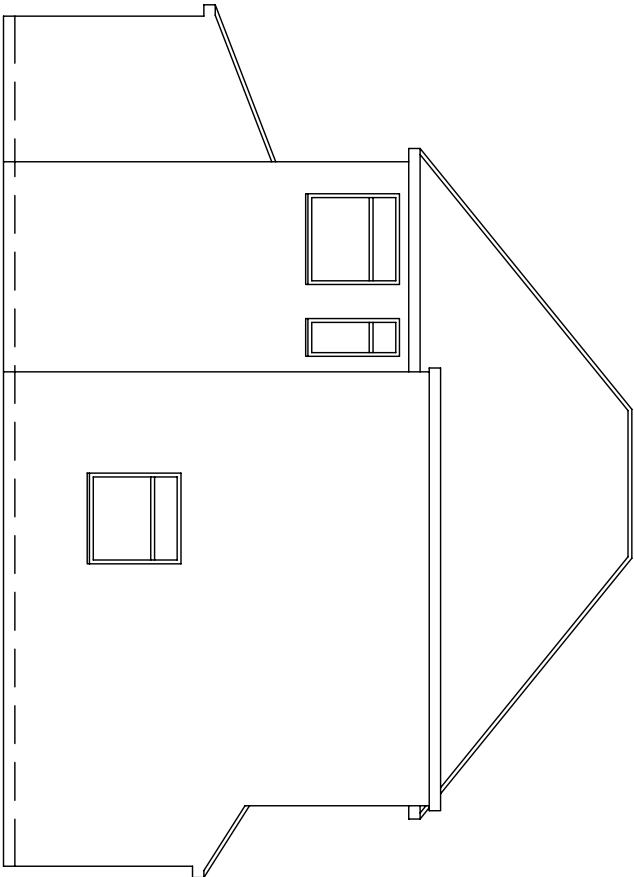

EXISTING SIDE ELEVATION

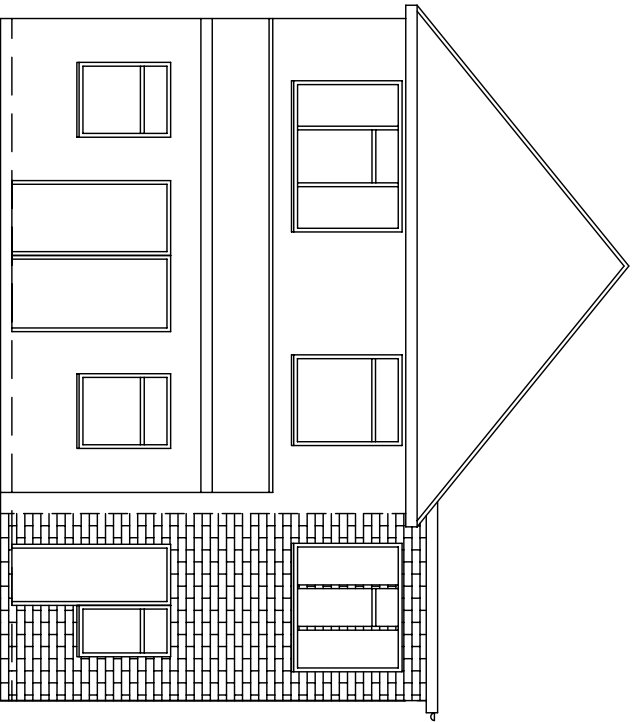

PROPOSED REAR ELEVATION

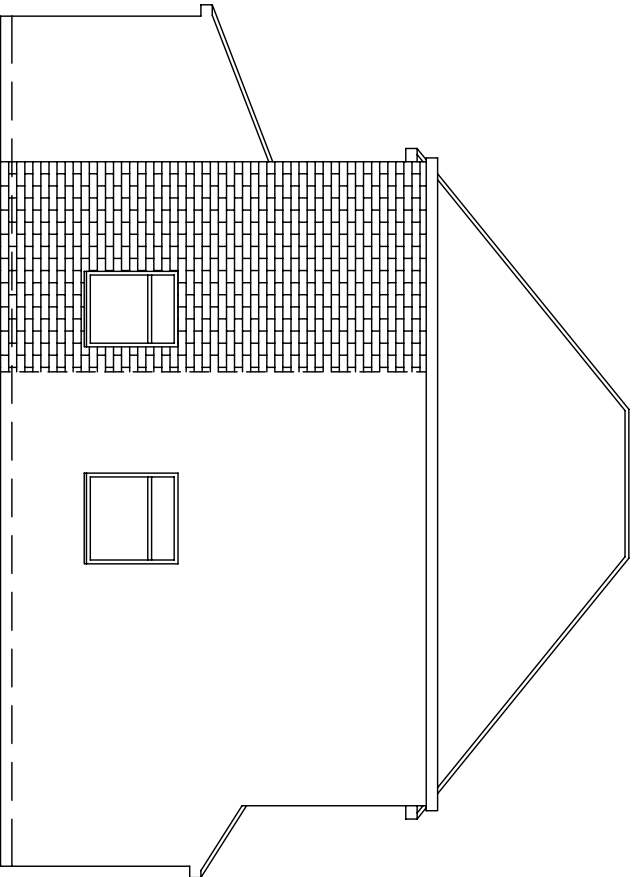

PROPOSED SIDE ELEVATION

NO CHANGES TO OTHER SIDE ELEVATION AND THE FRONT ELEVATION

Project	
PROPOSED DOUBLE STOREY SIDE EXTENSION 1A PINKWELL LANE HAYES MIDDLESEX UB3 1PD	
Drawing Title	ELEVATIONS
Scale	1:100
Date	MAY 2021
Drawing No.	1A/PL/02