

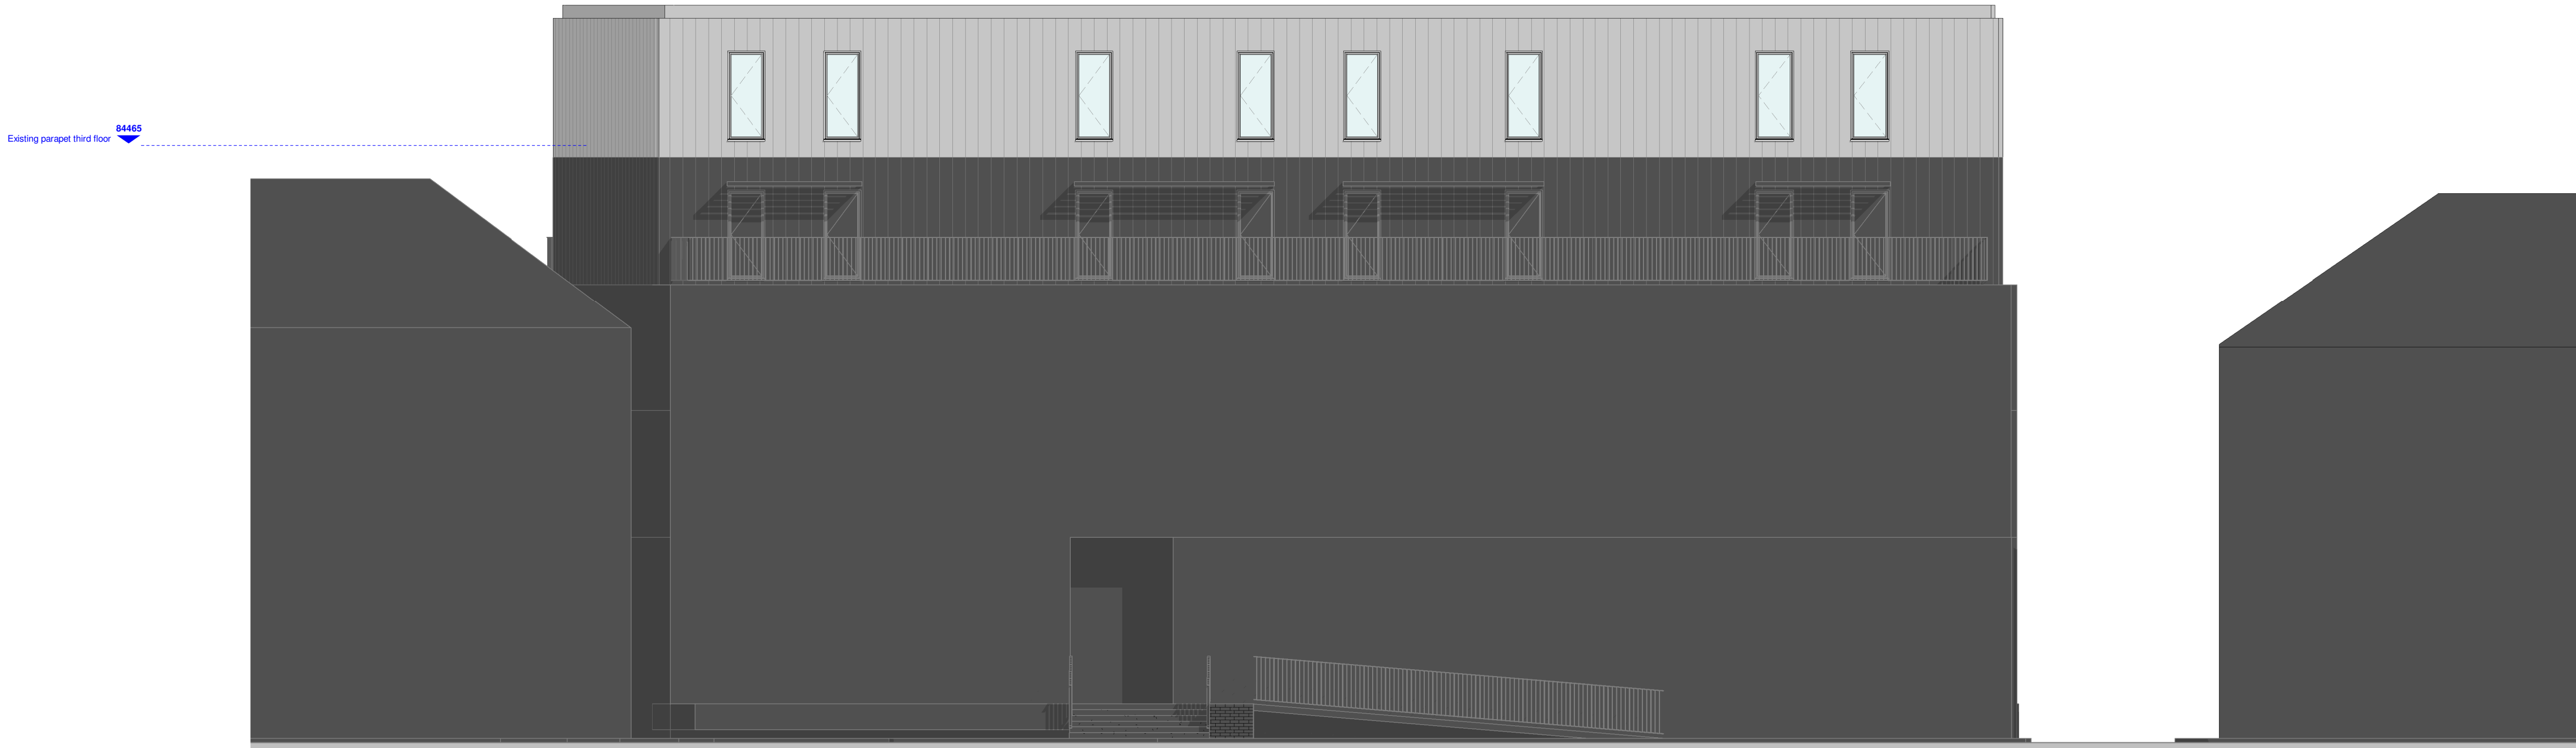


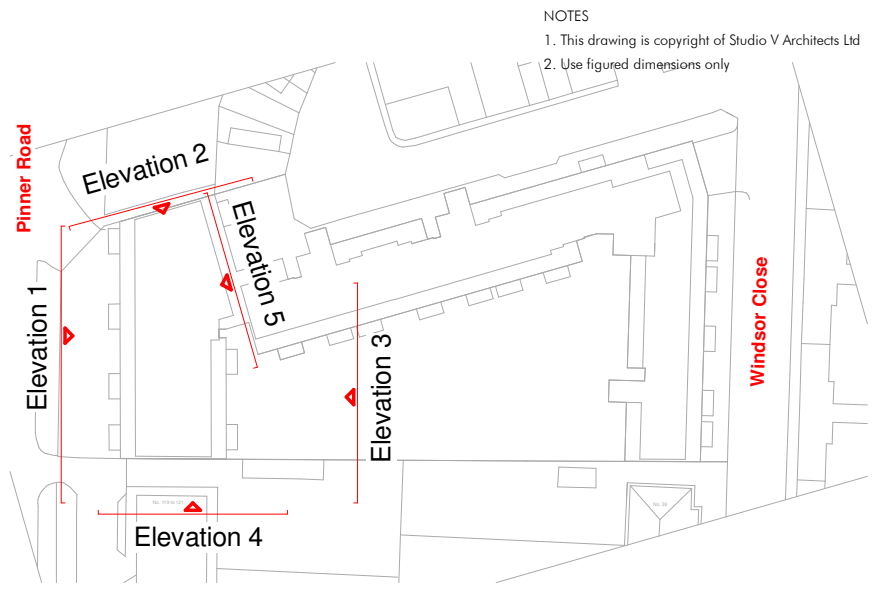

Proposed elevation Pinner area - 1


1 : 100

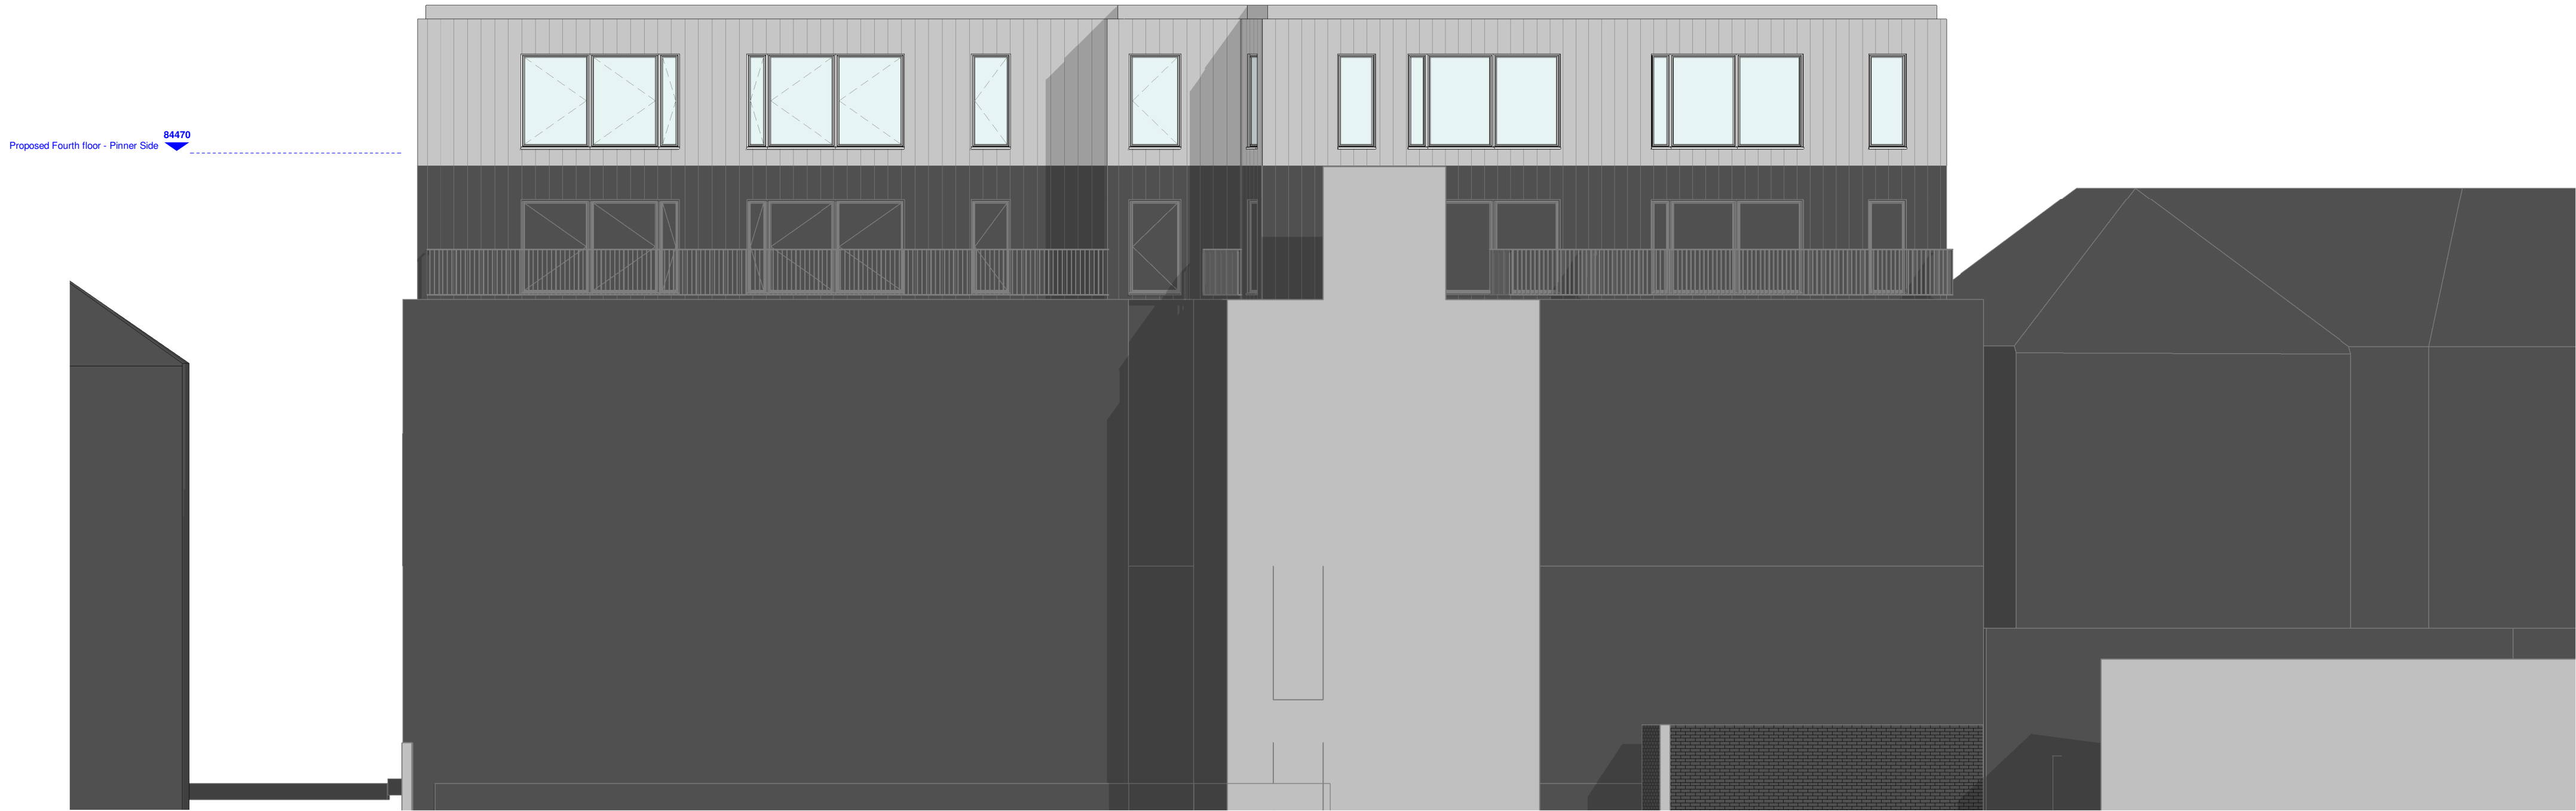

Proposed elevation Pinner area - 3

1 : 100

rev	date	revision description	dm	aud
-----	------	----------------------	----	-----

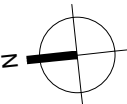

drawing status	Planning
----------------	----------

224 wellendon broadway
hendon
london mp17 9el
T: 020 8203 9072
F: 020 8203 8210
website: www.studiovarchitects.co.uk
e-mail: info@studiovarchitects.co.uk

studio VArchitects

project No.117 Pinner Road, Northwood Hills HA6 1DA	drawn EC	checked KV	scale 1/100 @A1	project date DEC.20
dig info Proposed Elevations Pinner - 1 and 3	job no. 2010	dig no. PL10	rev	