


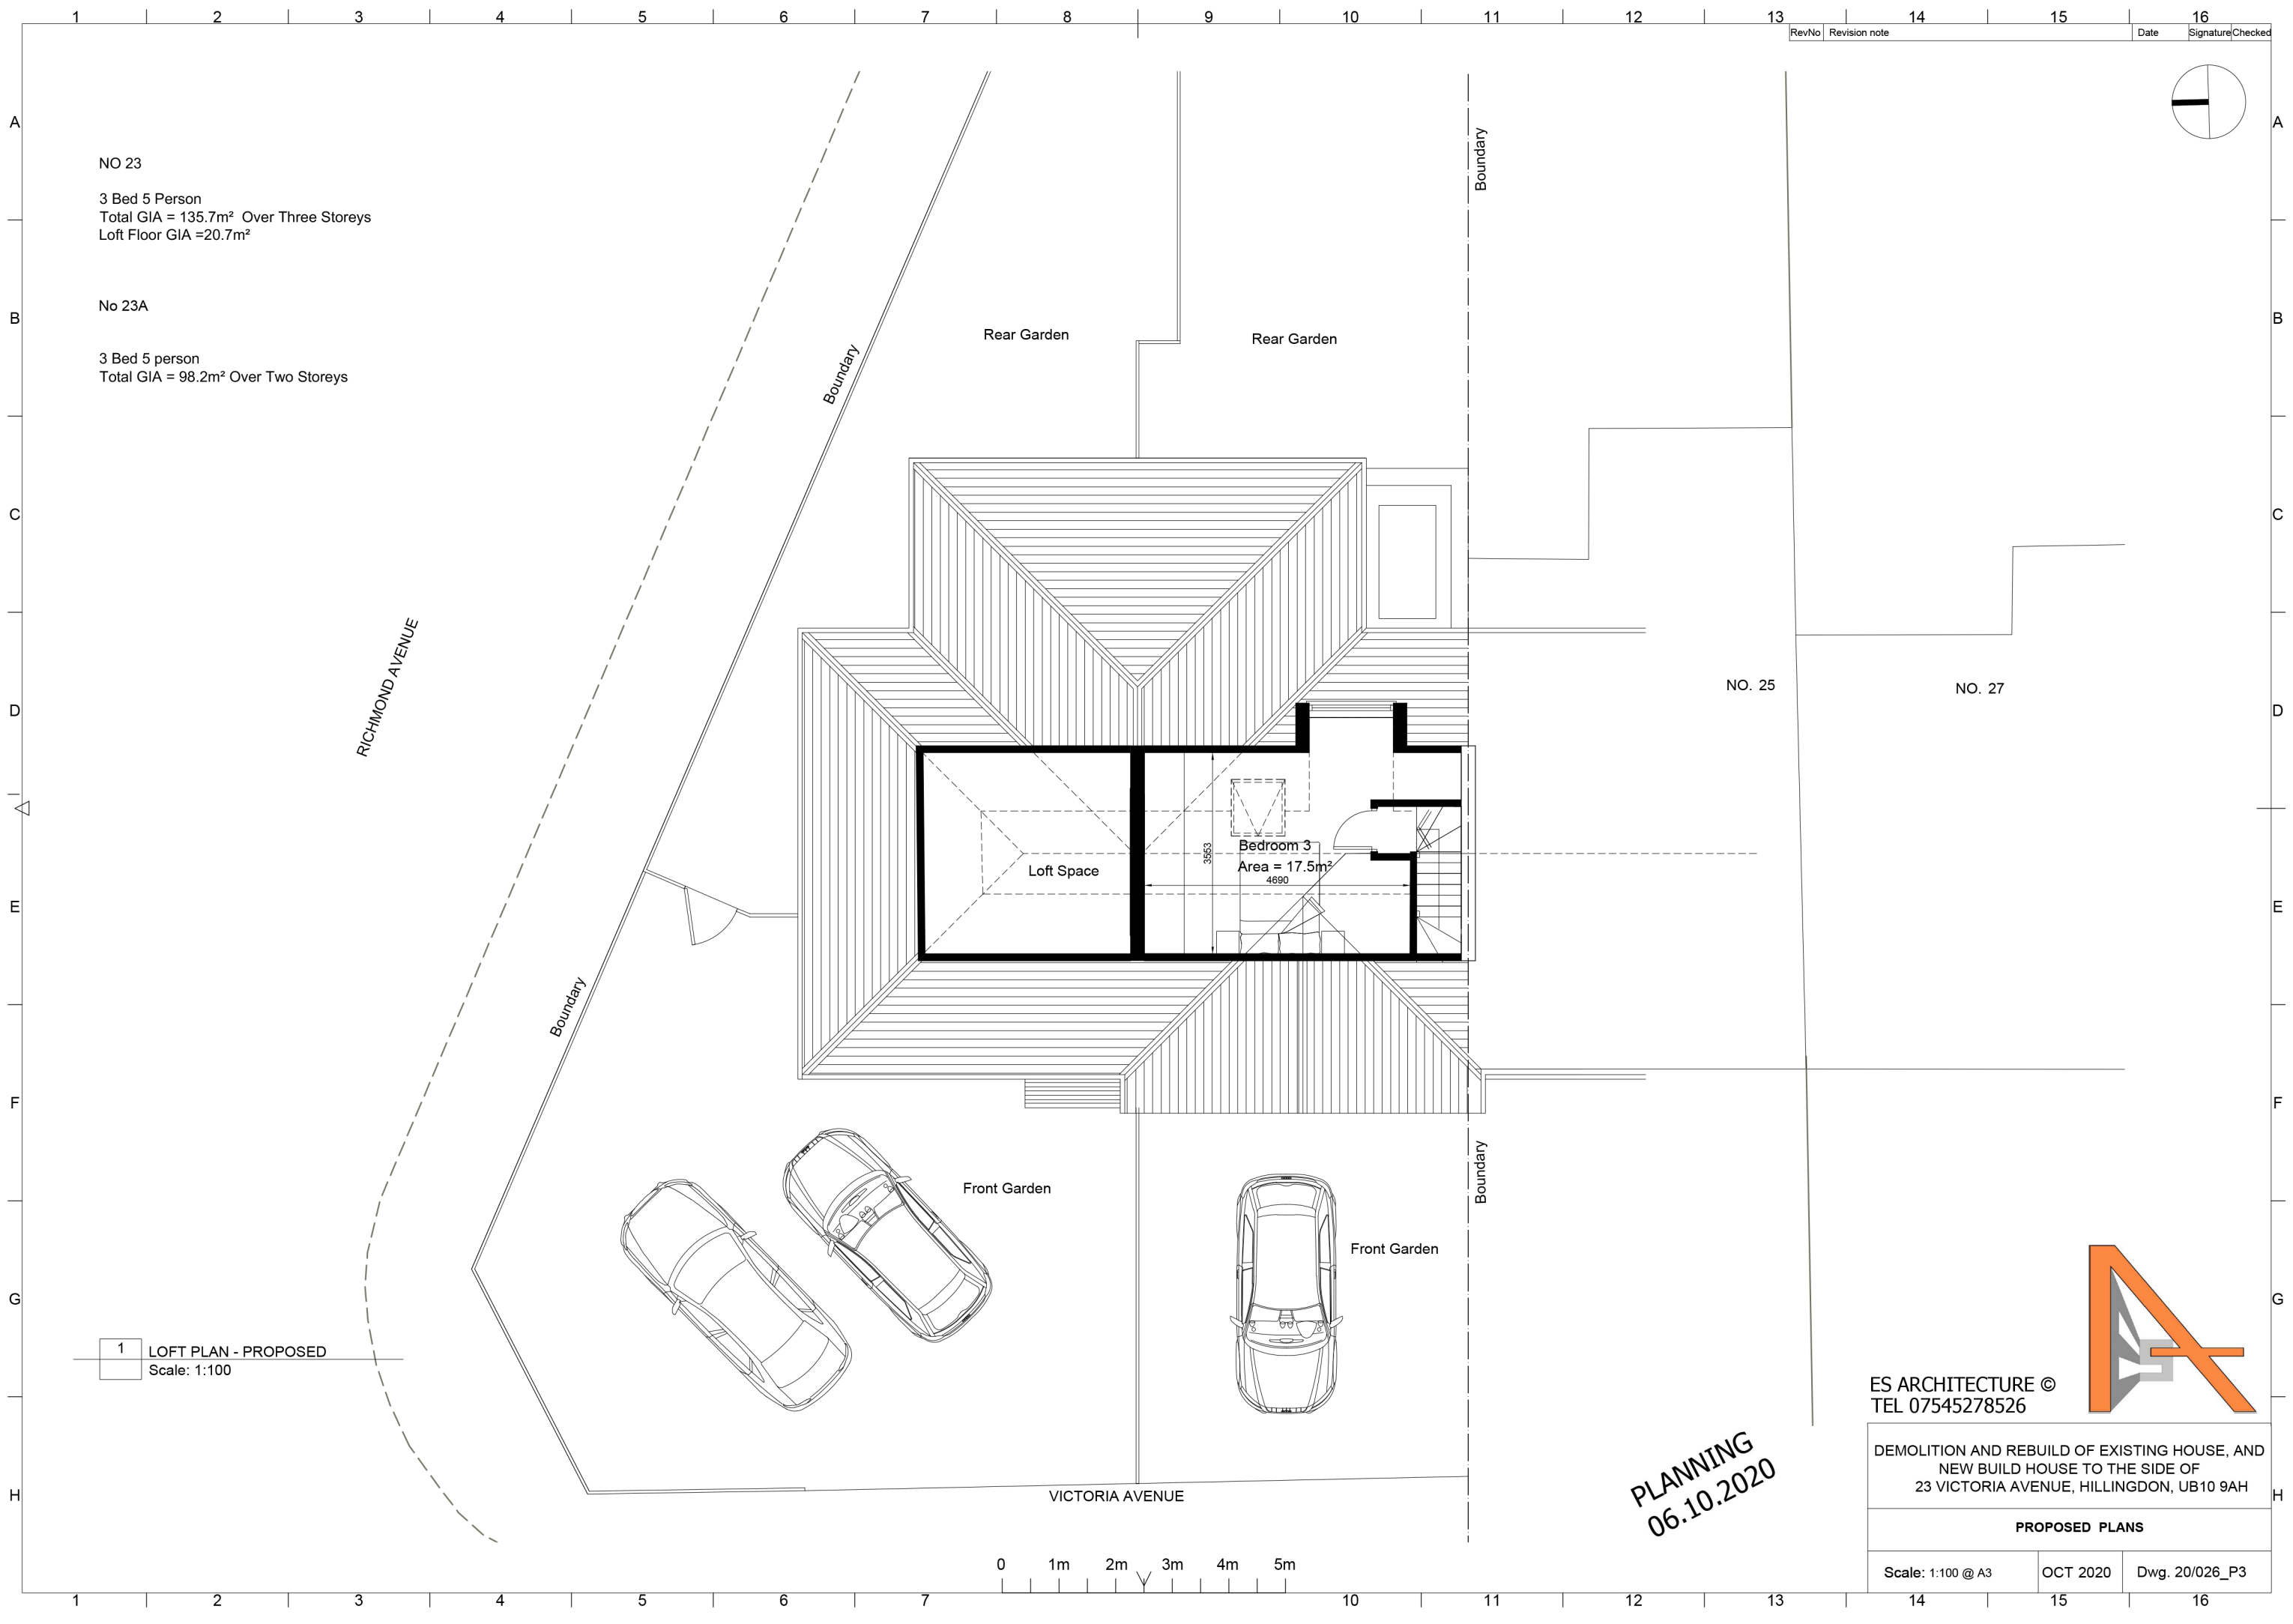

NO 23
3 Bed 5 Person
Total GIA = 135.7m² Over Three Storeys
Loft Floor GIA =20.7m²

No 23A
3 Bed 5 person
Total GIA = 98.2m² Over Two Storeys

RICHMOND AVENUE

Rear Garden

Rear Garden

NO. 25

NO. 27

Loft Space

Bedroom 3
Area = 17.5m²
3553
4690

Front Garden

Front Garden

VICTORIA AVENUE

0 1m 2m 3m 4m 5m

1 LOFT PLAN - PROPOSED
Scale: 1:100

PLANNING
06.10.2020

ES ARCHITECTURE ©
TEL 07545278526

DEMOLITION AND REBUILD OF EXISTING HOUSE, AND
NEW BUILD HOUSE TO THE SIDE OF
23 VICTORIA AVENUE, HILLINGDON, UB10 9AH

PROPOSED PLANS

Scale: 1:100 @ A3

OCT 2020

Dwg. 20/026_P3