


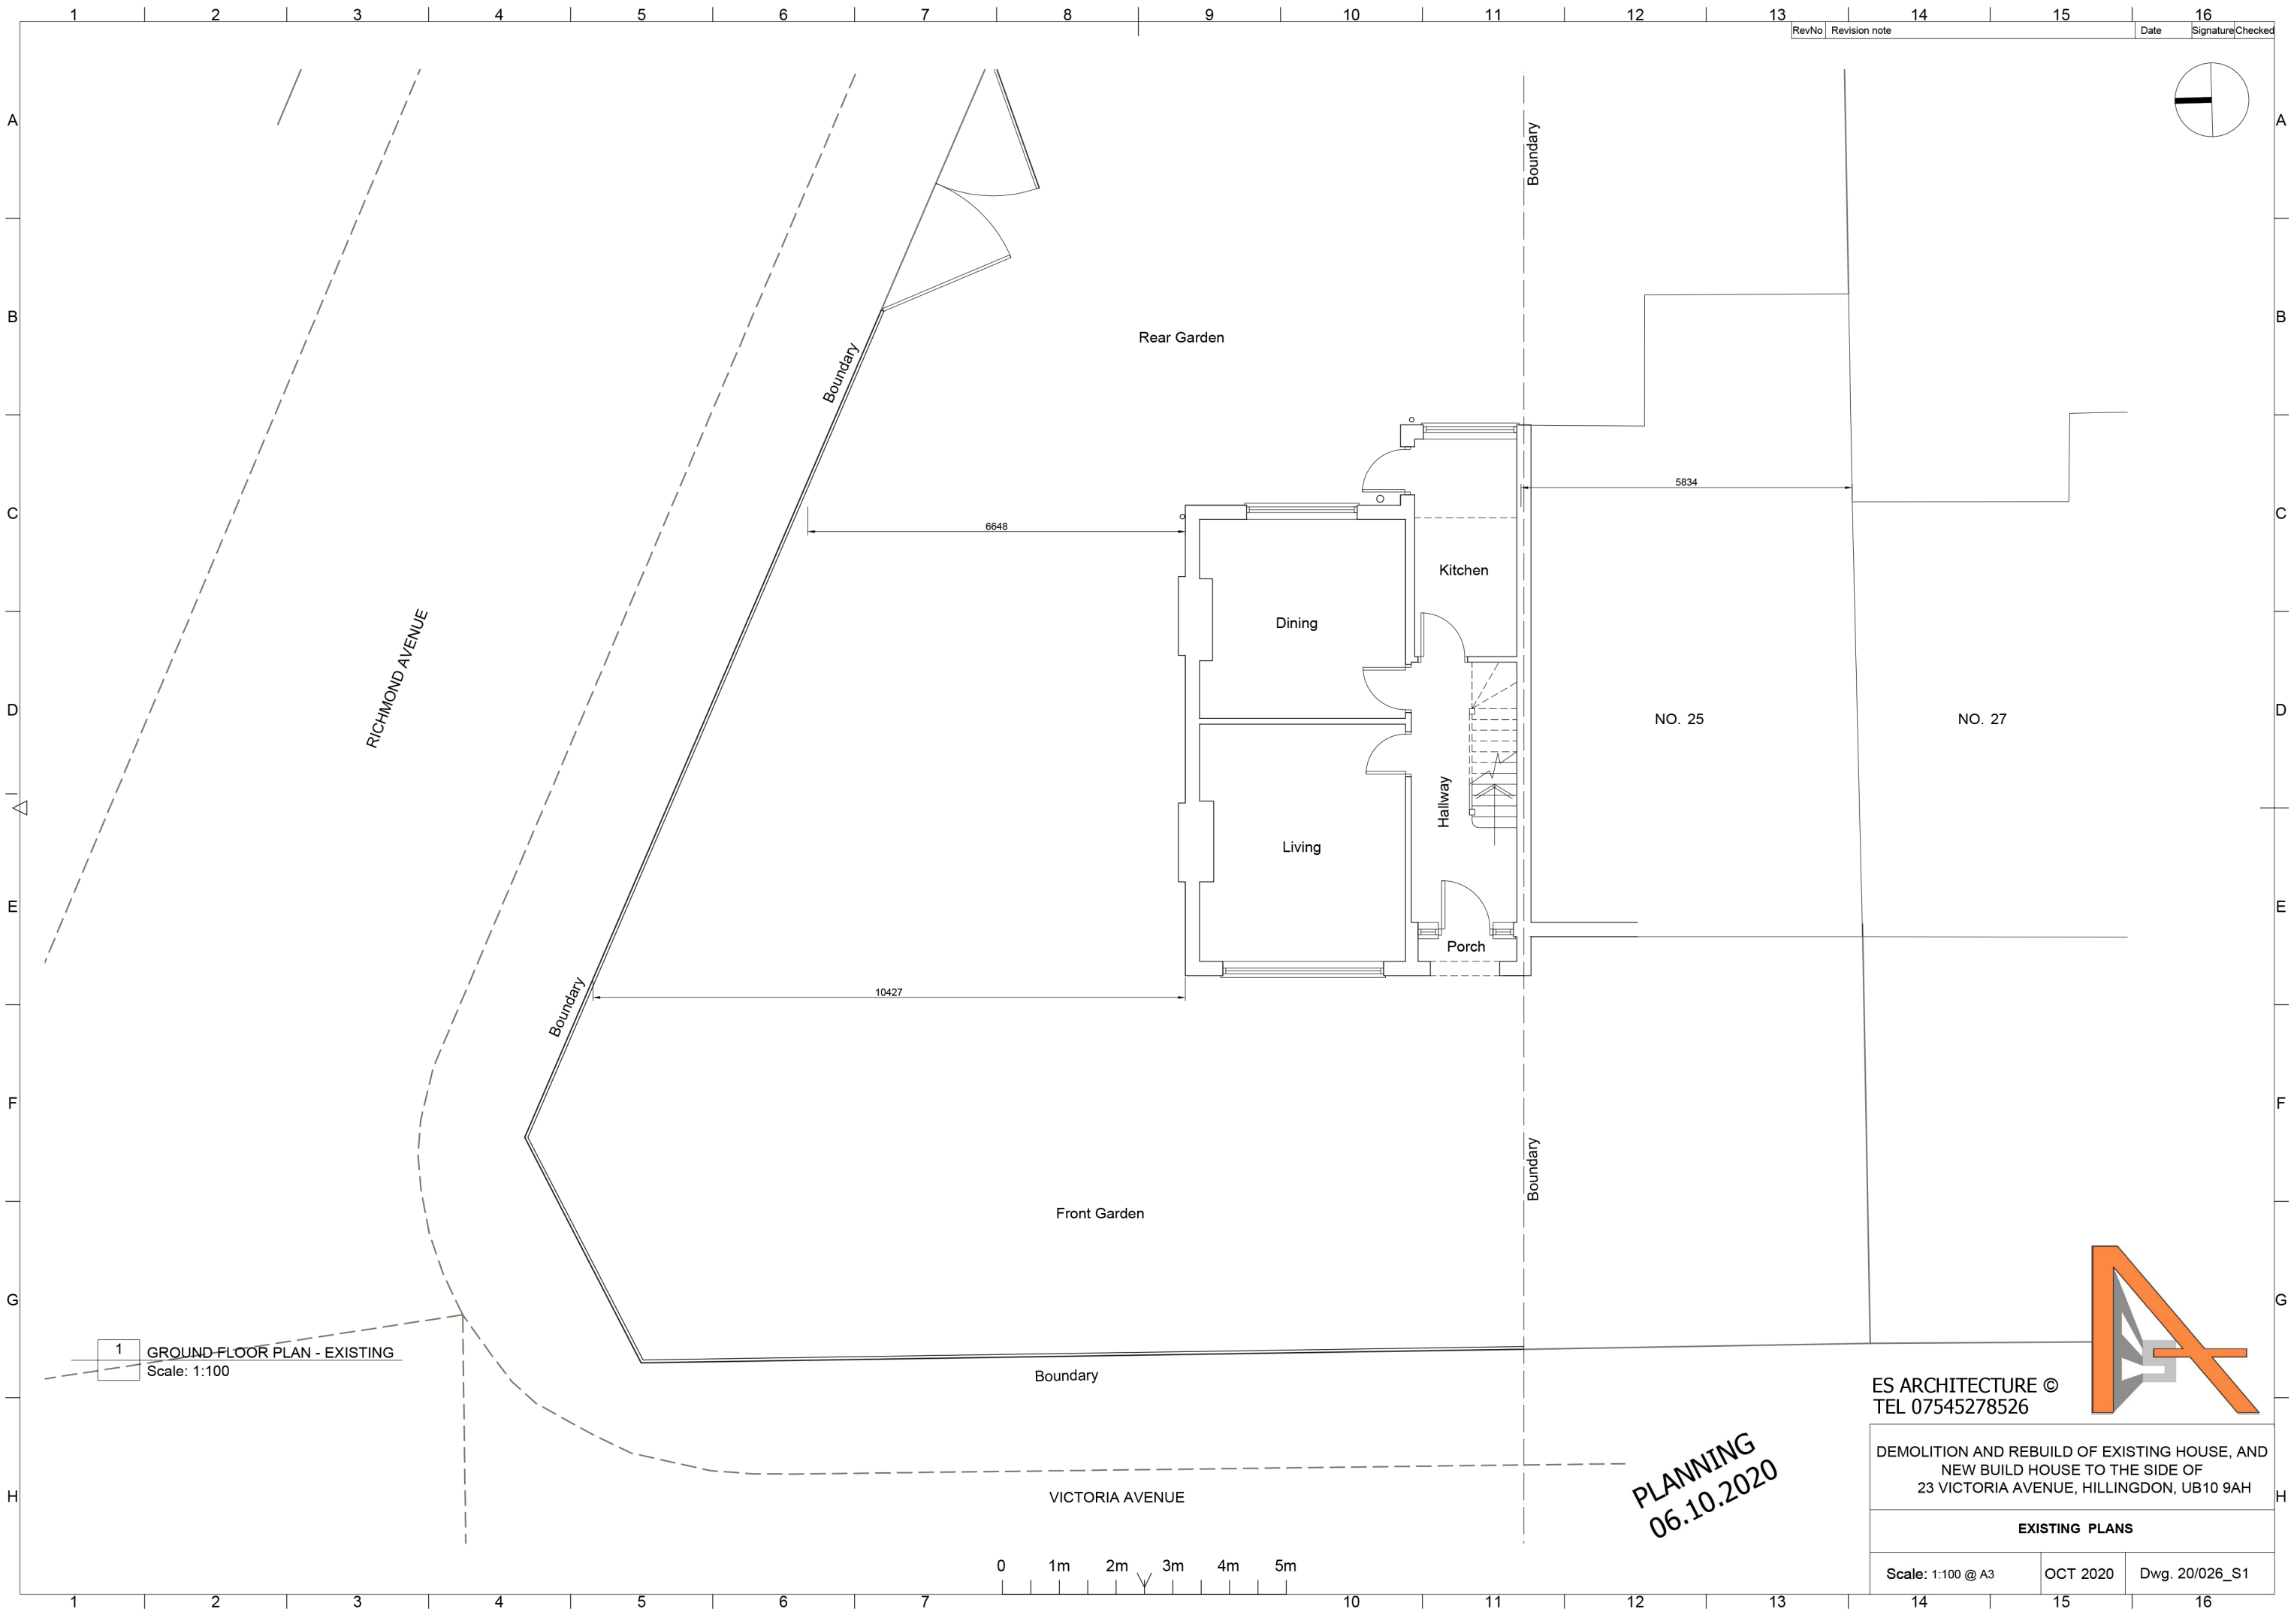

RevNo	Revision note	Date	Signature	Checked
-------	---------------	------	-----------	---------

ES ARCHITECTURE ©
TEL 07545278526

DEMOLITION AND REBUILD OF EXISTING HOUSE, AND
NEW BUILD HOUSE TO THE SIDE OF
23 VICTORIA AVENUE, HILLINGDON, UB10 9AH

EXISTING PLANS

Scale: 1:100 @ A3	OCT 2020	Dwg. 20/026_S1
-------------------	----------	----------------