

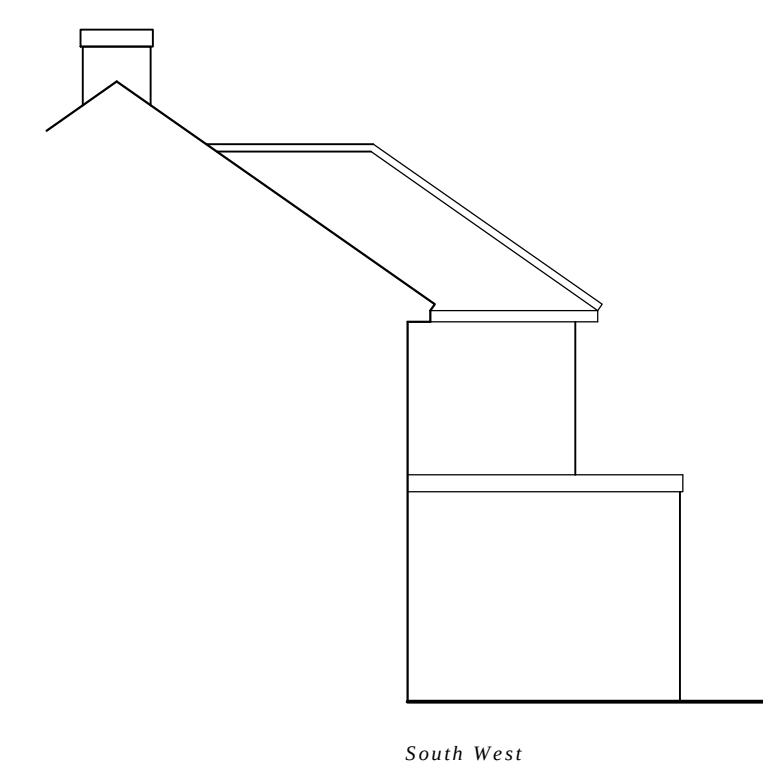
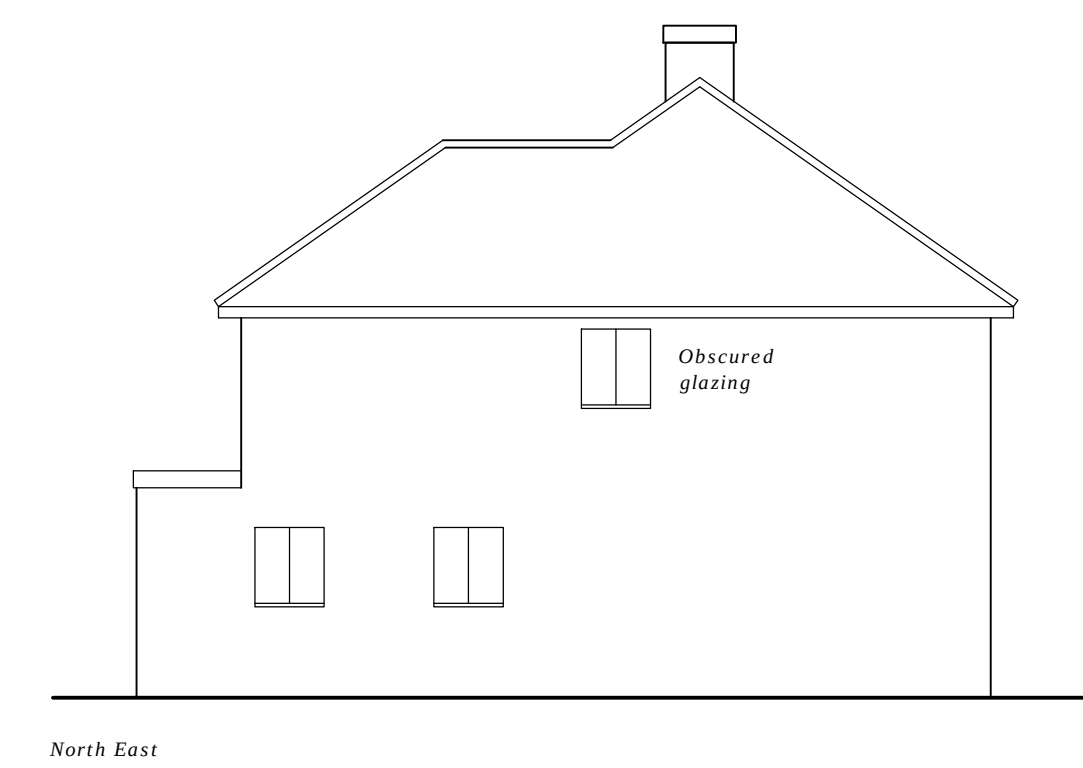
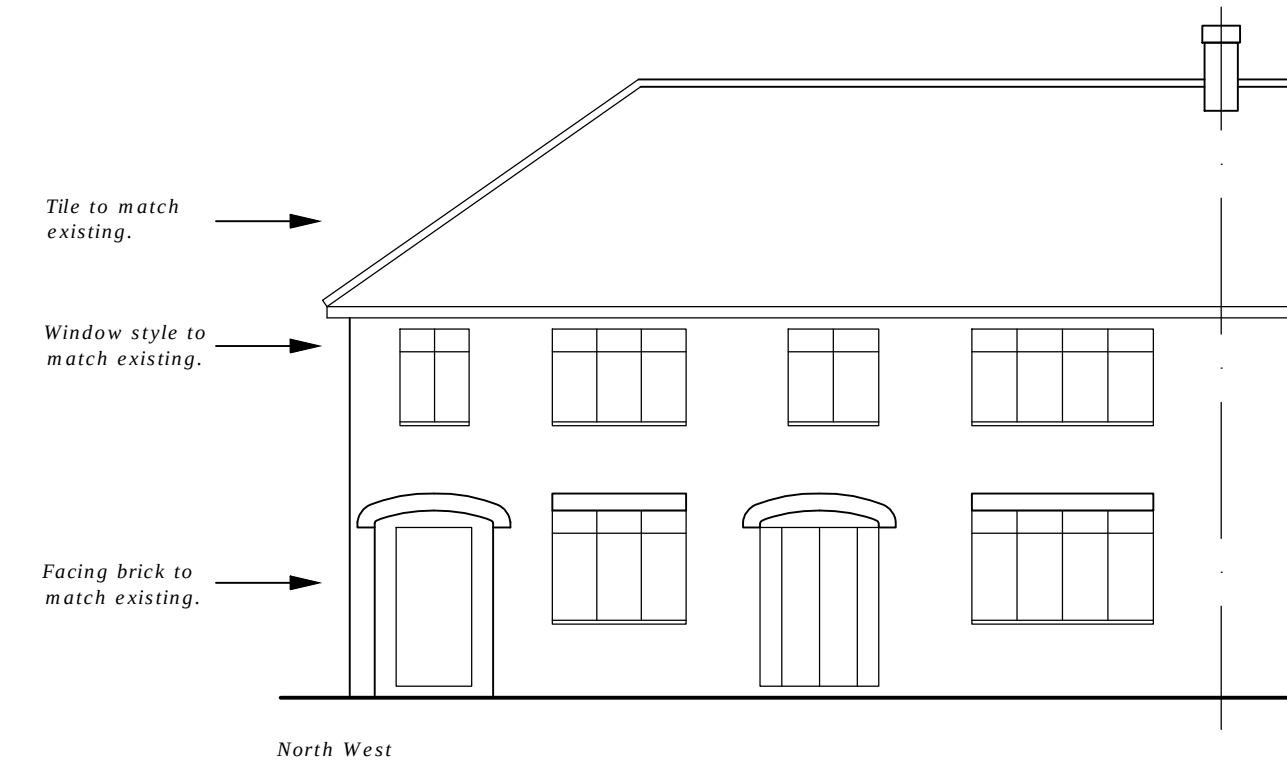
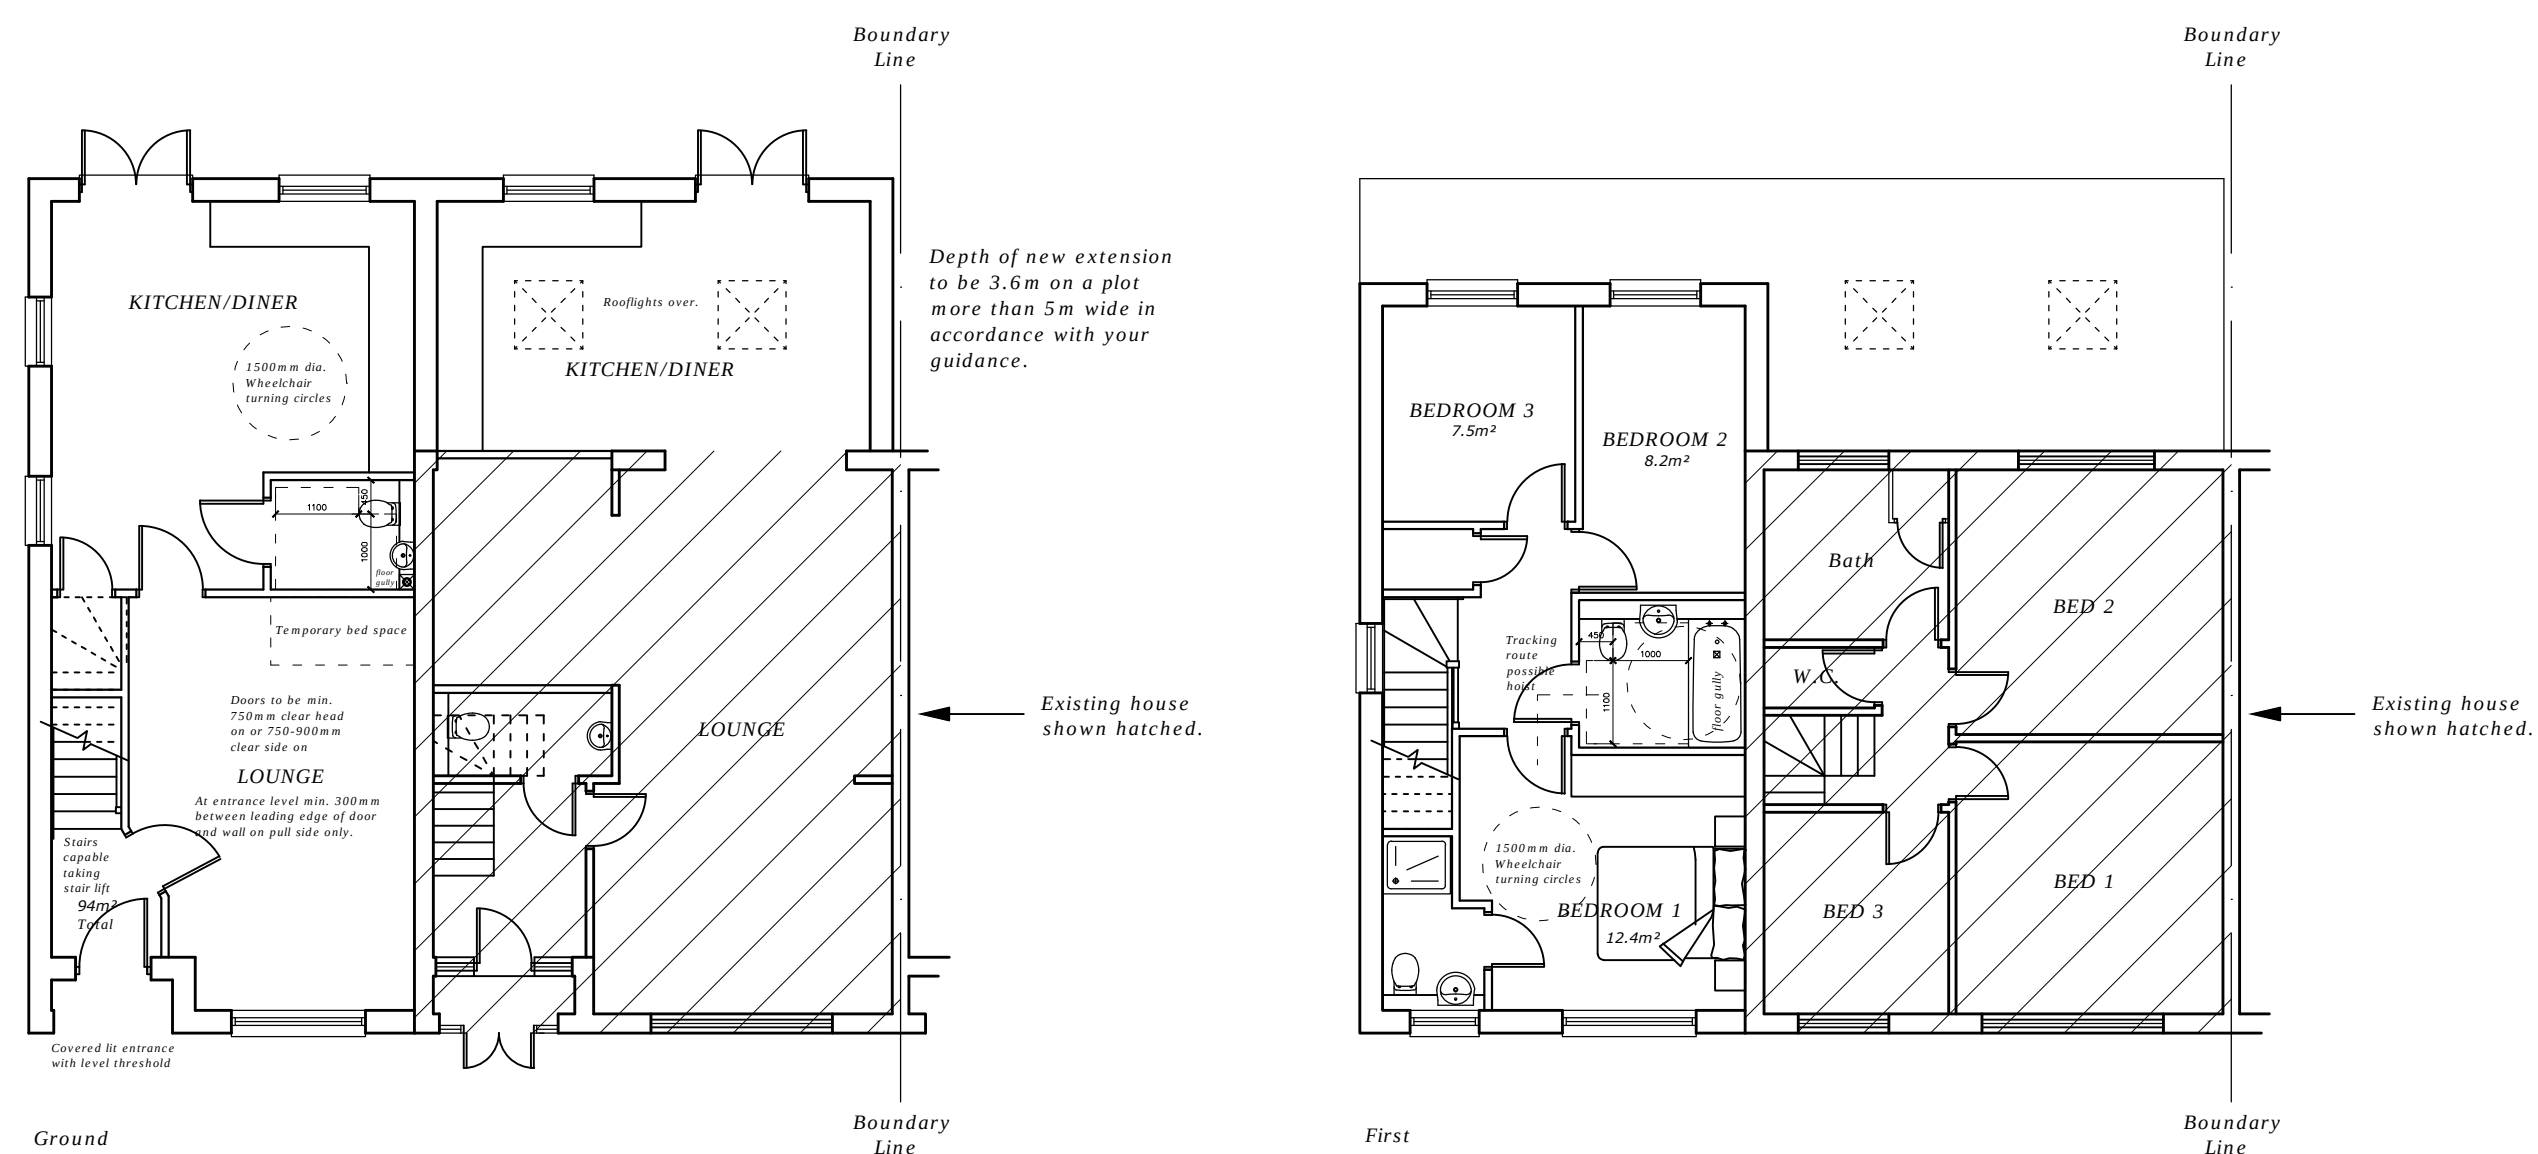
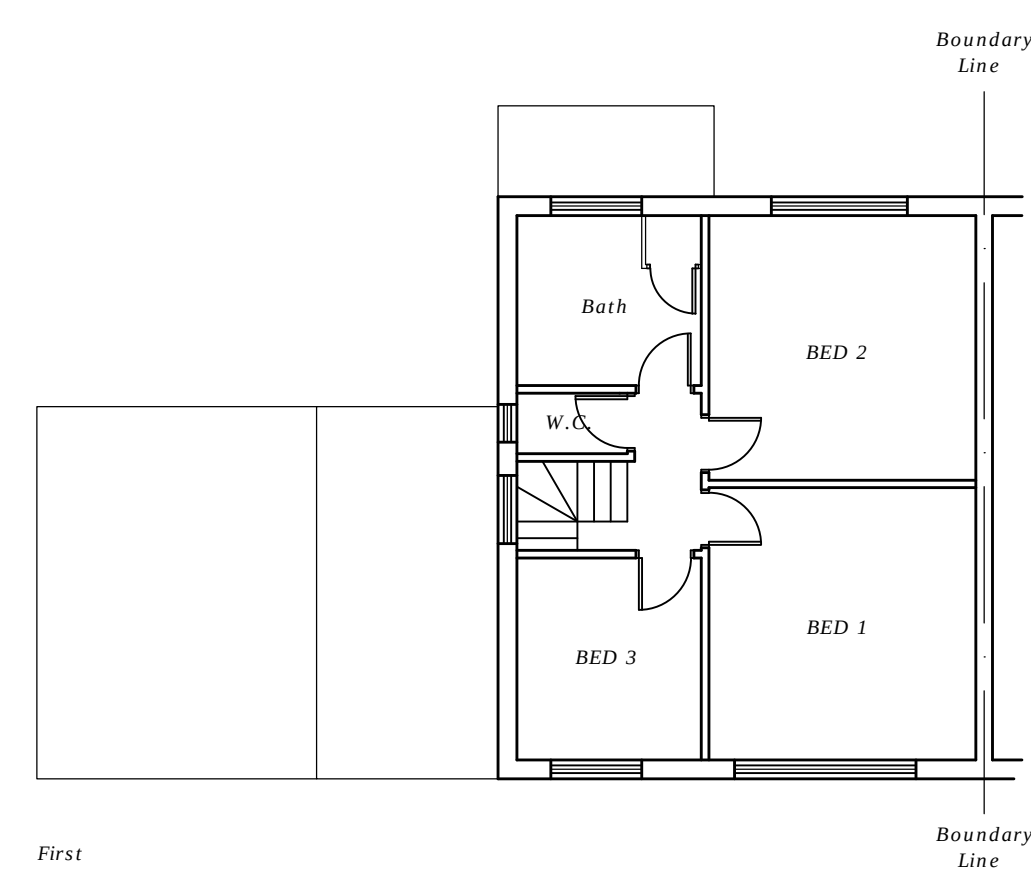
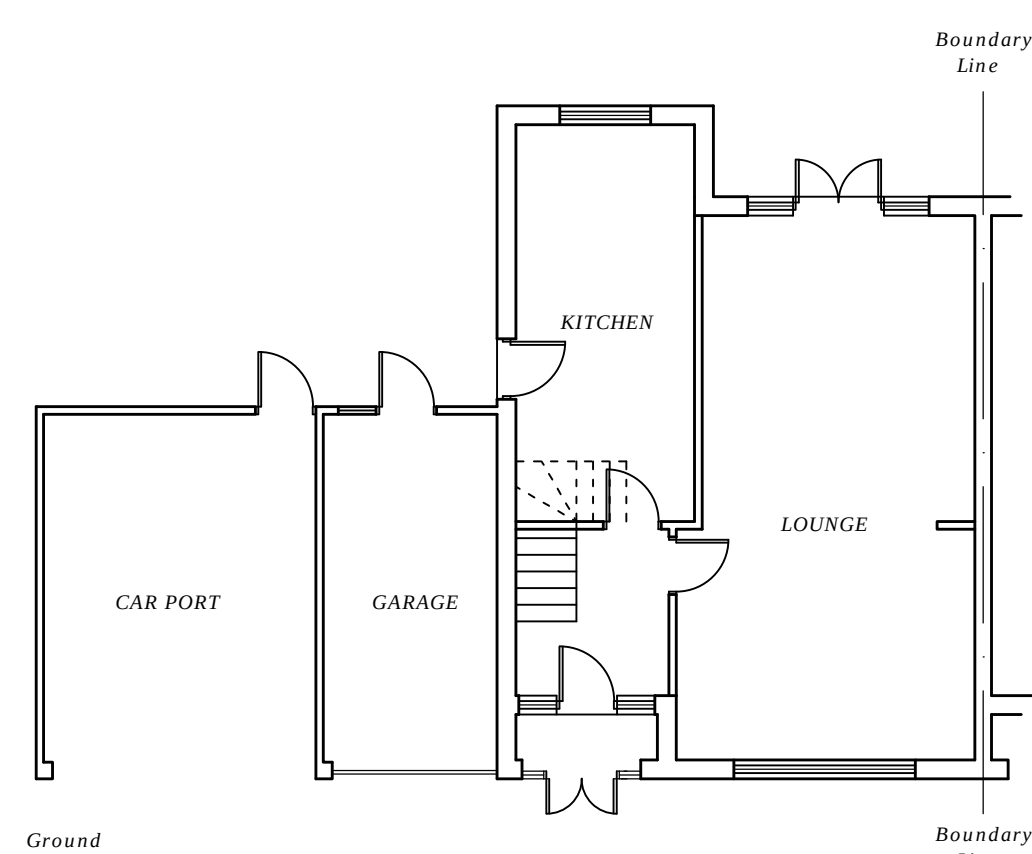


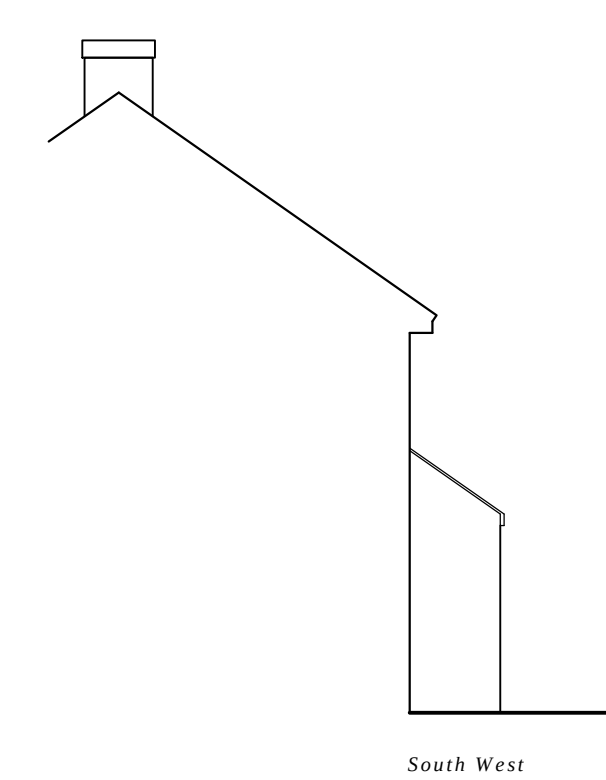


Proposed Plans and Elevations

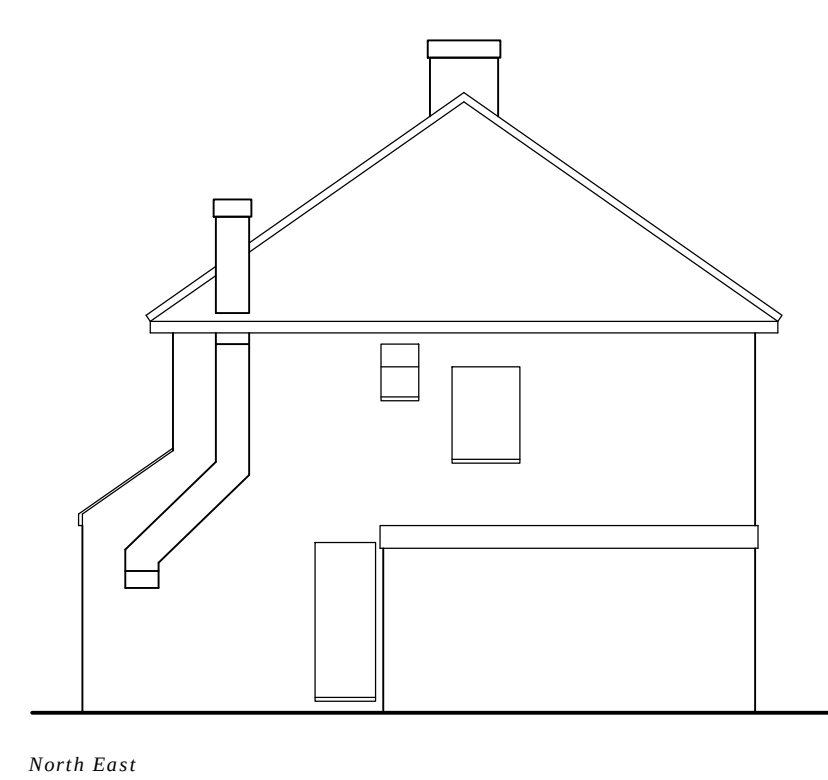

Existing Plans and Elevations

Existing & Proposed Plans and Elevations

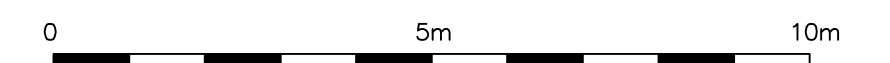

28 EAST MEAD , SOUTH RUISLIP .

W J Macleod
ARCHITECT
70b High Street Northwood Middlesex HA6 1BL
phone 01923 840600

<i>Drawing Number</i> 18 / 3475 / 2	<i>Revision</i>
<i>Date</i> 18 / 7 / 18	
<i>Scale</i> 1:100@A1	