



Harvil Road, Ickenham

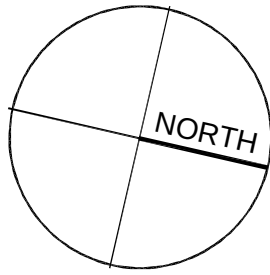

Tree Survey (BS5837:2012)

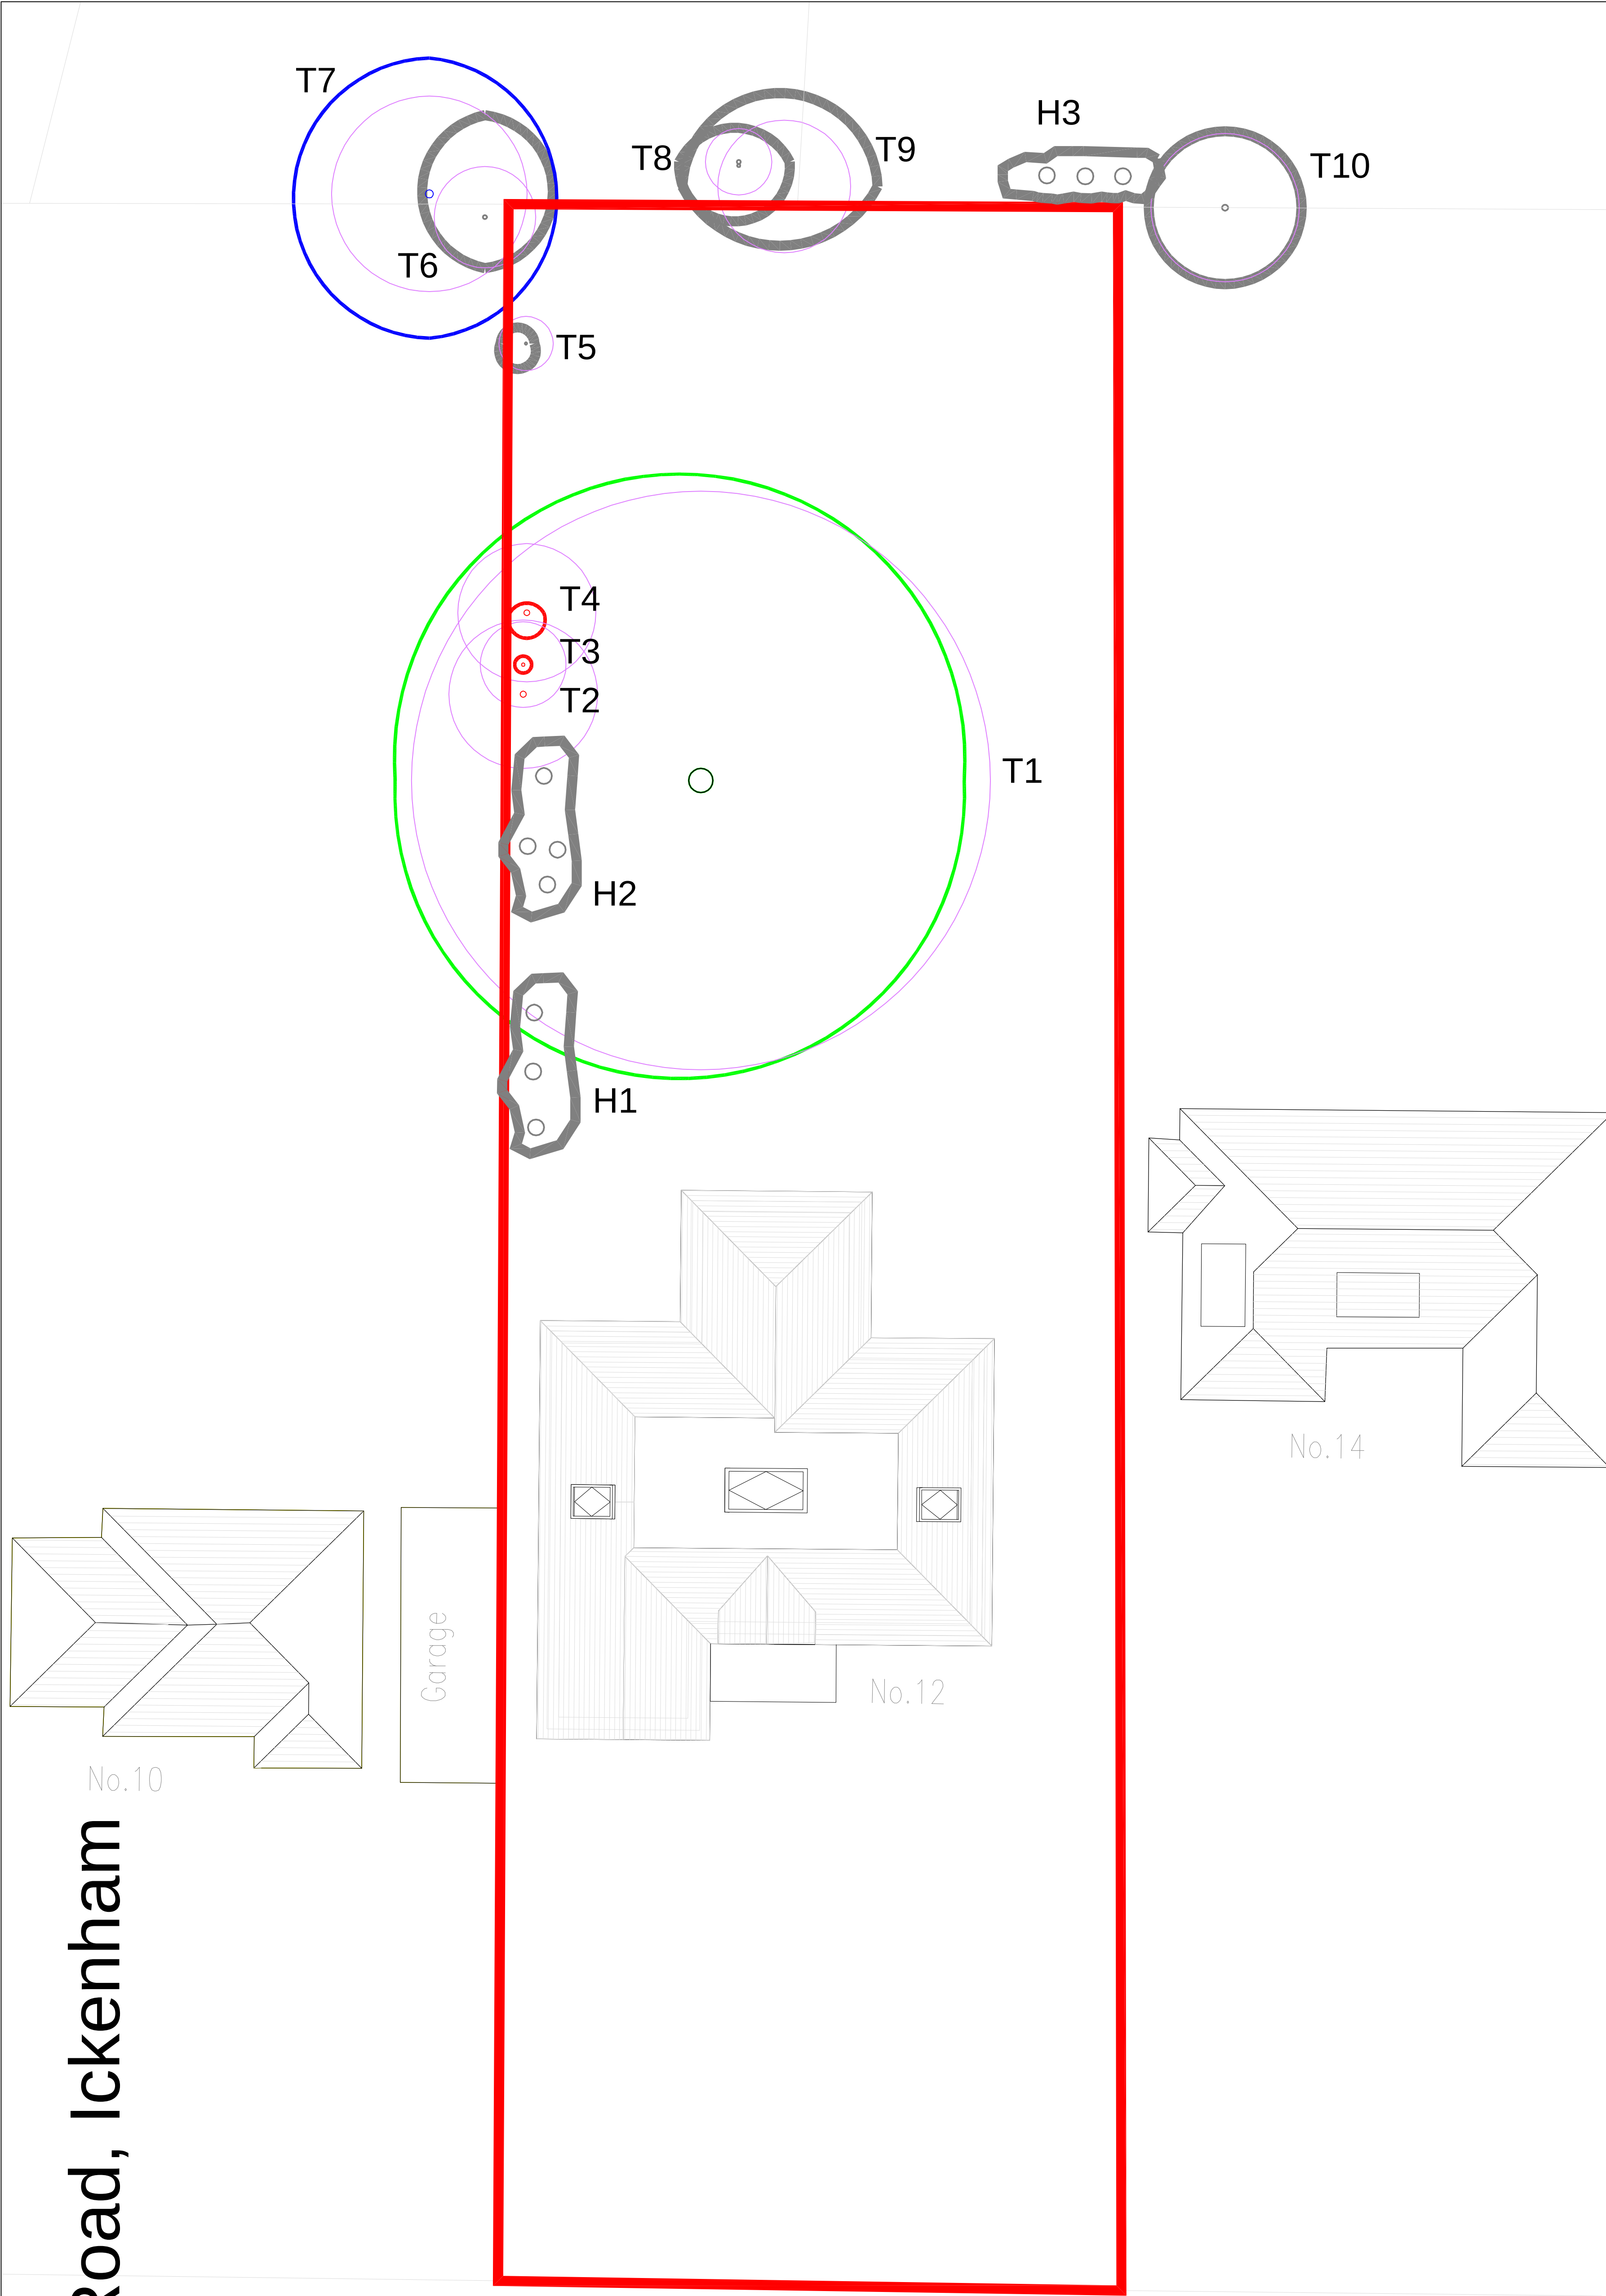

LEGEND

- Existing Trees (CATEGORY A to BS5837:2012.)
- Existing Trees (CATEGORY B to BS5837:2012.)
- Existing Trees (CATEGORY C to BS5837:2012.)
- Existing Trees To Be Removed (CATEGORY R to BS5837:2012.)
- Tree reference number as per Tree Schedule and Condition Report
- Hedges (H) & Groups of shrubs as per references in the Tree Report.
- Root Protection Area (RPA) as BS5837:2012, subject to agreeing status of trees with LPA.

Revision:
Status:

FOR INFORMATION



GREENWAY LA LTD
trading as Greenway Landscape Architects
THE STUDIO, UNIT 16, CANALSIDE OFFICES
COMPLEX, LOWESMOOR WHARF,
LOWESMOOR, WORCESTER, WR1 2RS
tel: 01905 612608
email: rwlandscape@googlemail.com

Project:

12, Harvil Road, Ickenham.

Drawing Title:

Tree Survey (BS5837:2012)

Client:
Naseeb Ghera (via Ask PlanningLtd).

Drawn by: GAW/RWG	Checked by: RWG	Date: 30/08/13	Scale: 1:100@A1
Drawing No: GLA-663-001	Revision: *		

NOTE: Do not scale from this drawing. All dimensions to be checked on site. Discrepancies between this drawing and information given elsewhere must be reported to this office for clarification before proceeding. No part of this drawing may be reproduced without the permission of GREENWAY LA LTD.
© Greenway LA Ltd 1998.