


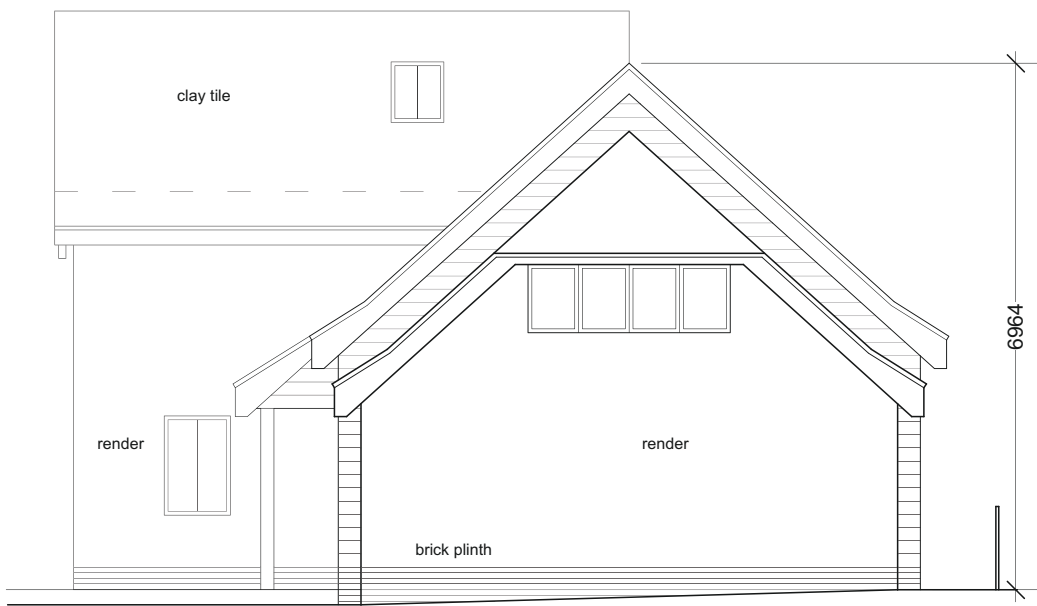

01

16

North Elevation

1:100@A3; 1:50@A1




02

16

South Elevation

1:100@A3; 1:50@A1

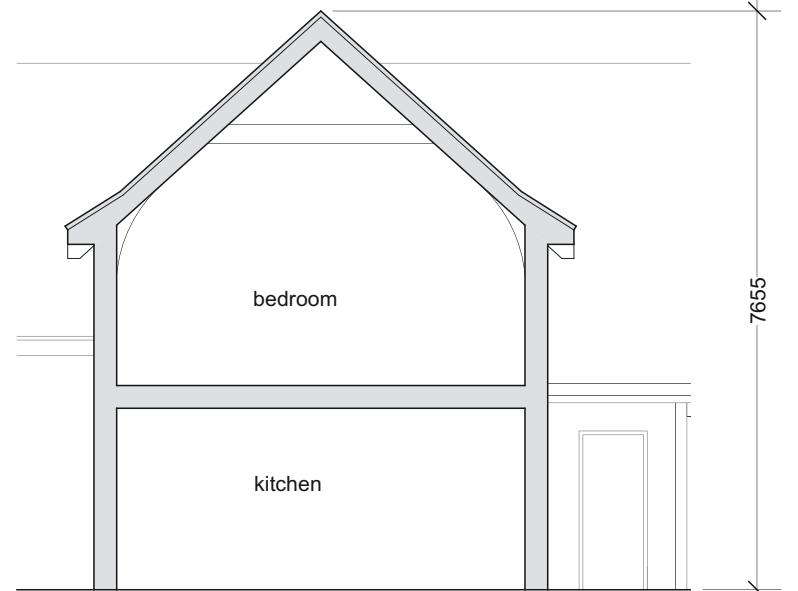


03

16

Section AA

1:100@A3; 1:50@A1

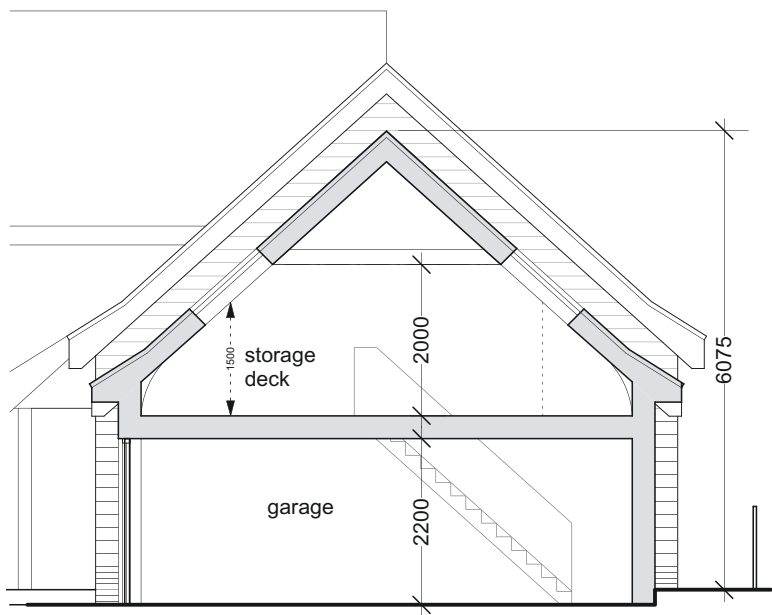


04

16

Section BB

1:100@A3; 1:50@A1

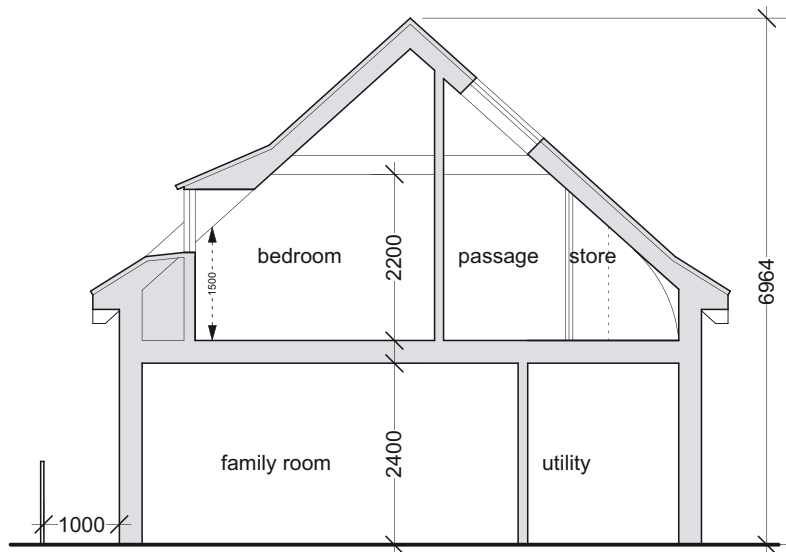


05

16

Section CC

1:100@A3; 1:50@A1

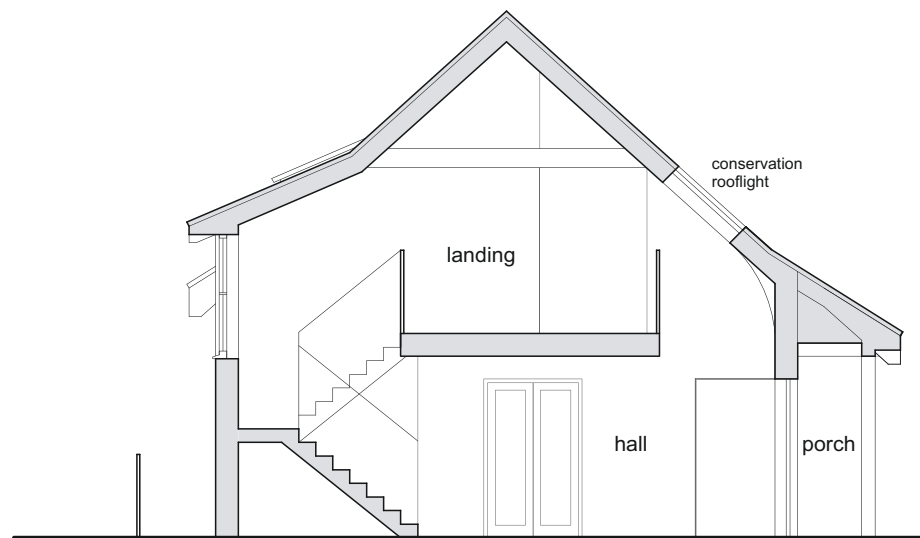

06

16

Section DD

1:100@A3; 1:50@A1



Revisions

Old Oak Lodge Cottage

Harefield UB9 6HJ

Proposed

Elevations & Sections

ROGER MEARS ARCHITECTS LLP

2 Compton Terrace London N1 2UN

rma@rogermears.co.uk tel 020 7359 8222

www.rmears.co.uk fax 020 7354 5208

Date	Scale	Job No.	Code	Dwg No.
26.01.16	1:100@A3	1547	-	16