



38290C

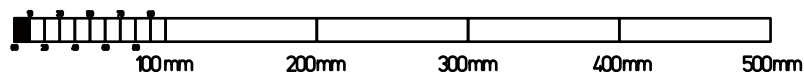

Scale : 1:5 @ A4 (20%)

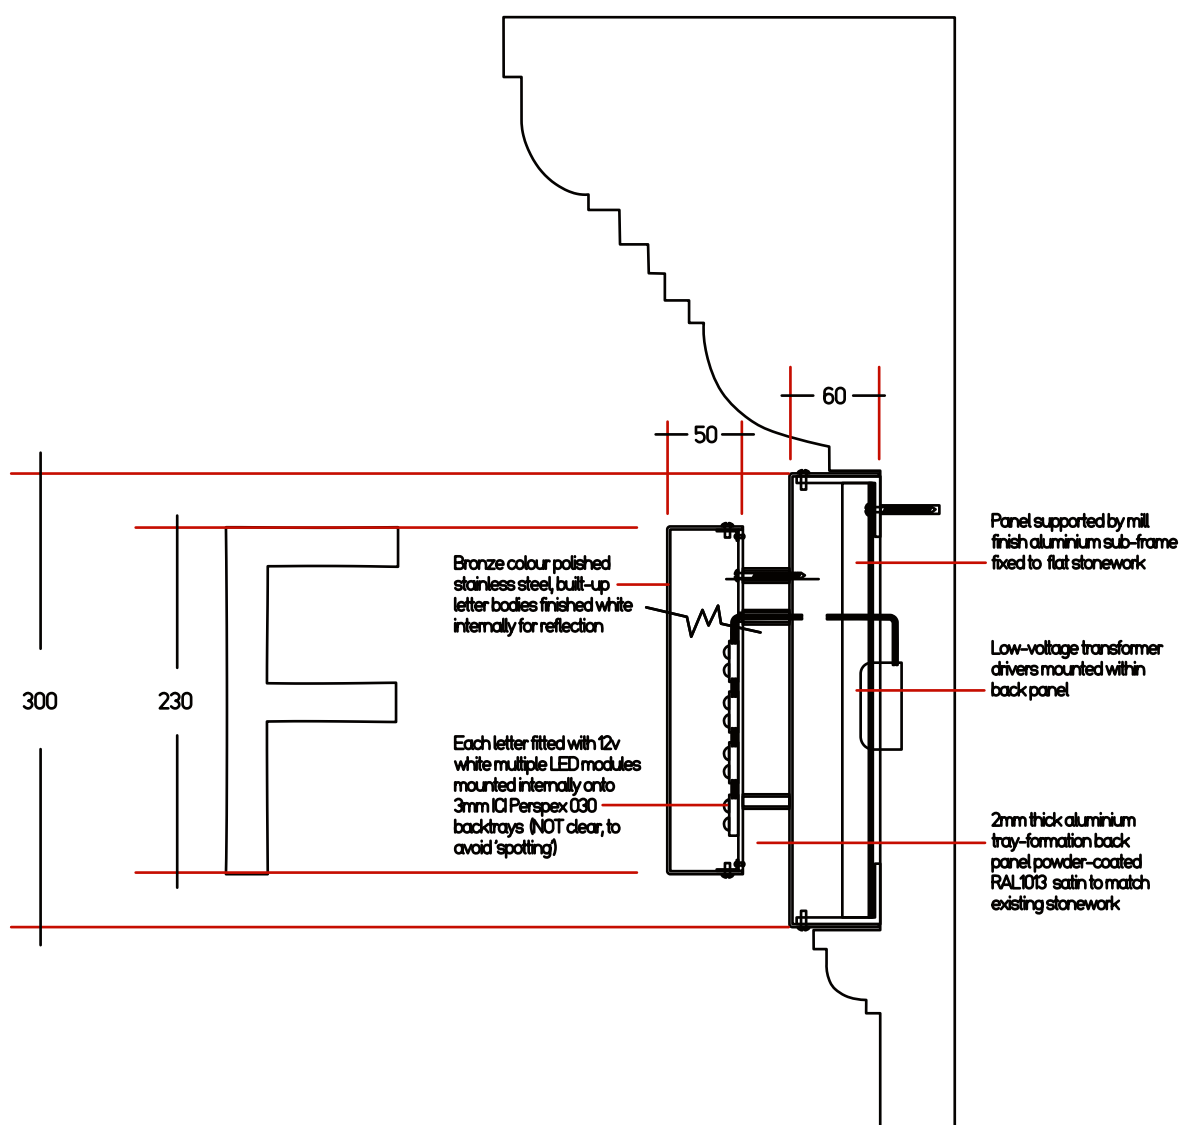

Fruity Fresh/Northwood

General cross section through fascia