

AERIAL VIEW

Site boundary
shown in red



Description of proposed works

- GF - Front porch
- Rear extension
- Internal alterations
- Front elevation treatment
- FF - Part front extension
- Part rear extension
- Loft staircase
- Loft - Make habitable
- Roof - Dormers
- Rooflights


Drawing nos.	scale	Description
01	1:1250	Title sheet & Location Plan

Existing

02	1:150	Site plan
03	1:100	Ground floor plan
04	1:100	First floor plan
05	1:100	Roof plan
06	1:100	Elevations Front and rear
07	1:100	Elevations Side
08		Photos - front, rear & garden views
09		Site photos

Proposed

10	1:100	Ground floor plan
11	1:100	First floor plan
12	1:100	Loft floor plan
13	1:100	Roof plan
14	1:100	Elevations - front and rear
15	1:100	Elevations - sides

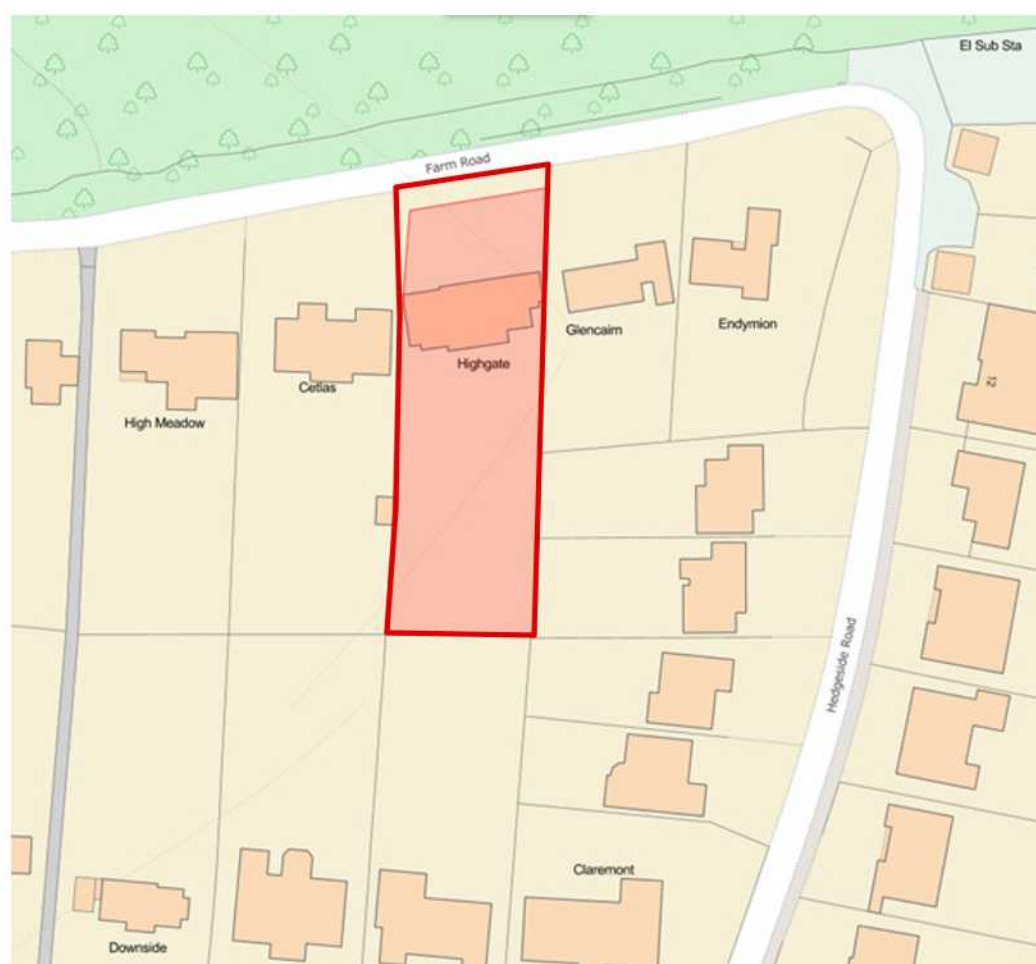

Approx. areas

Existing:

Site area	-	1,875	sq. meters.
Main house	-	210	sq. meters.
Garage	-	20	sq. meters.

Proposed:

Ground floor	-	35	sq. meters.
--------------	---	----	-------------

LOCATION PLAN

Site boundary
shown in red




REV A - 03/12/2020

Site plan outline updated

DRAWING TITLES & LOCATION PLAN

Purpose - Householder planning application

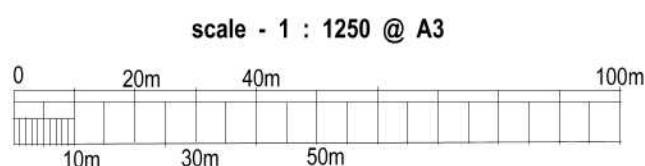

All dimensions to be checked on site.
All omissions & discrepancies to be reported
to the designer.

© SSK architects owns the copyright of this
drawing which must not be reproduced in
whole or part without the written permission.

PROJECT: Highgate, Farm Road,
Northwood, HA6 2NZ

DWG NO: TITLE SHEET

01

DATE: 18/11/2020

REVISION: