



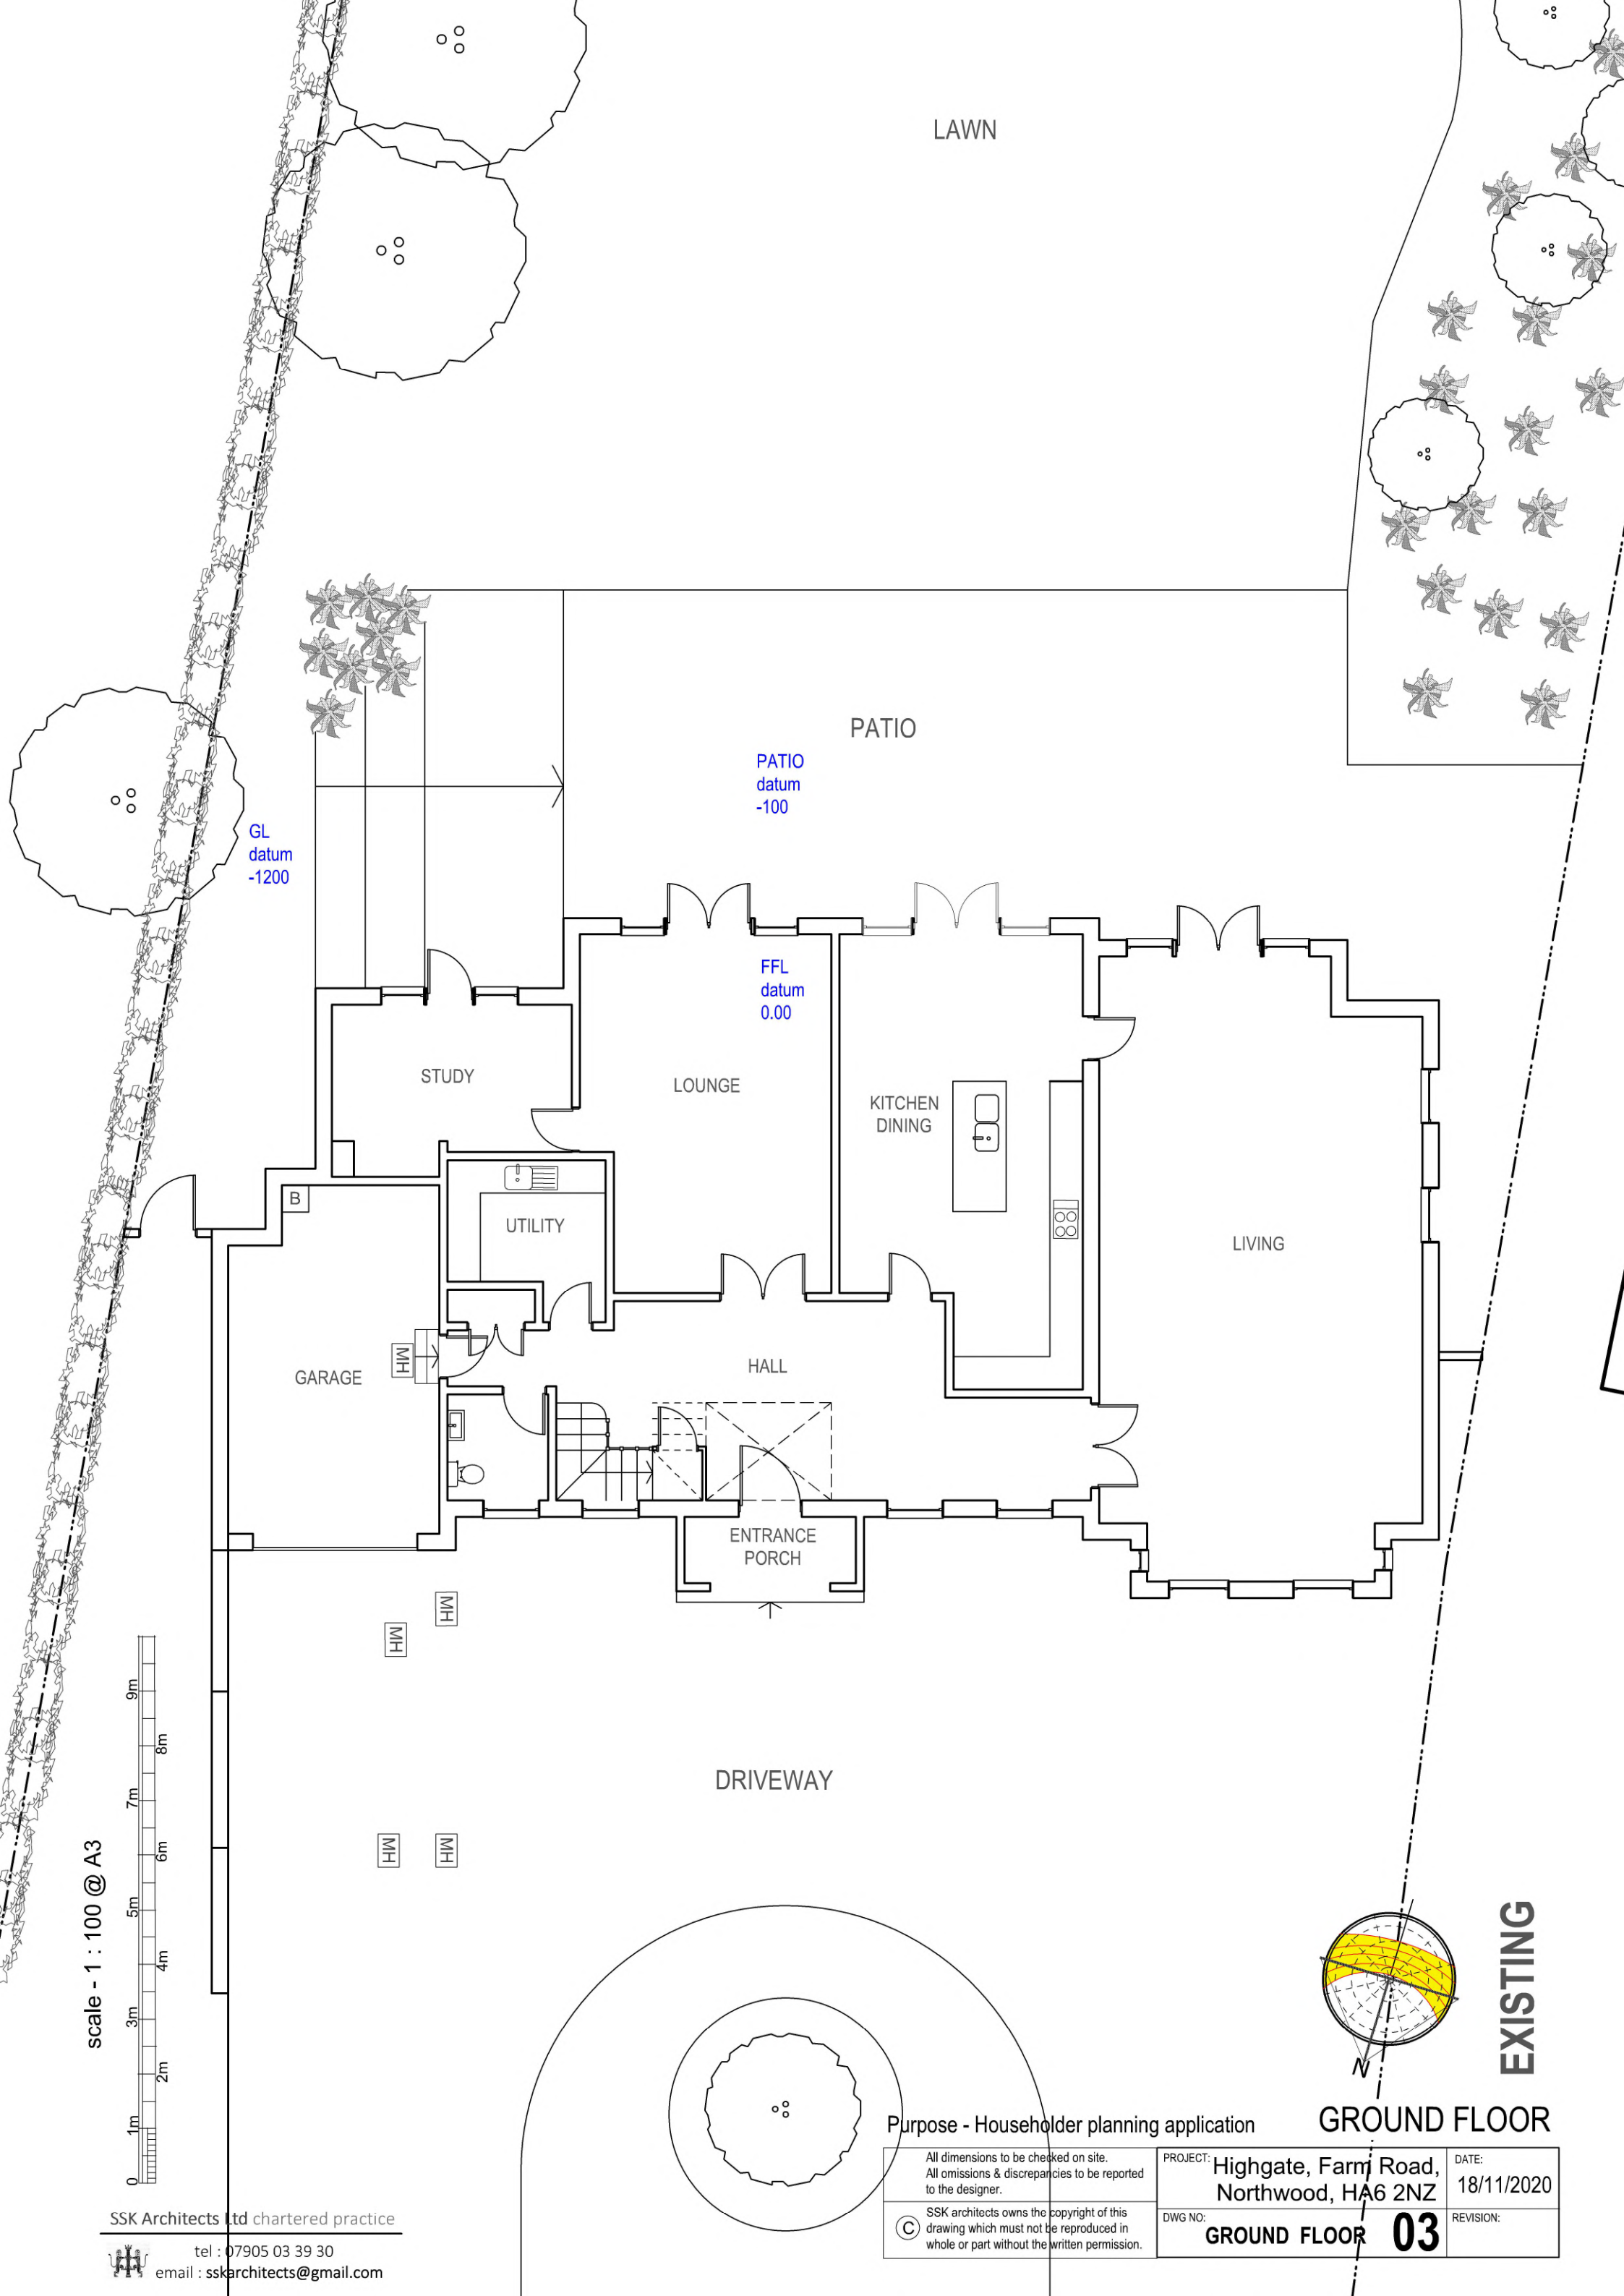

scale - 1 : 100 @ A3

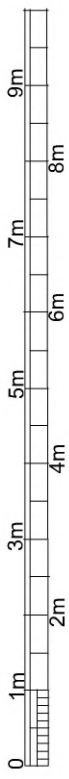


SSK Architects Ltd chartered practice

tel : 07905 03 39 30
email : sskarchitects@gmail.com

Purpose - Householder planning application

All dimensions to be checked on site.
All omissions & discrepancies to be reported to the designer.
© SSK architects owns the copyright of this drawing which must not be reproduced in whole or part without the written permission.

PROJECT: Highgate, Farm Road, Northwood, HA6 2NZ	DATE: 18/11/2020
DWG NO: GROUND FLOOR 03	REVISION:

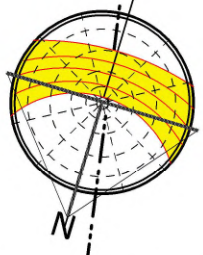

EXISTING

GROUND FLOOR