


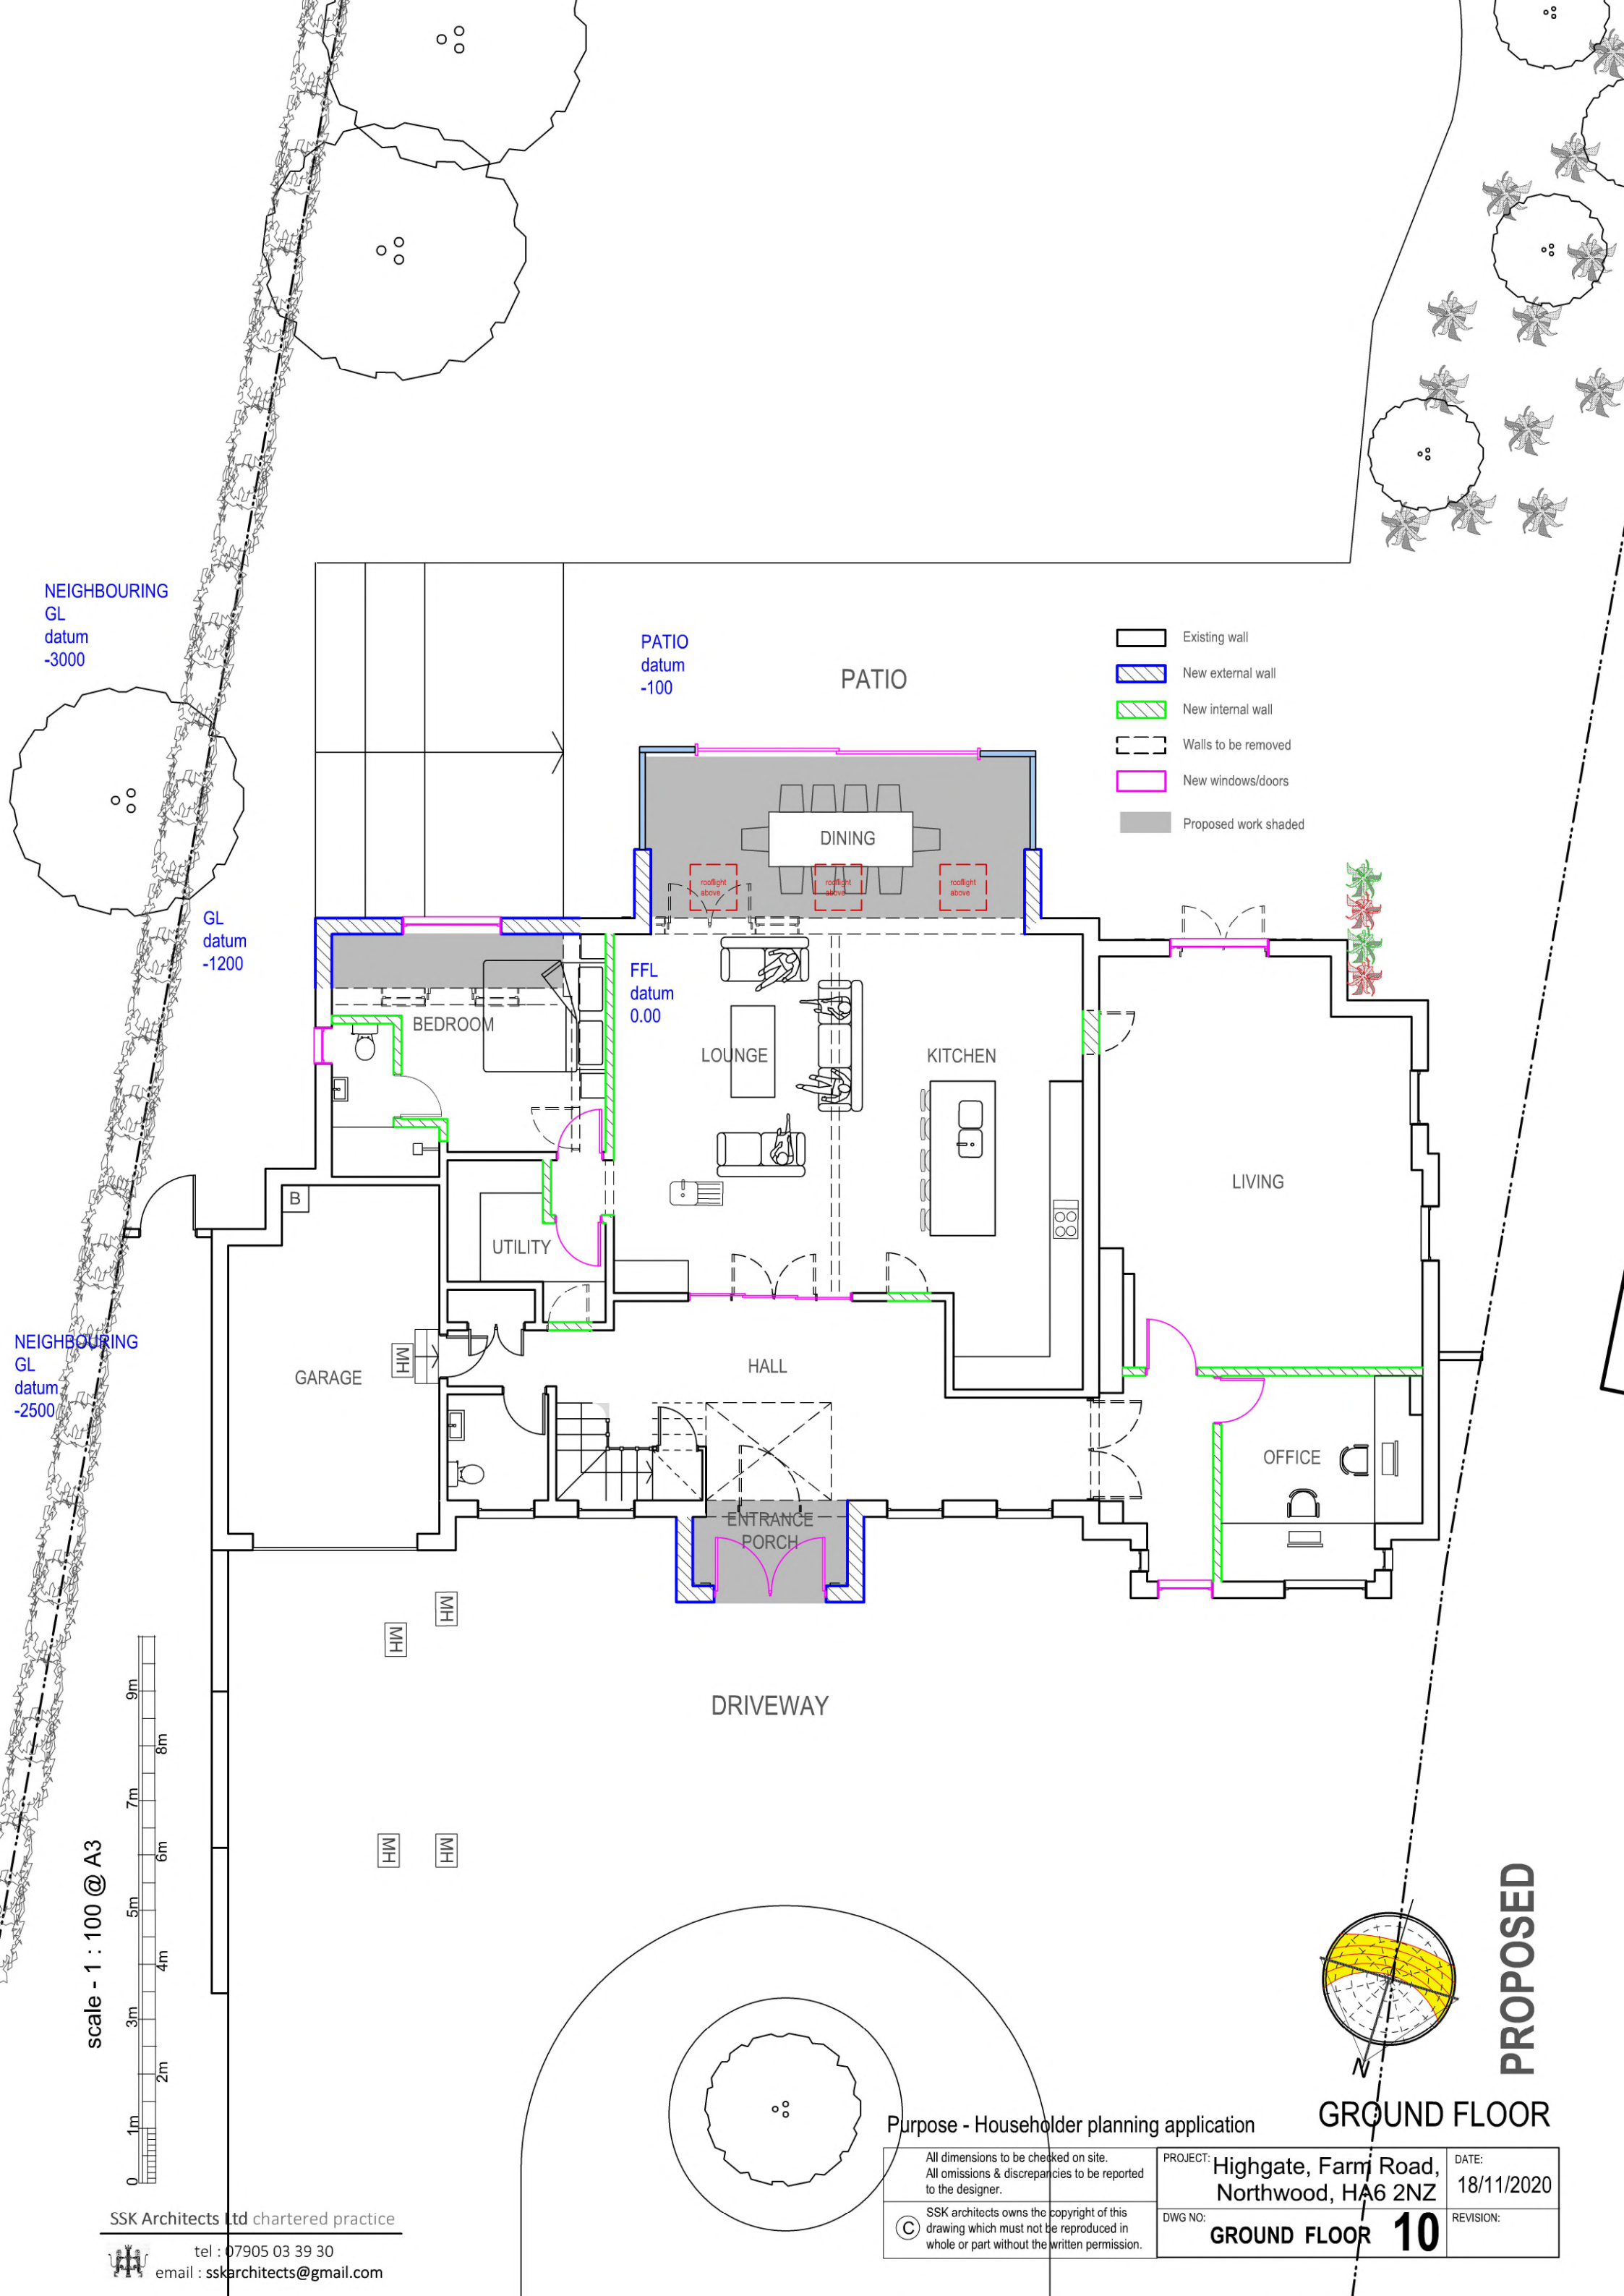

NEIGHBOURING
GL
datum
-3000

GL
datum
-1200

PATIO
datum
-100

FFL
datum
0.00

PATIO

DINING

BEDROOM

LOUNGE

KITCHEN

LIVING

UTILITY

GARAGE


HALL

OFFICE

ENTRANCE
PORCH

DRIVEWAY

scale - 1 : 100 @ A3

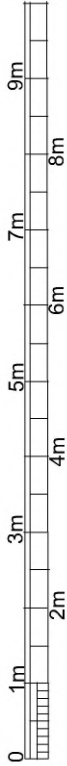


SSK Architects Ltd chartered practice



tel : 07905 03 39 30

email : sskarchitects@gmail.com

- Existing wall
- New external wall
- New internal wall
- Walls to be removed
- New windows/doors
- Proposed work shaded

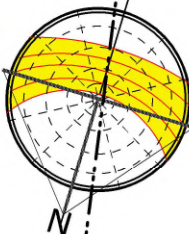

PROPOSED

Purpose - Householder planning application

GROUND FLOOR

© SSK architects owns the copyright of this drawing which must not be reproduced in whole or part without the written permission.	PROJECT: Highgate, Farm Road, Northwood, HA6 2NZ	DATE: 18/11/2020
	DWG NO: GROUND FLOOR 10	REVISION: