



Only figured dimensions are to be used. All dimensions to be checked on site.

Please note: Refer to 'type' of drawing below: planning drawings should only be treated as such.


Notes

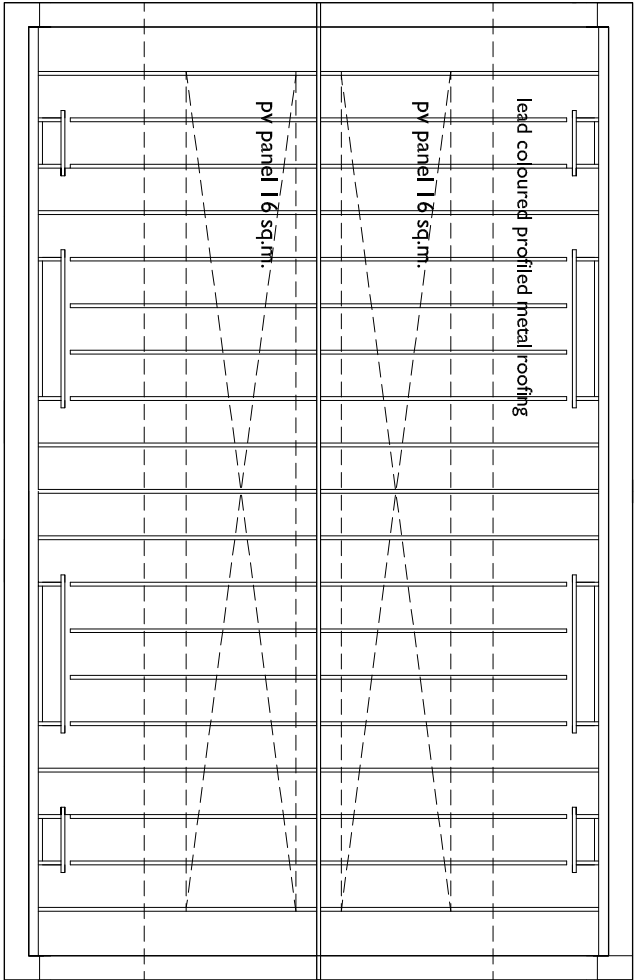


+PL STANDARD HOUSE ROOF PLAN - scale 1:100

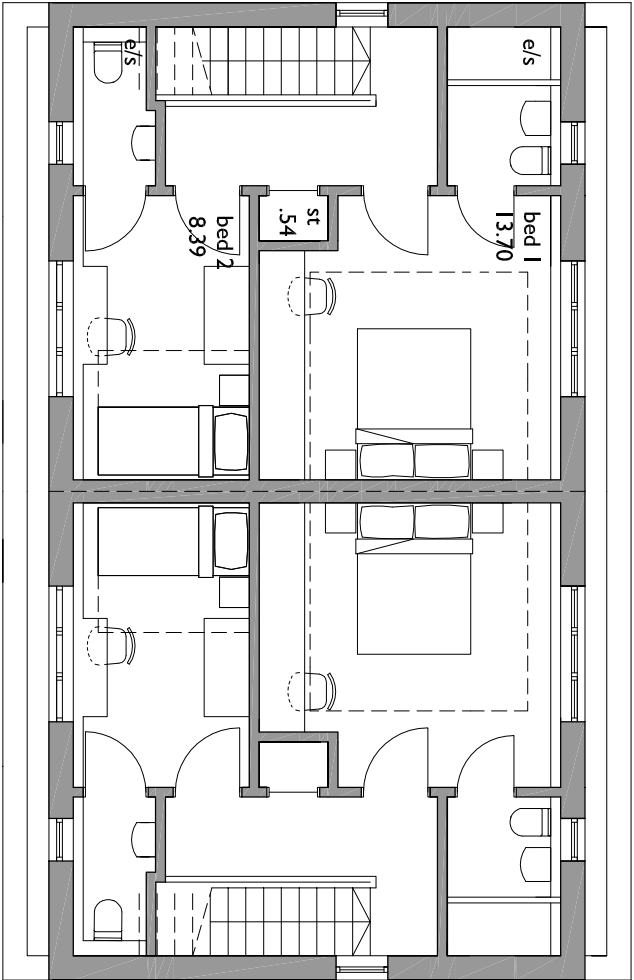

+PL STANDARD HOUSE SECOND FLOOR PLAN - scale 1:100

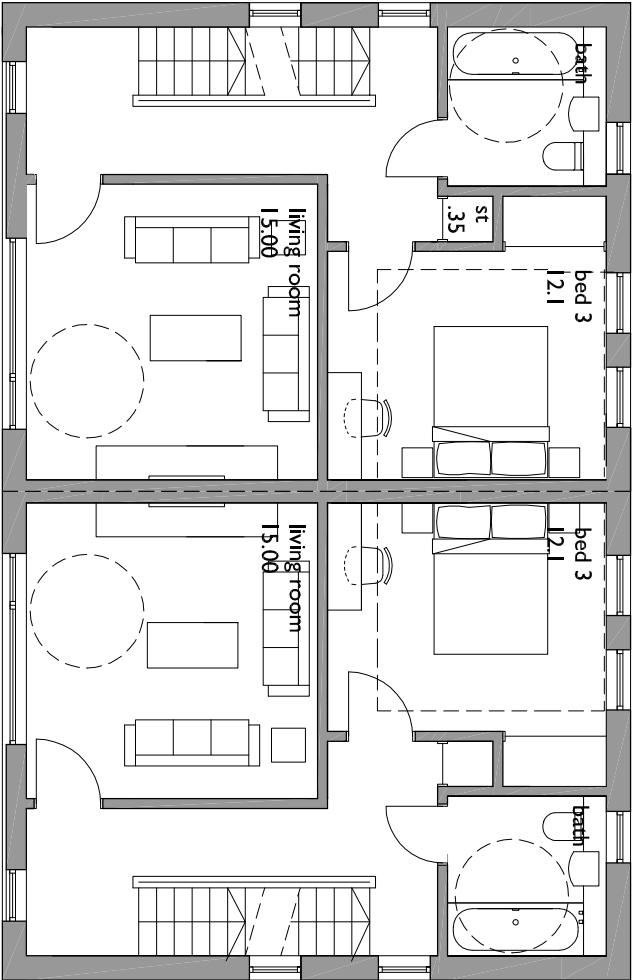


+PL STANDARD HOUSE FIRST FLOOR PLAN - scale 1:100

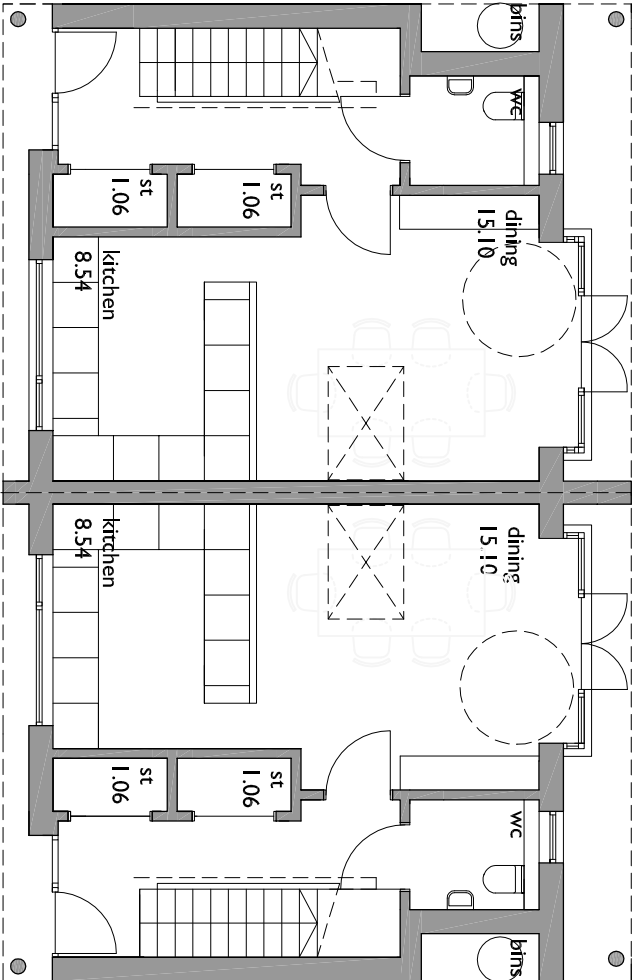


+PL STANDARD HOUSE GROUND FLOOR PLAN - scale 1:100



note:
second floor as per
standard house

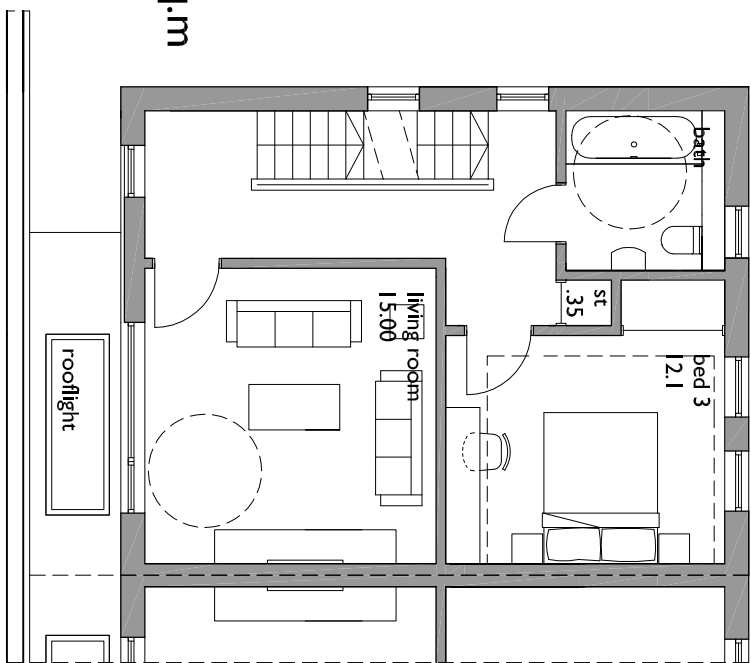


+PL UNITS 38-41 inc FIRST FLOOR PLAN - scale 1:100

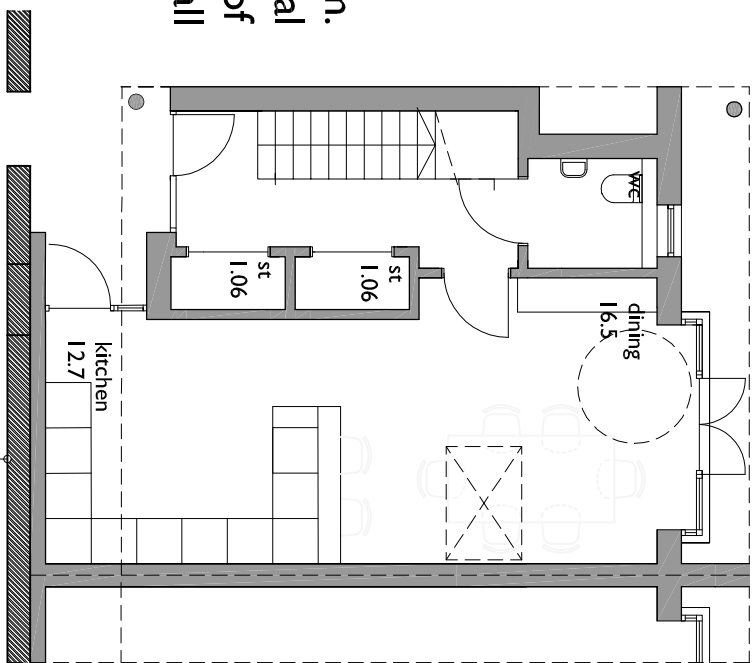


house unit 38 - 41 inc. :
126.8 sq. m.


+PL UNITS 38-41 inc GROUND FLOOR PLAN - scale 1:100

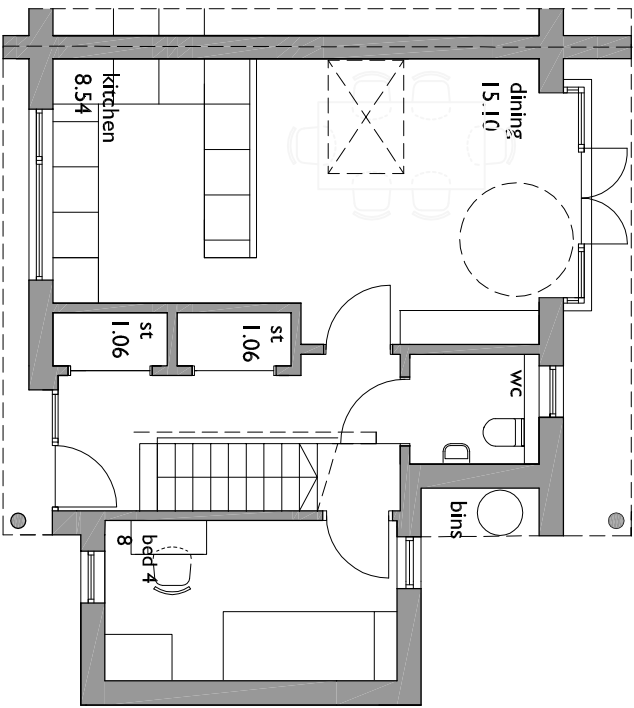

note:
upper floors as per
standard house

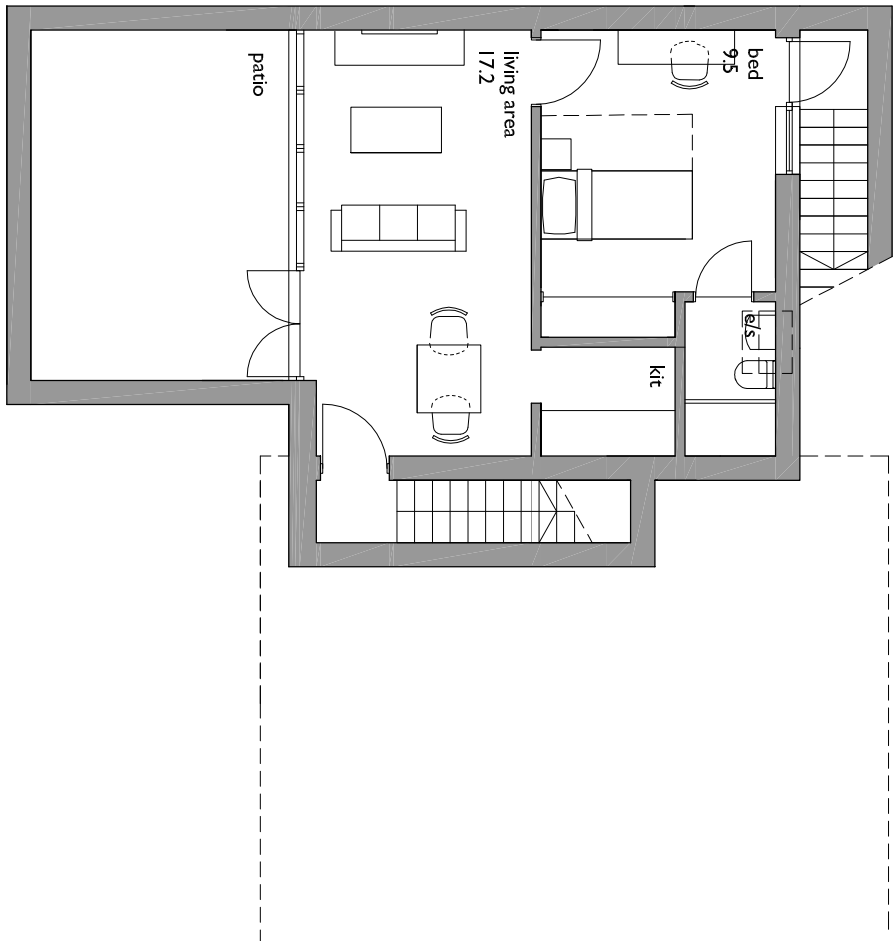


granny annex:
41.4 sq.m

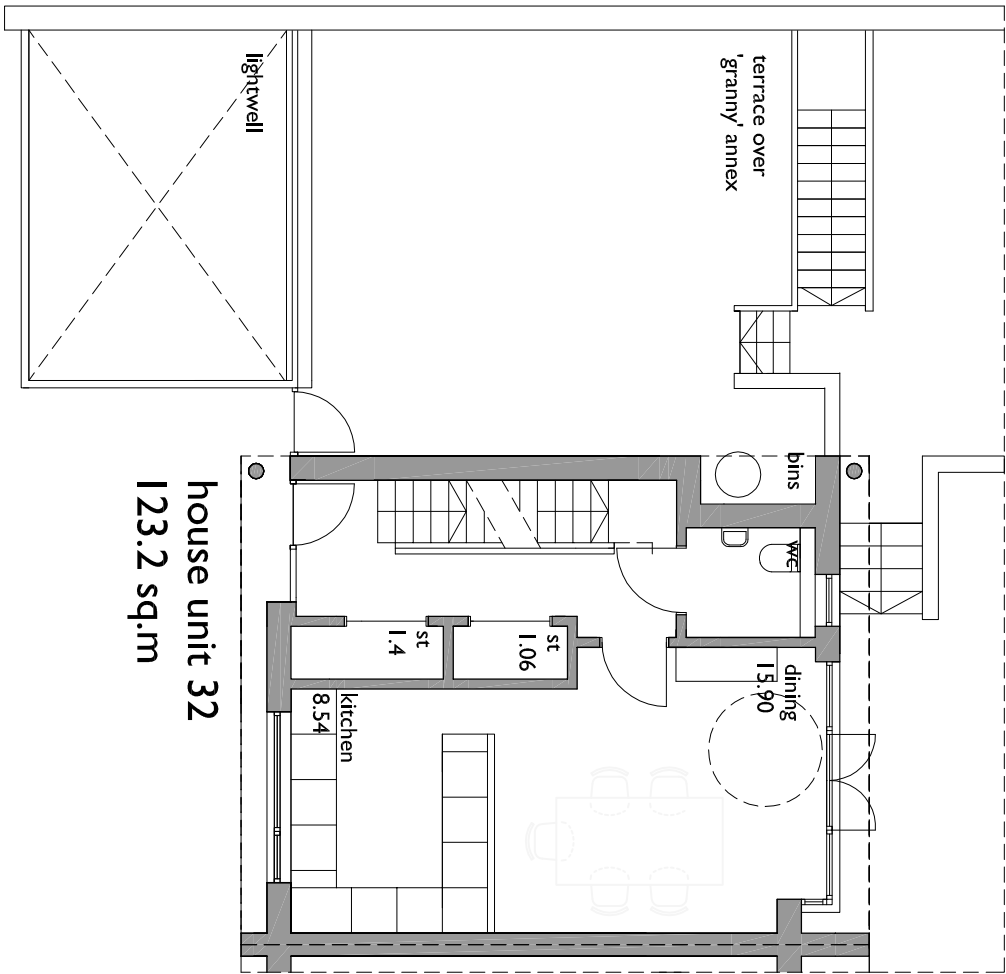


note:
upper floors as per
standard house

+PL UNIT 32 GROUND FLOOR PLAN - scale 1:100

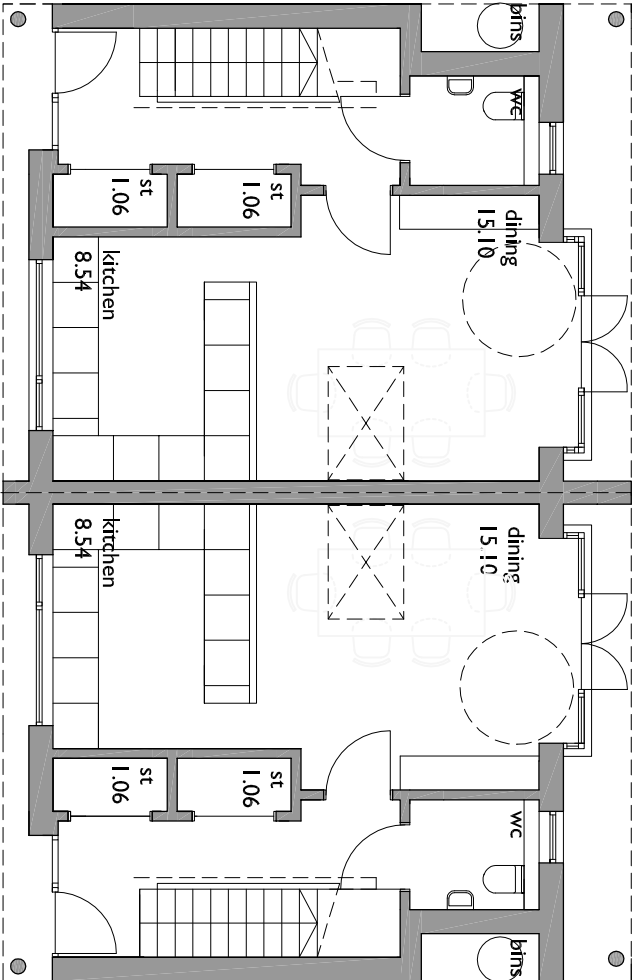

standard house units
121.4 sq.m

+PL STANDARD HOUSE GROUND FLOOR PLAN - scale 1:100

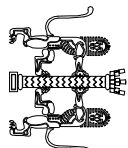

Liam Russell Architects

architecture and development

The studios, 3 Royal Canal Quay, Roperstock, Saltham to Sea, West Sussex, BN43 3JY, UK
+44 (0)1243 821111
Liam Russell Architects Ltd (registered in England and Wales 04738836)

JOB		CHECKED
THE FORMER WEST DRAUGHTON POLICE STATION ROAD WEST DRAUGHTON		LRA
CLIENT		DRAWN
AREA ESTATES		MC
DATE		04/14
SCALE		I:100 @ A1 I:200 @ A3
DRAWING		REVISION
THE HOUSES PLANS		NUMBER
		1105-PA-016