


44 BATH ROAD HARLINGTON UB3 5AH
BLOCK/SITE PLAN
AREA 90m x 90m
SCALE 1:500 on A4
CENTRE COORDINATES: 509692, 176990

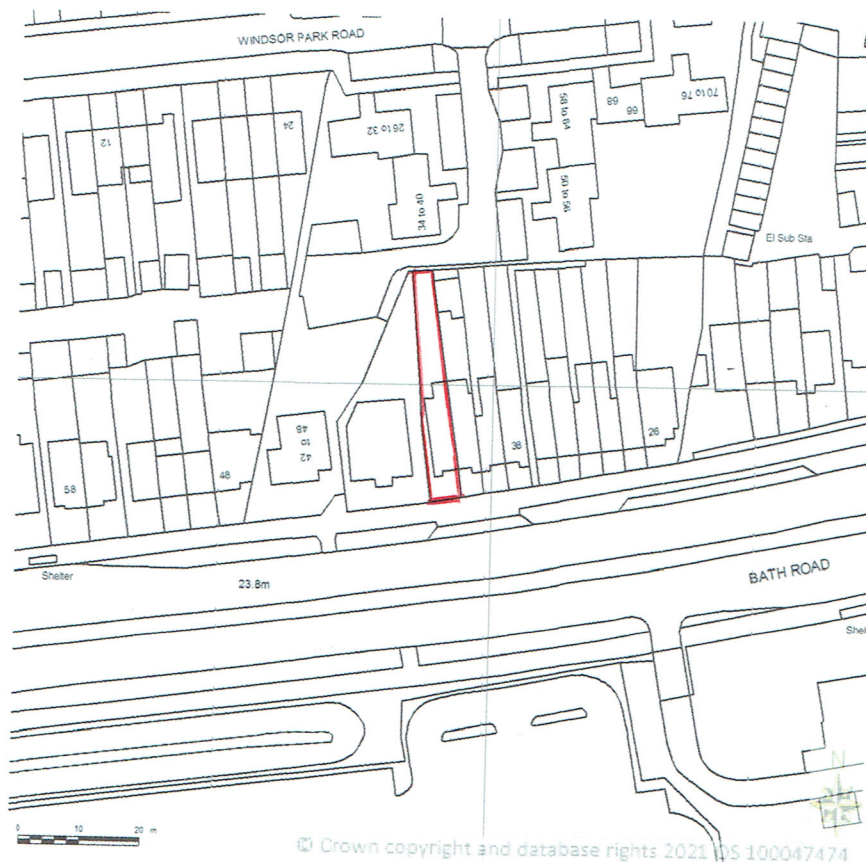

Supplied by Streetwise Maps Ltd
www.streetwise.net
Licence No: 100047474
26/04/2021 18:06:43

44 BATH ROAD HARLINGTON UB3 5AH
SITE LOCATION PLAN
AREA 2 HA
SCALE 1:1250 on A4
CENTRE COORDINATES: 509692, 176990



Supplied by Streetwise Maps Ltd
www.streetwise.net
 Licence No: 100047474
 26/04/2021 18:07