




RED OUTLINE INDICATES
EXTENT OF PROPOSED
NEW INSULATED RENDER

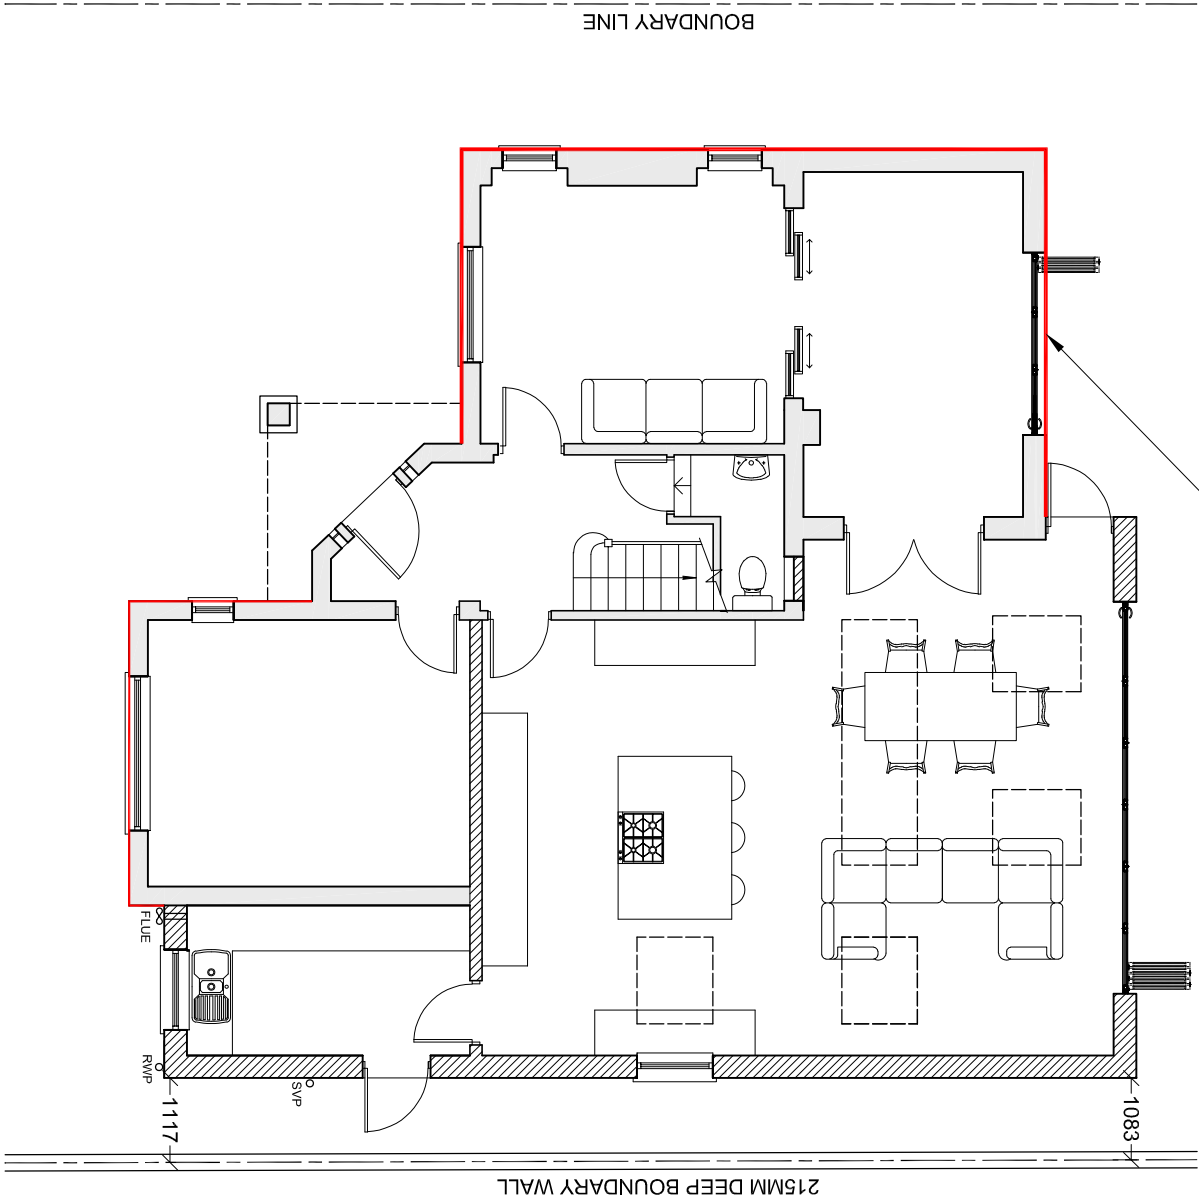

GROUND FLOOR PLAN

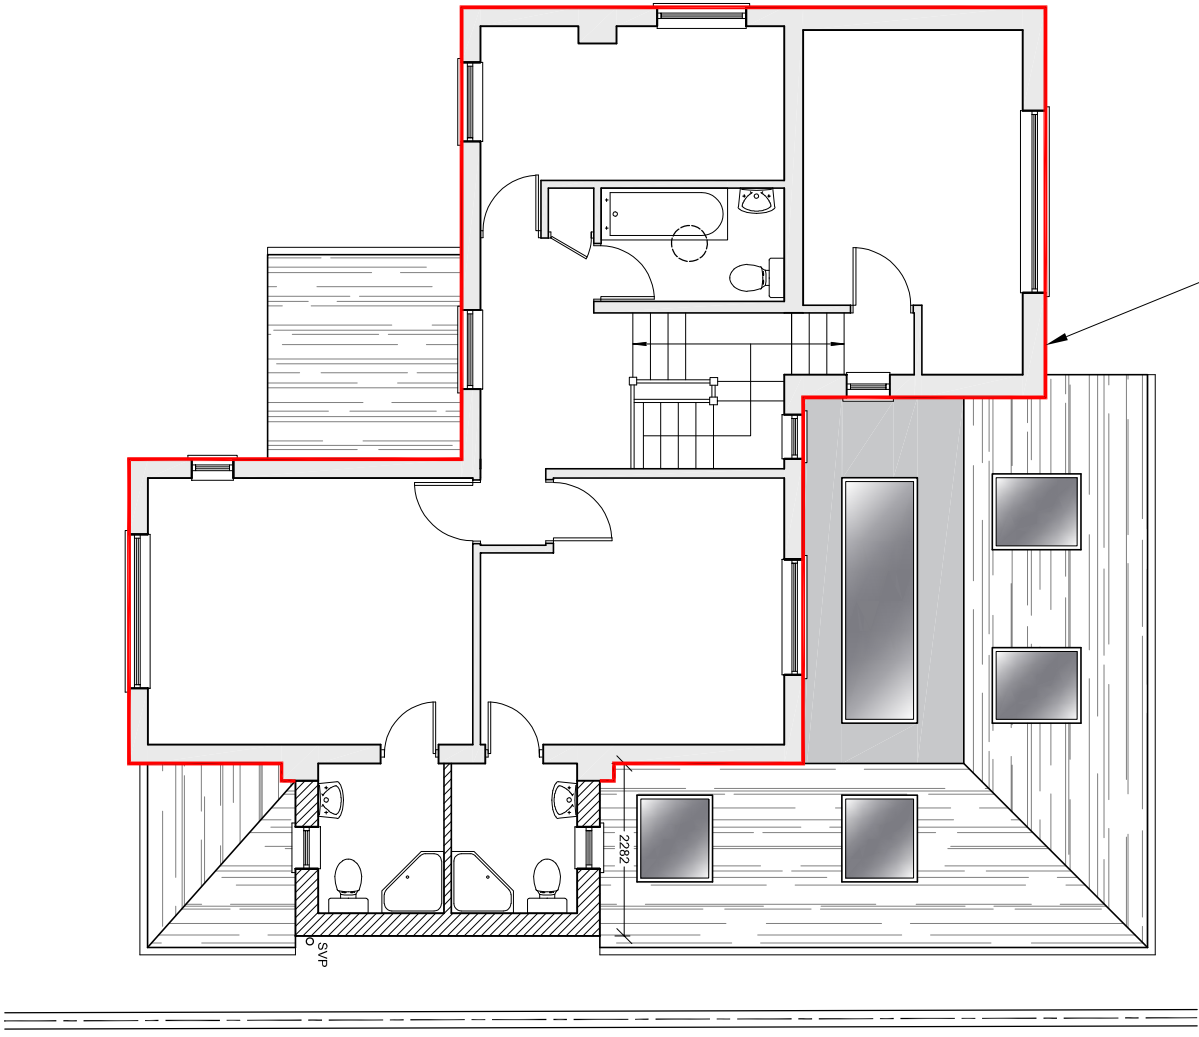

FIRST FLOOR PLAN

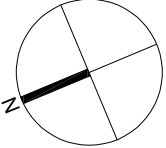

DIMENSIONS		OCT 2020	B
PROPOSED RENDER	AUG 2020	A	
AMENDMENTS		DATE	REV.
1. Dimensions, areas and levels shown are only approximate and subject to the survey. 2. The drawing is to be used for construction and all dimensions shall be taken from the finished drawing. 3. The drawing is to be used for construction and all dimensions shall be taken from the finished drawing. 4. The drawing is to be used for construction and all dimensions shall be taken from the finished drawing.			



bernard murray design
chartered architect

78 BRIDGE ROAD, UXBRIDGE, MIDDLESEX, UB8 3QW
TEL: 01898 471114 EMAIL: BM@BMDDESIGN.CO.UK

PROJECT
33 SWAKELEYS DRIVE
ICKENHAM
UB10 8QD

CLIENT
MR & MRS O'DONOGHUE

DRAWING
FLOOR PLANS RENDER

SCALE	1:100 @ A3	DRAWING NUMBER	1123-19	REV.	B
DATE	AUG 2020	DRAWN	BM	DATE	