



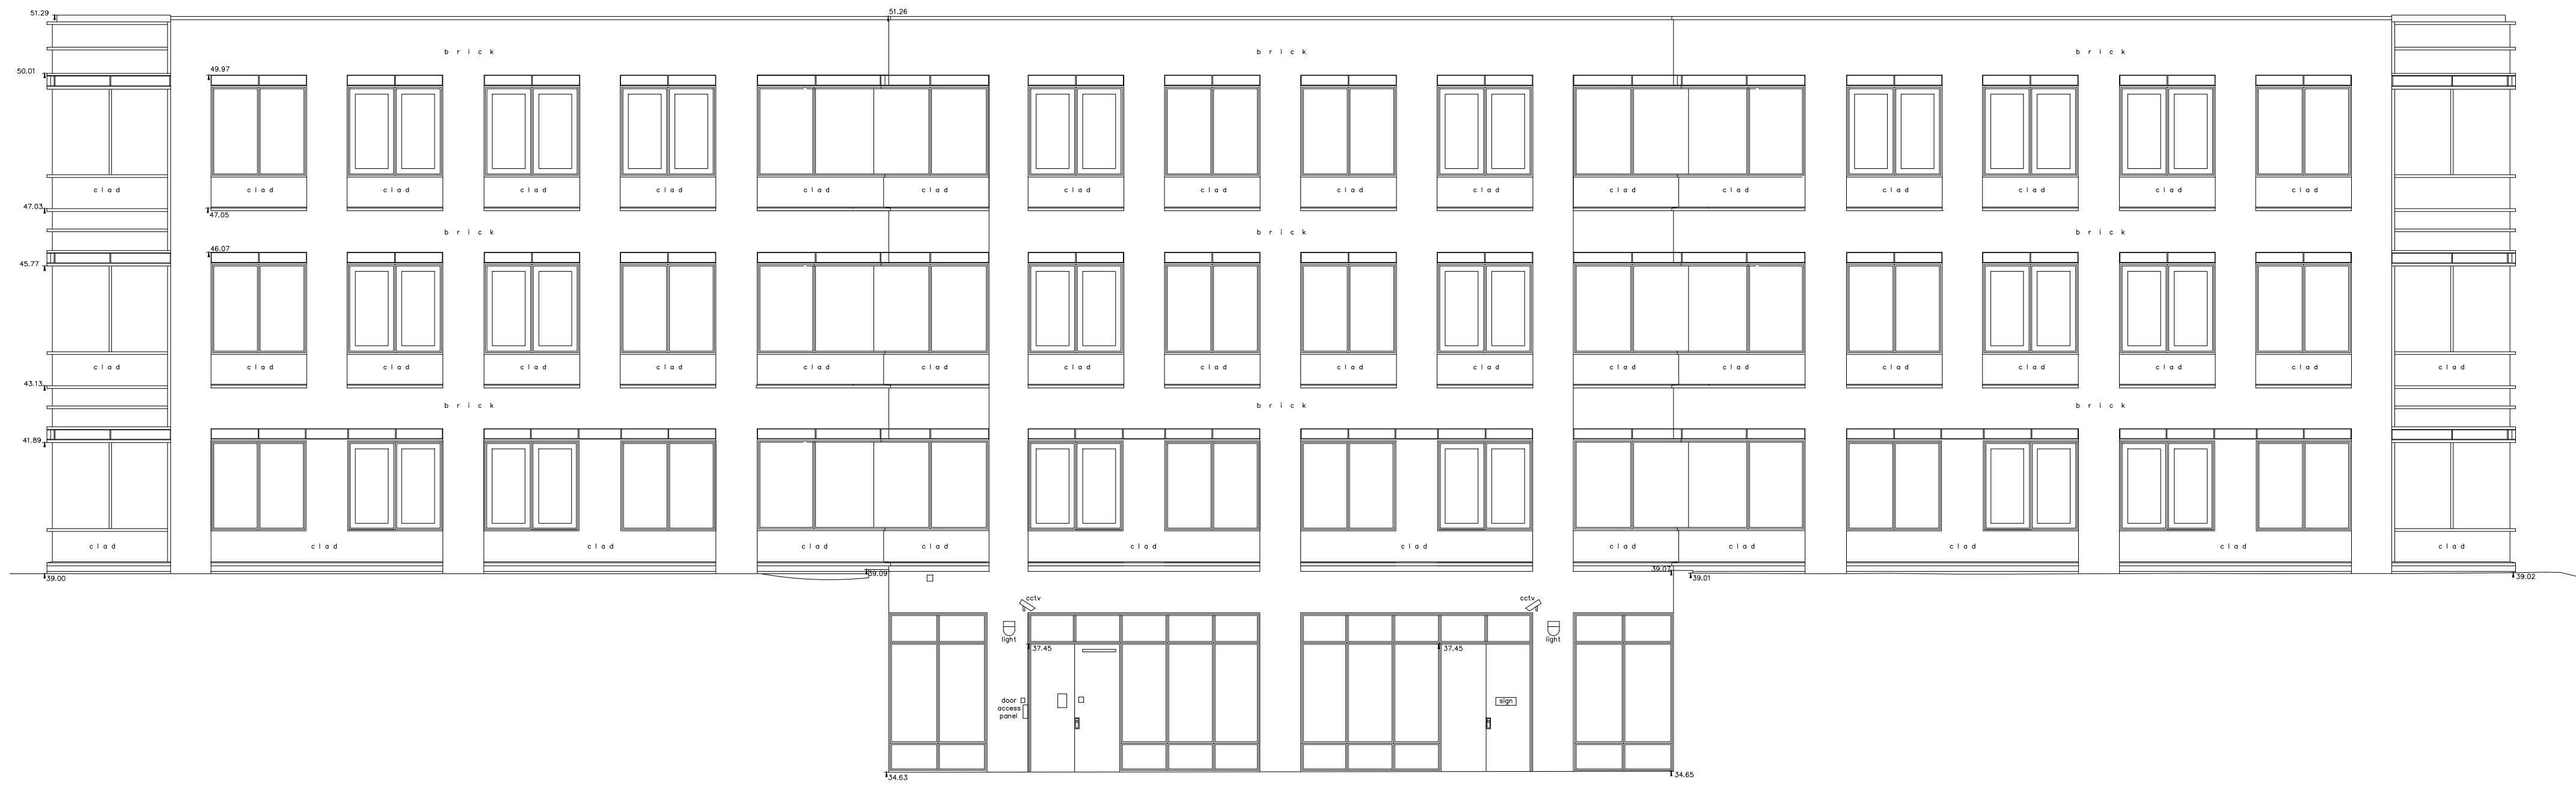

ELEVATION NORTH1



ELEVATION NORTH3

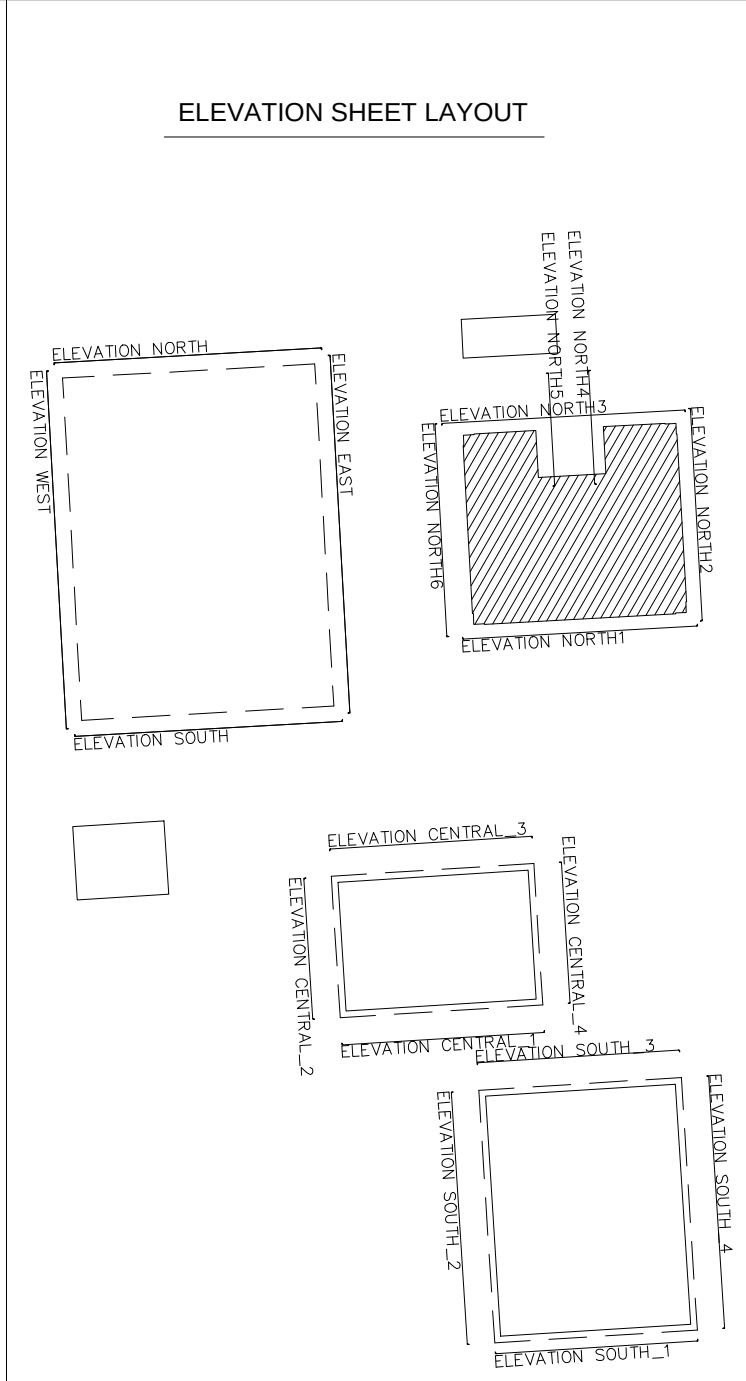

Although every effort has been made to confirm type, run and size of drainage it is advisable to check these details against statutory authority records before proceeding with any design.

Although every effort has been made to confirm species of trees shown on this drawing if it is critical to design we do not accept responsibility for any errors and advise consultation with an arboriculturalist.

Every effort has been made to confirm the structure within the building, however this is a non-intrusive survey and we accept no responsibility for any errors beyond the visible floor. If this is critical to design we suggest further investigation.

As determined by RICS guidelines, this survey has a presentation scale of 1:100. Interrogated dimensions will be within tolerance for this and smaller scales only.

Do Not Scale From Paper Copies

| Rev. | Notes | Date |
|------|-------|------|
|------|-------|------|

### LEGEND

| when viewing individual elements please ensure that all layers beginning "C" are turned on & thawed, as well as the relevant floor prefix. e.g. "1" for first floor |                     |                     |
|---|---------------------|---------------------|
| Layer/Content/Plan   | Elevation / Section | Quantity/Annotation |
| B: Basement   | B: Brick            | elev_2,3: Brick     |
| C: Ground   | C: Pavement         | elev_1,2: Pavement  |
| 1: First   | O: Overheads        | elev_1,2: Text      |
| 2: Second   | R: Rafter/Step      | elev_2,3: Window    |
| 3: Third   | S: Services         | elev_2,3: Brick     |
| 4: Fourth   | W: Windows          | elev_1,2: Features  |
| 5: Fifth   | L: Levels           | elev_1,2: Text      |
| 6: Sixth   | T: Text             | elev_1,2: Window    |
|   |                     | to: False Ceiling   |

| Symbols:-              |           |
|------------------------|-----------|
| Beam (Exposed)         | Stop Up   |
| Beam (Hidden)          | Slope Up  |
| Section/Elevation line | Stair Cut |
|                        | Jamb      |
|                        | Hinge     |
|                        | Fit Mark  |

| Example Level Annotation:- |                         |
|----------------------------|-------------------------|
| ± 00.00                    | Elevation Detail Levels |
| + 00.00                    | Plan Detail Levels      |
| -100.00                    | Plan Soffit Levels      |





CSL SURVEYS (STEVENAGE) LTD  
16 LEYDEN ROAD, STEVENAGE,  
HERTFORDSHIRE, SG1 2BP  
TEL: (01438) 728 441 FAX: (01438) 742 435  
email: mail@cslsurveys.com  
http://www.cslsurveys.com

|                                                             |            |          |
|-------------------------------------------------------------|------------|----------|
| Project<br>HAYES PARK<br>HAYES END ROAD<br>HAYES UB4 8EE    |            |          |
| Title<br>EXISTING AND PROPOSED<br>NORTH BUILDING ELEVATIONS |            |          |
| Client<br>USS                                               |            |          |
| Project No                                                  | Revision   | Dwg No.  |
| 22519LH                                                     | F0         | 1 of 3   |
| Plot Scale                                                  | Sheet Size | Date     |
| 1:100                                                       | A0         | MAY 2021 |
| Levels Related to OSGB36 unless otherwise stated.           |            |          |