


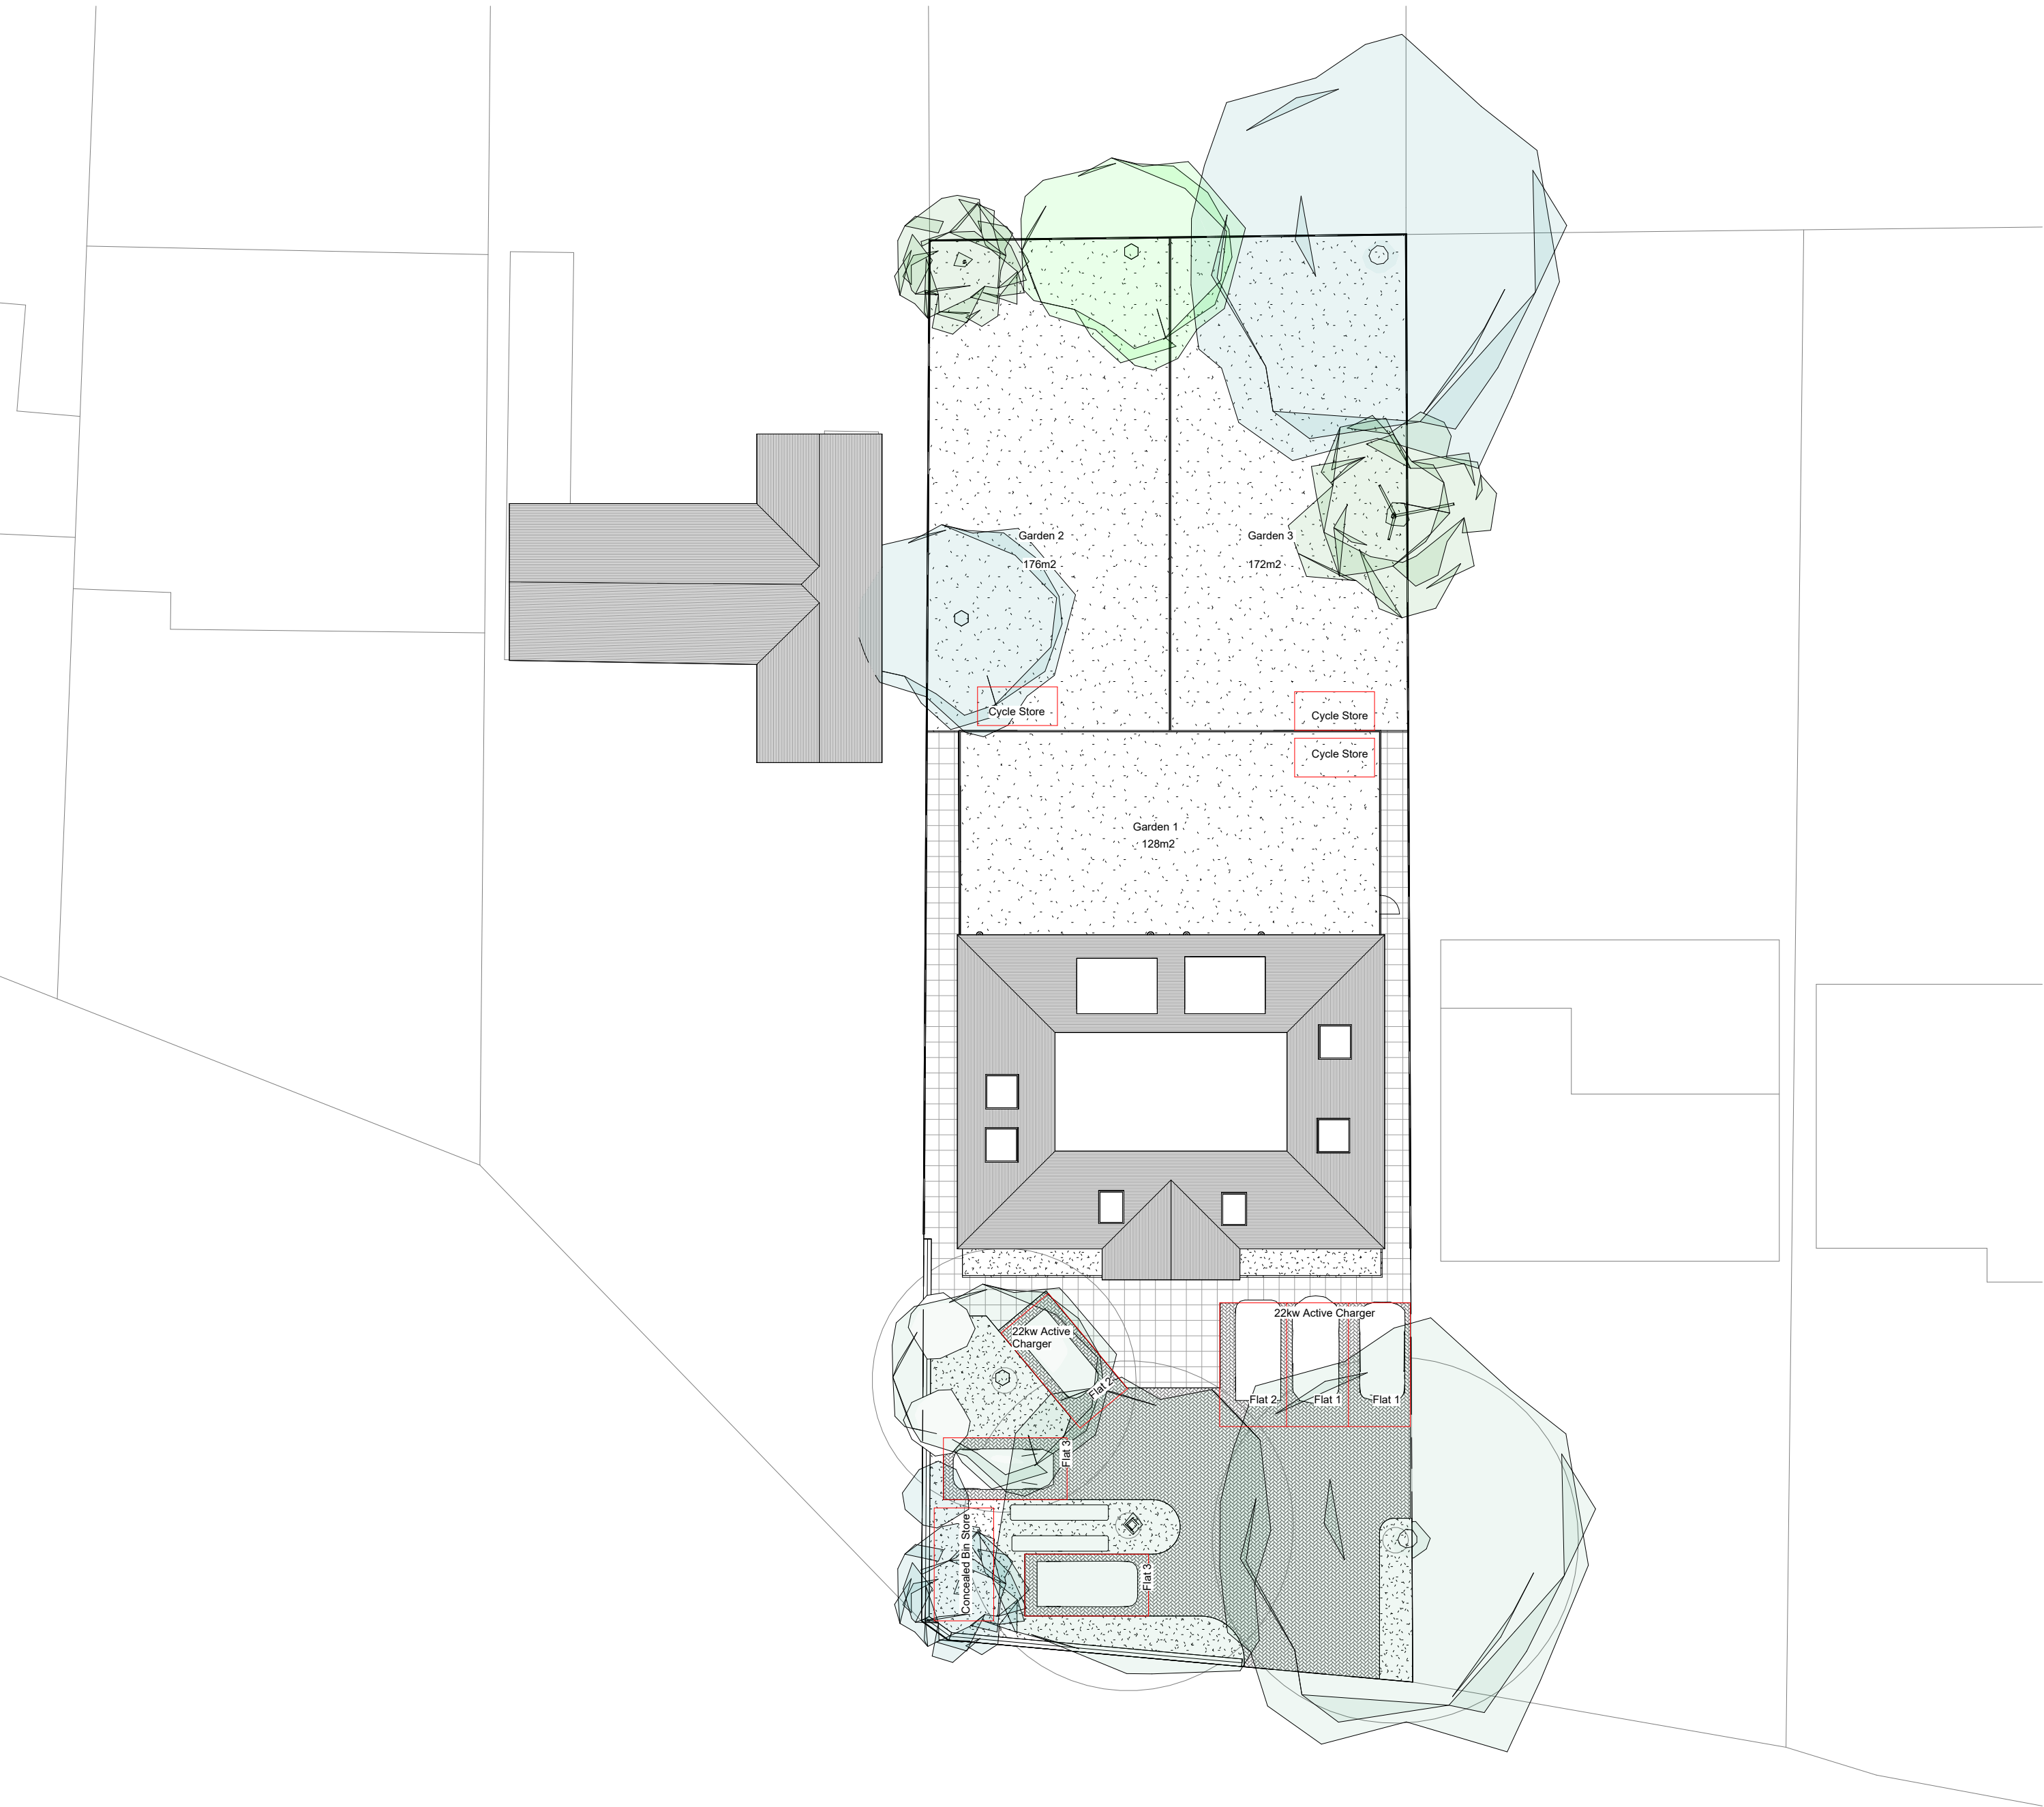

1 Site Plan
1:200



2 Front Perspective
1:1



3 Street Perspective
1:1



Design | Project Management | Build

info@origincustomhomes.com

www.origincustomhomes.com

Amardeep Gurwara


261 Long Lane

Proposed

26/09/2026 03:19:26 PM

A103

Scale (iso - A1)

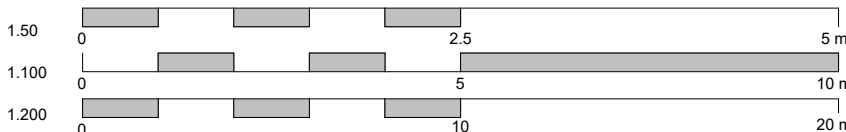

General Notes:
The contractor must check all dimensions on site before commencing work and discrepancies must be immediately brought to the attention of Origin Custom Homes.
All work must conform to all relevant building regulations, BS Standards and other applicable standards. These drawings are to be used in conjunction with all other design documents to provide a complete picture of the proposed development. All dimensions are in millimetres unless stated otherwise. All materials are to be of the best quality and must be used in accordance with the relevant manufacturer's recommendations and installation guide.
The drawings are not to be reproduced or used in any way without the written consent of Origin Custom Homes. All Intellectual Property remains the property of Origin Custom Homes.