


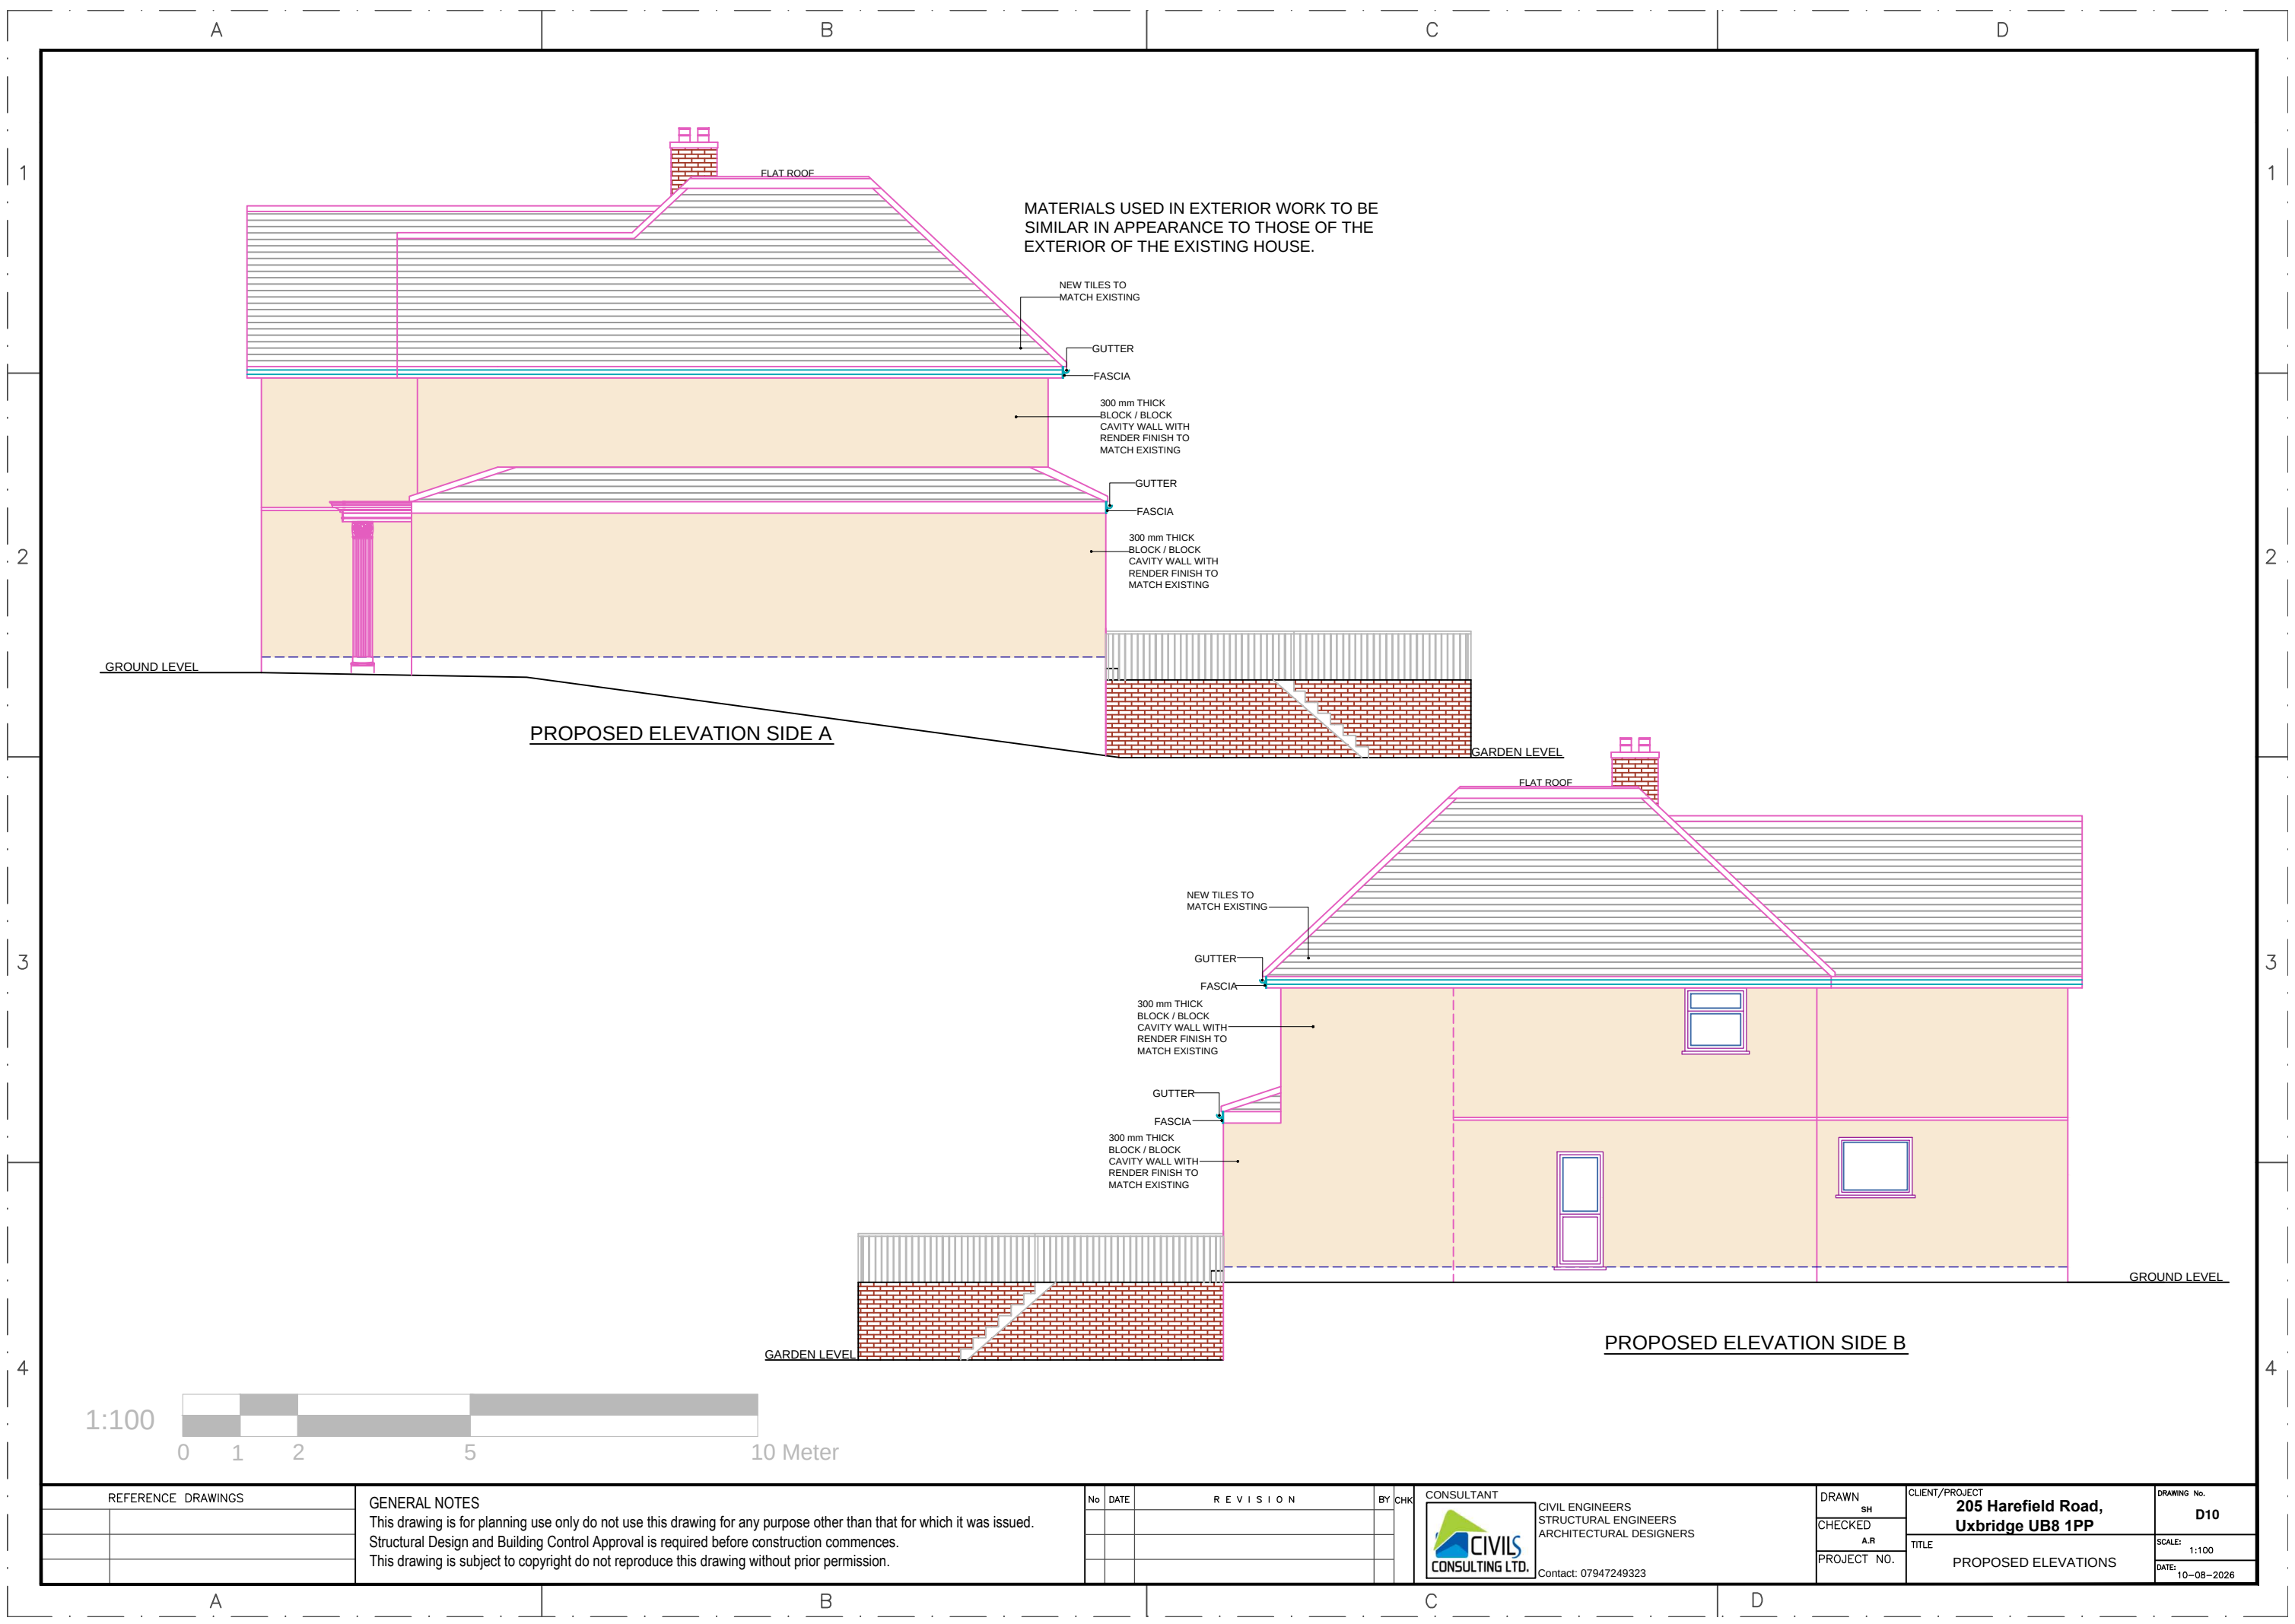

MATERIALS USED IN EXTERIOR WORK TO BE
SIMILAR IN APPEARANCE TO THOSE OF THE
EXTERIOR OF THE EXISTING HOUSE.

- NEW TILES TO
MATCH EXISTING
- GUTTER
- FASCIA
- 300 mm THICK
BLOCK / BLOCK
CAVITY WALL WITH
RENDER FINISH TO
MATCH EXISTING
- GUTTER
- FASCIA
- 300 mm THICK
BLOCK / BLOCK
CAVITY WALL WITH
RENDER FINISH TO
MATCH EXISTING

- NEW TILES TO
MATCH EXISTING
- GUTTER
- FASCIA
- 300 mm THICK
BLOCK / BLOCK
CAVITY WALL WITH
RENDER FINISH TO
MATCH EXISTING
- GUTTER
- FASCIA
- 300 mm THICK
BLOCK / BLOCK
CAVITY WALL WITH
RENDER FINISH TO
MATCH EXISTING



REFERENCE DRAWINGS		GENERAL NOTES This drawing is for planning use only do not use this drawing for any purpose other than that for which it was issued. Structural Design and Building Control Approval is required before construction commences. This drawing is subject to copyright do not reproduce this drawing without prior permission.	No	DATE	REVISION	BY	CHK	CONSULTANT		DRAWN	CLIENT/PROJECT	DRAWING No.	
									 CIVIL ENGINEERS STRUCTURAL ENGINEERS ARCHITECTURAL DESIGNERS Contact: 07947249323	SH	205 Harefield Road, Uxbridge UB8 1PP	D10	
								A.R		TITLE			SCALE: 1:100
								PROJECT NO.		PROPOSED ELEVATIONS			DATE: 10-08-2026