


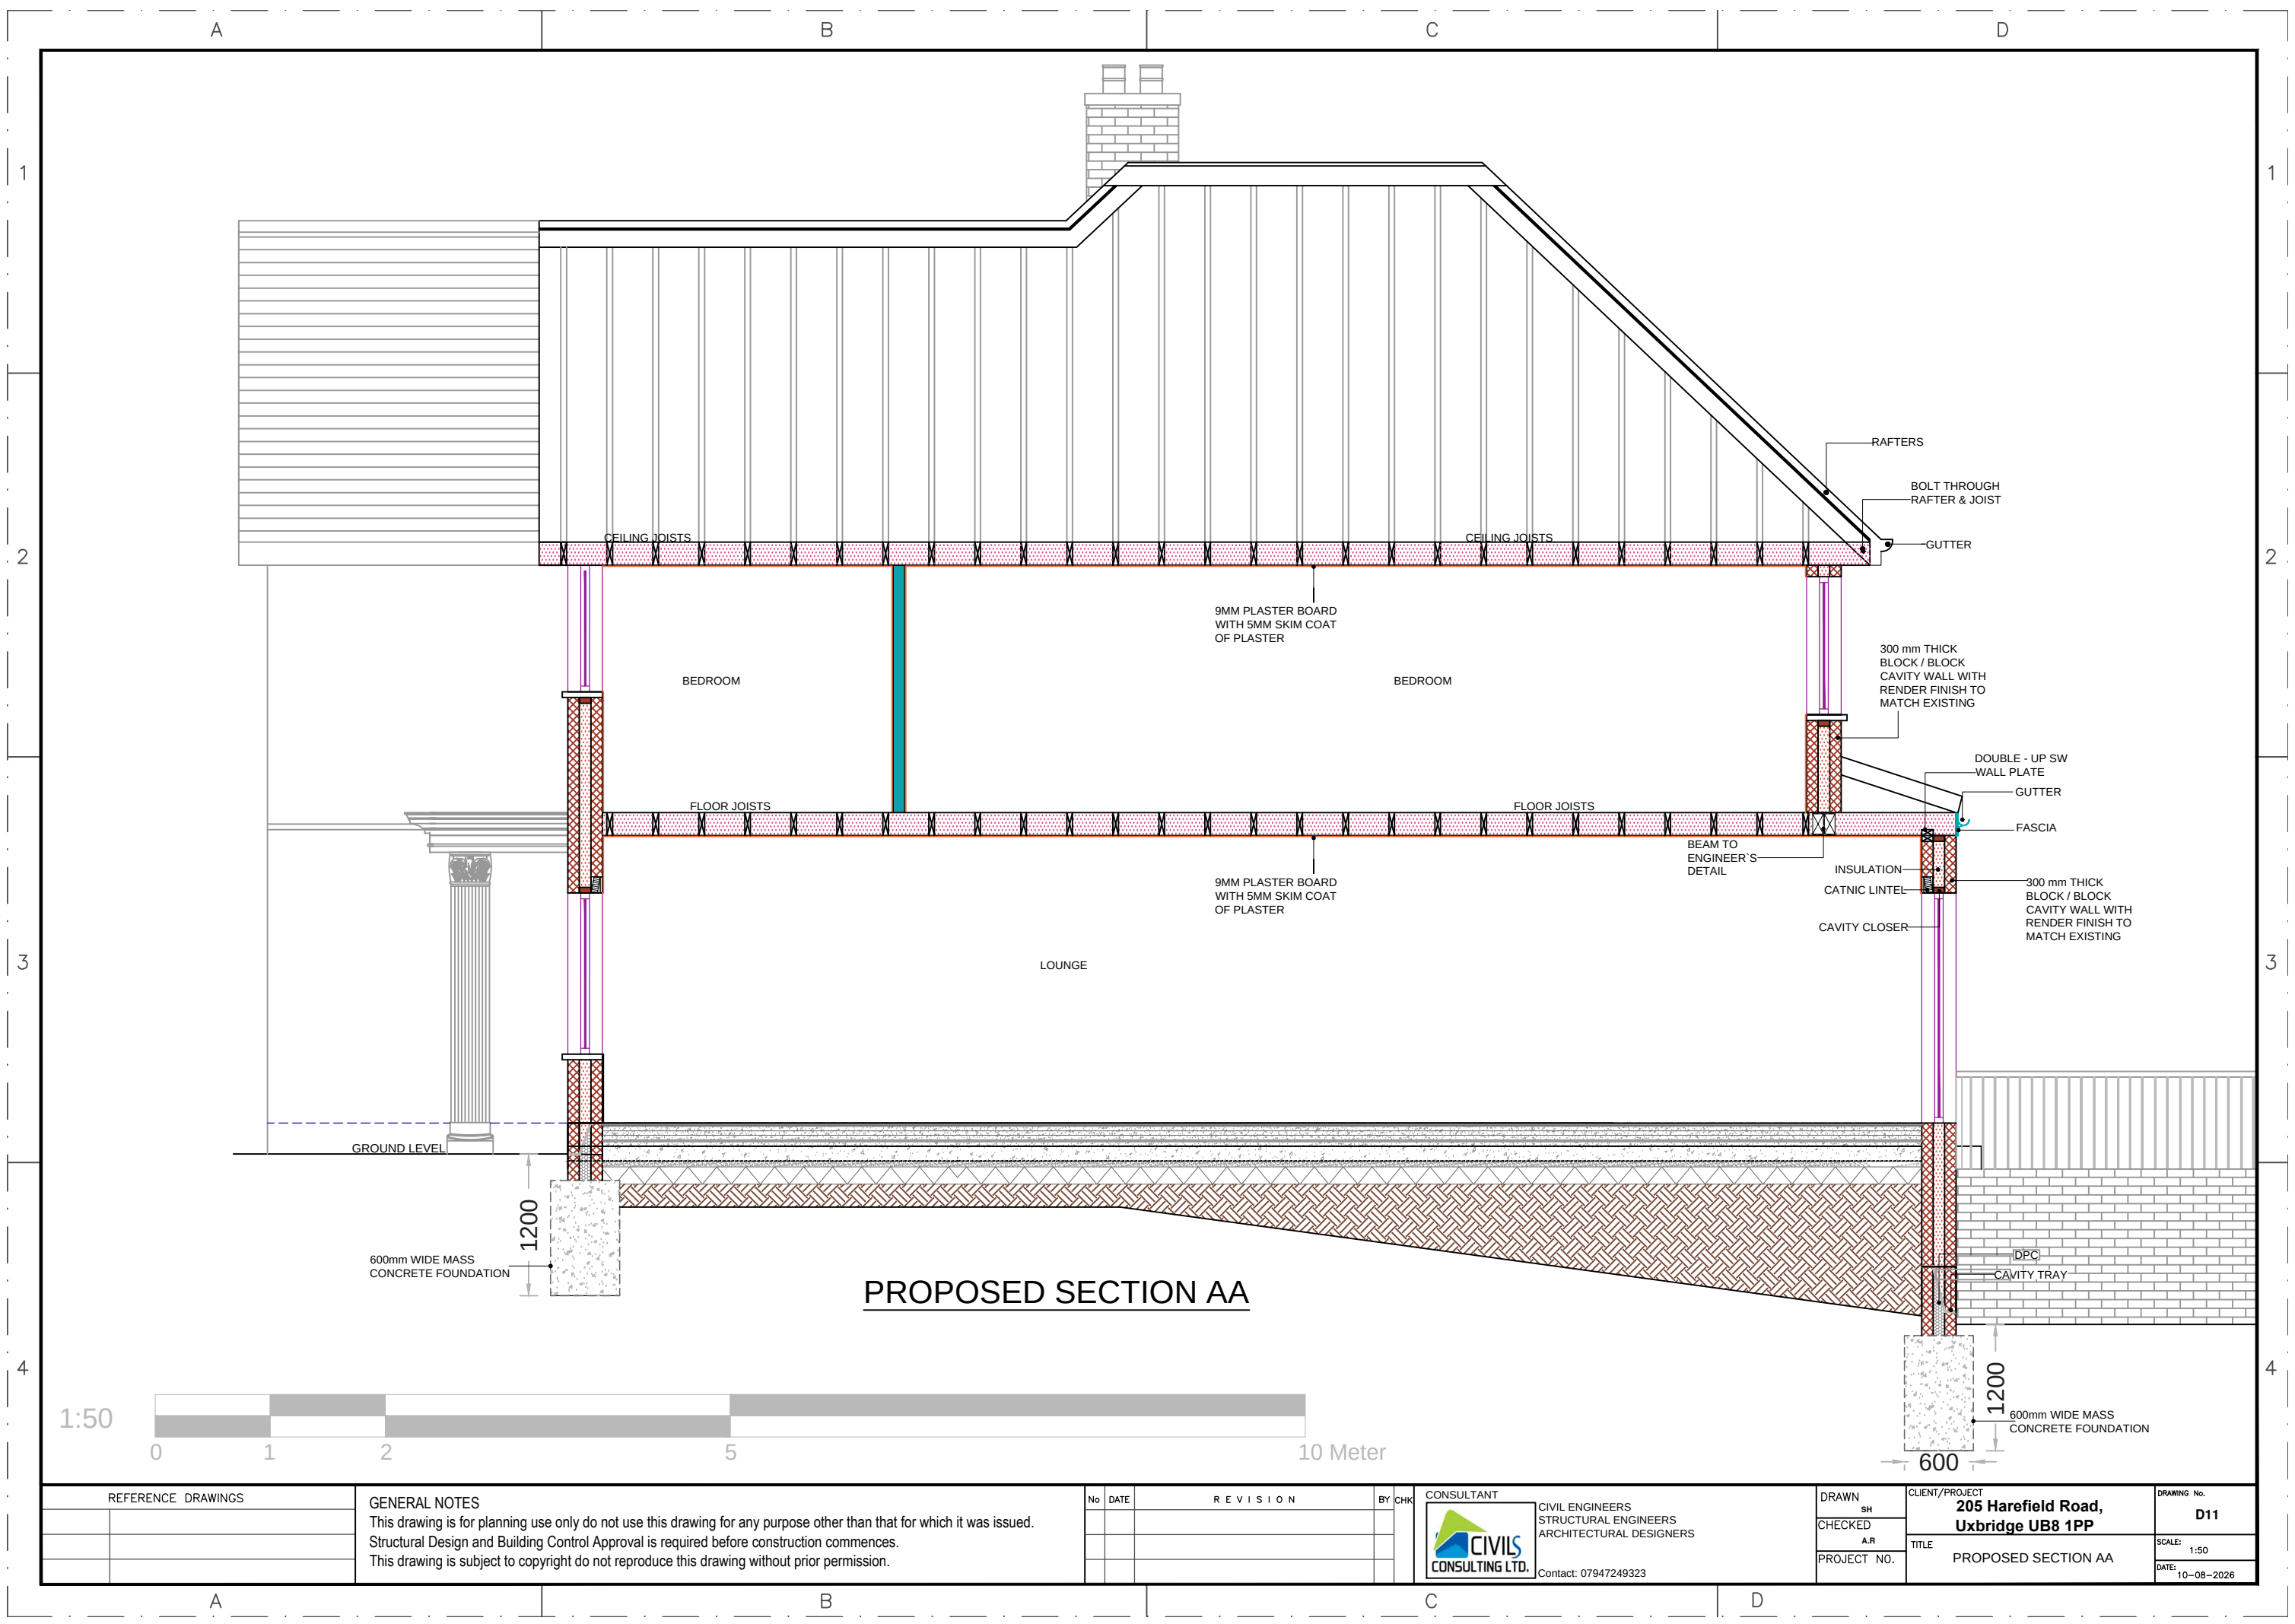

PROPOSED SECTION AA



REFERENCE DRAWINGS		GENERAL NOTES This drawing is for planning use only do not use this drawing for any purpose other than that for which it was issued. Structural Design and Building Control Approval is required before construction commences. This drawing is subject to copyright do not reproduce this drawing without prior permission.	No		DATE	REVISION		BY	CHK	CONSULTANT CIVIL ENGINEERS STRUCTURAL ENGINEERS ARCHITECTURAL DESIGNERS  Contact: 07947249323	DRAWN SH CHECKED A.R PROJECT NO.	CLIENT/PROJECT 205 Harefield Road, Uxbridge UB8 1PP TITLE PROPOSED SECTION AA	DRAWING No. D11 SCALE: 1:50 DATE: 10-08-2026