



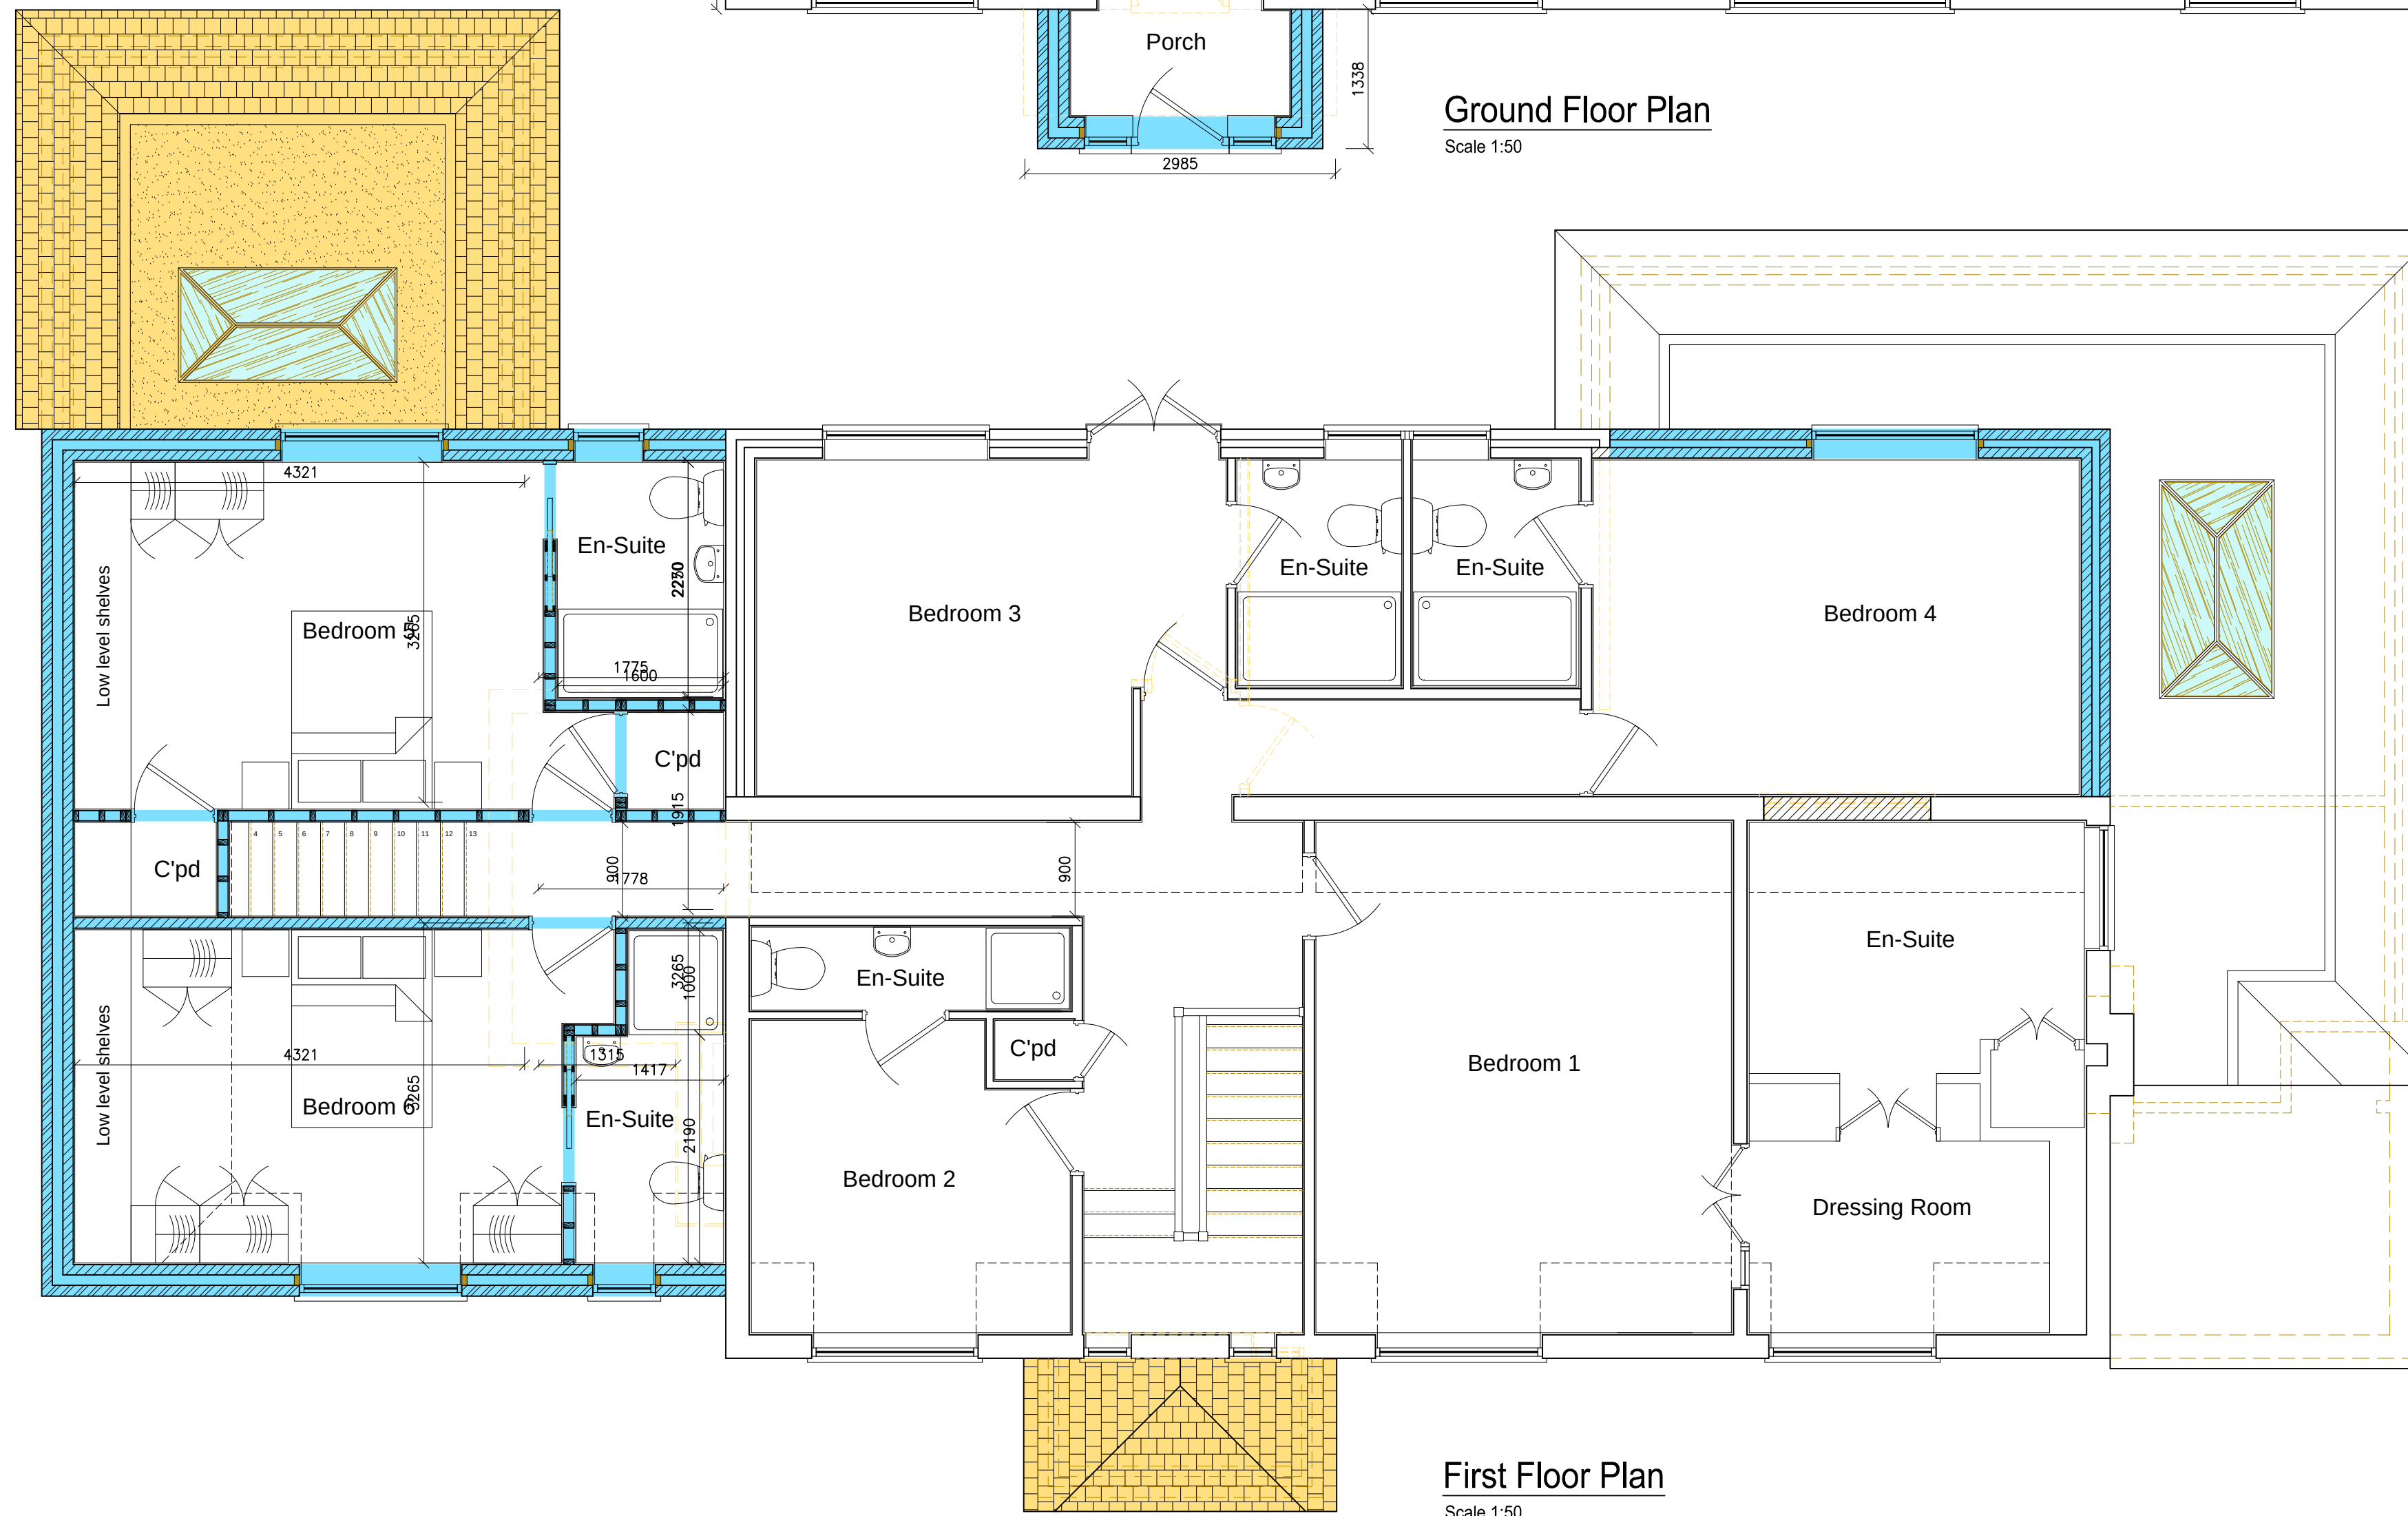

P2	13/02/20	GCD	Internal layout revised, rear extension reduced. Issued for Planning Permission	
P1	15/09/19	GCD	Issued for Planning Permission	
Rev	Date	Init.	Description	Drawn: GCD Issue Status: Scales: Date Drawn: Drawing Number: Tender Issue: Construction
Project Title:			Drawing Title:	For Info. Only Preliminary X 1:500 1:500 1:1250
Mrs. H. Walsh 48 The Drive, Ickenharn, Middlesex. UB10 8AG			Proposed Plans, Sections and Elevations	
			Original Drawing Size - A1	Revision: 

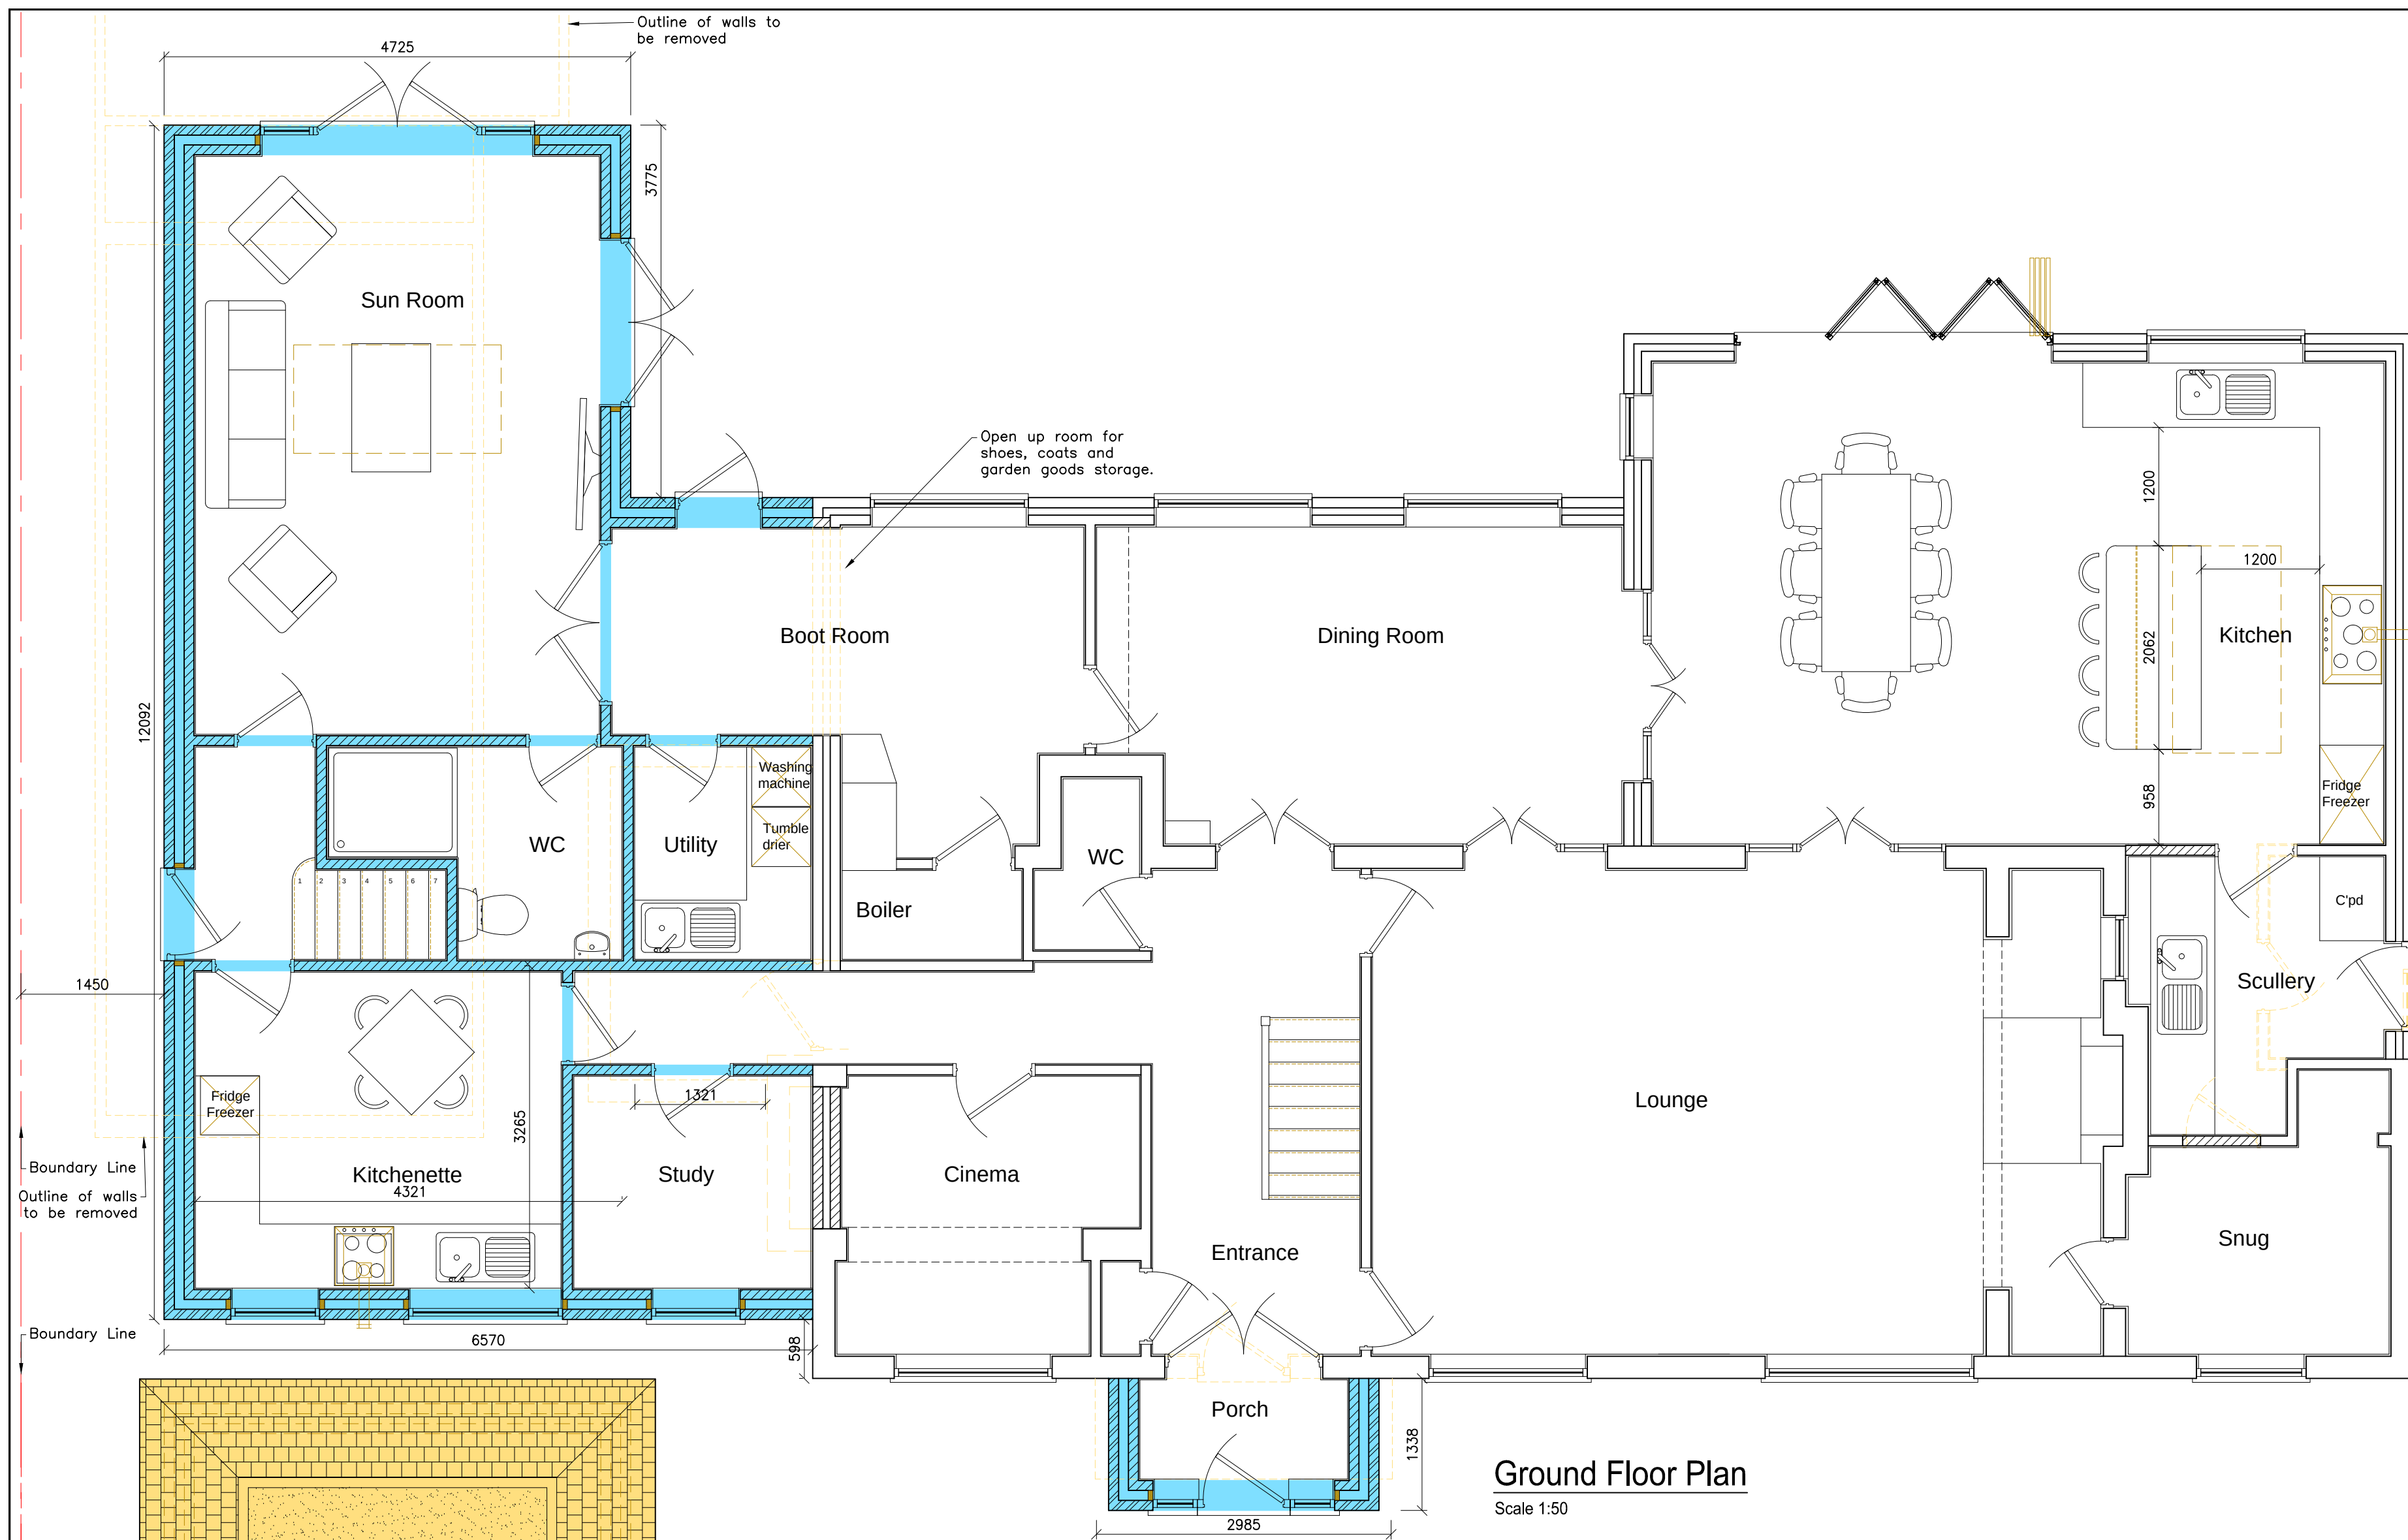

STRUCTURAL ENGINEERS **DOMESTIC & COMMERCIAL**

17 Holmer Green Road, Hazlemere, High Wycombe,
Buckinghamshire. HP15 7BL

Email: glen@gdsdesignservices.co.uk
 Web: www.gdsdesignservices.co.uk
 Tel: (01494) 716450 Mobile: 07890 984775

The copyright in this document and design is transferred to and the property of G&S DESIGN SERVICES Ltd