

eurologik window & door systems

70mm chamfered system introduction

Chamfered Product Range

Eurocell's Eurologik window and door system designed around a 70mm front to back dimension. Eurologik offers a full range of window and door systems with a chamfered profile option. The Eurologik Chamfered system is an ideal choice for fabricators and installers wanting to use an up to date co-extruded profile featuring a fully interchangeable easy bead system. Presenting a beautifully balanced and aesthetically pleasing finished product, Chamfered has been designed to make your job as easy as possible whether you are a fabricator or an installer.

Chamfered is an attractive and slim visual profile providing modern lines suitable for both the renovation and new build markets.



chamfered

eurologik window & door systems

70mm chamfered system introduction

Chamfered Product Range

The Eurologik Chamfered system comprises:

- Casement Windows • Tilt and Turn Windows
- Residential Doors • French Doors
- French Windows • Tilt and Slide Patio Door


Decorative Options

Decorative options available include:


- Ovolo Beads • Mock Horn Sashes • Arched Tops
- Georgian Bar Internal and External Profiles
- Woodgrain Options • Coloured Doors

Technical Specification

- Full Eurogroove where applicable to accept most kinds of suitable hardware.
- Separate chambers for improved drainage, thermal efficiency and strength.
- Fully bevelled for a slim visual profile and clean sight lines.
- System takes 28mm and 38mm glazing.
- 3mm external wall thickness.

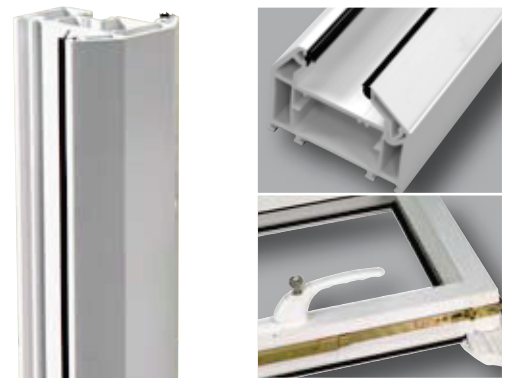

Window Profile Colour Options

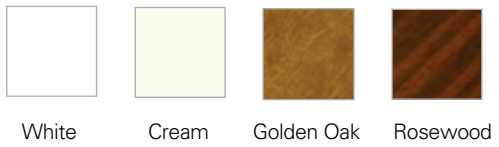


Door Profile Colour Options



casement window chamfered

outward opening inward glazed - vertical section

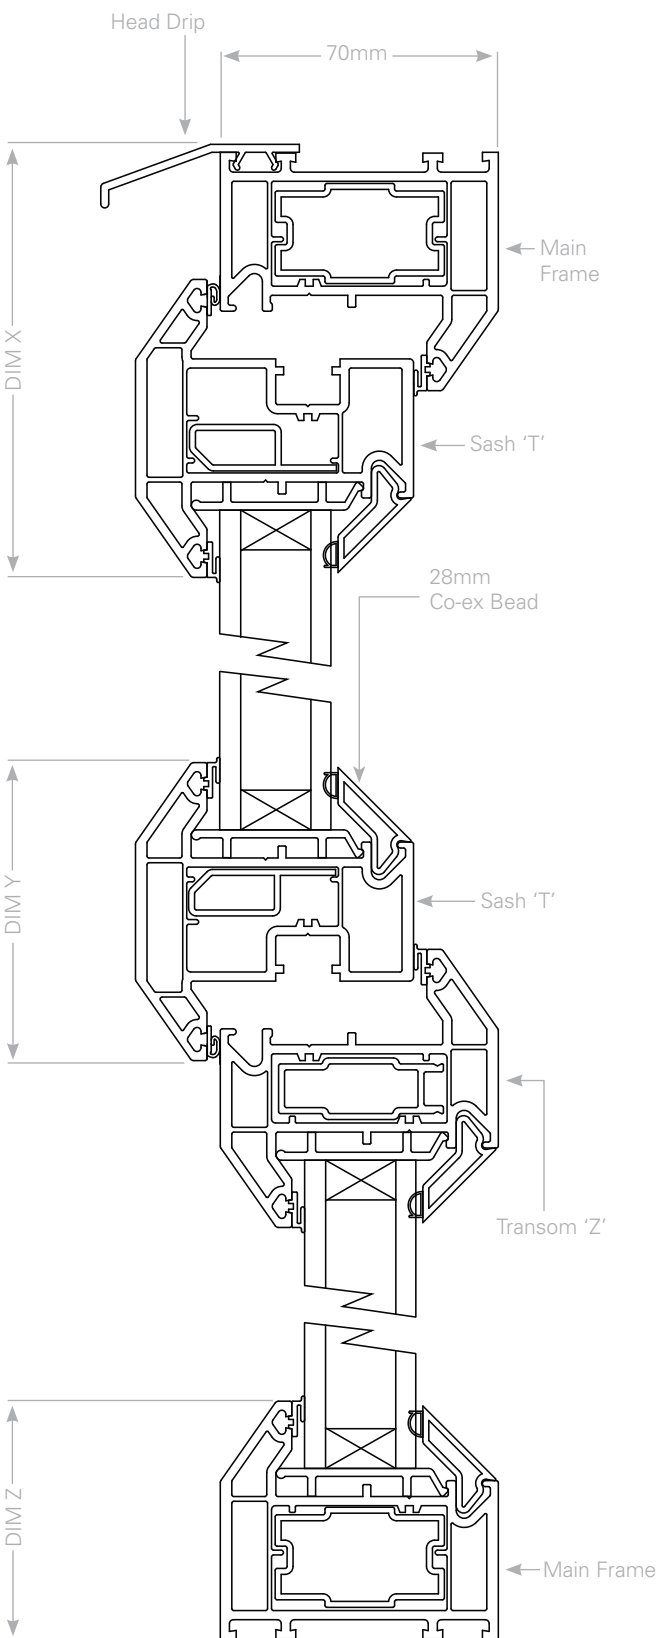

Frame/Dimension	Dimension X
Main Frame (EWS 7021) with Sash T (EWS 7005)	107mm
Large Main Frame (EWS 7006) with Sash T (EWS 7005)	122mm

Frame/Dimension	Dimension Y
Sash T (EWS 7005) with Transom Z (EWS 7003)	117mm
Sash T (EWS 7005) with Intermediate Transom Z (EWS 7023)	132mm


Frame/Dimension	Dimension Z
Main Frame (EWS 7021)	60mm
Large Main Frame (EWS 7006)	75mm





casement window chamfered

outward opening outward glazed - vertical section

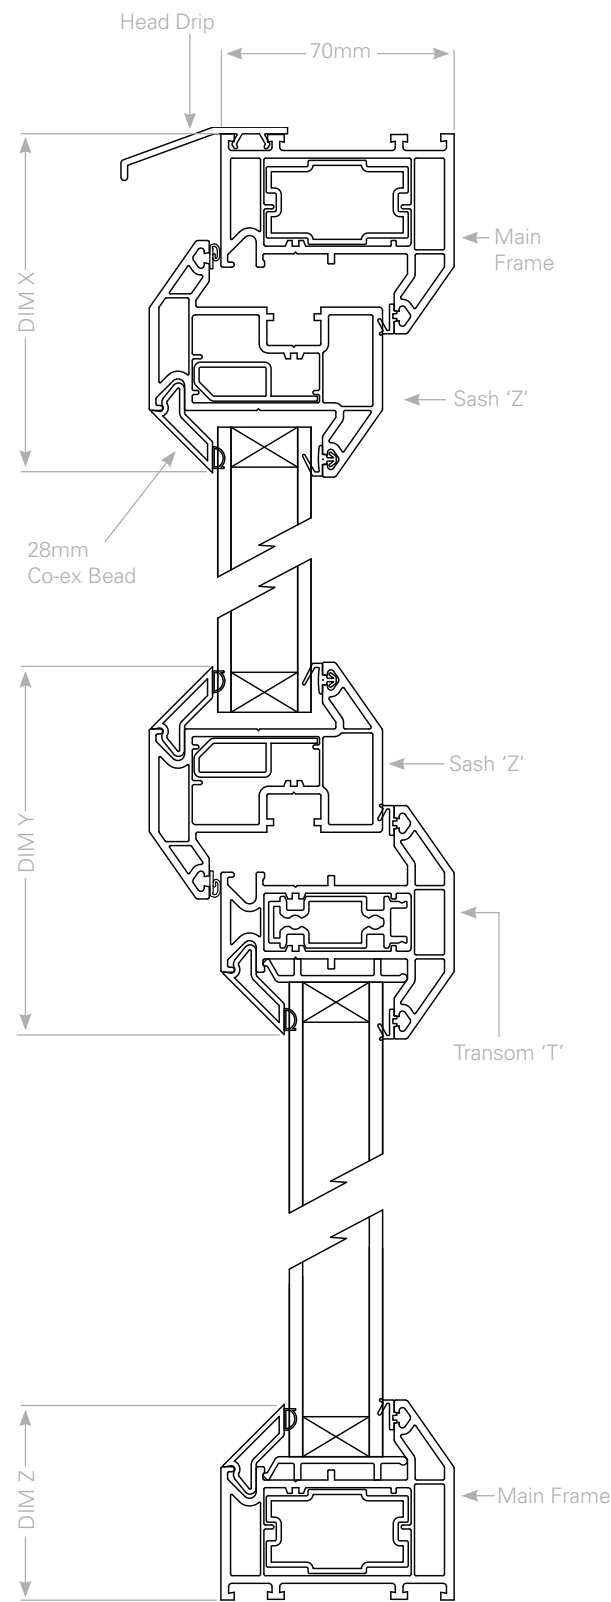

Frame/Dimension	Dimension X
Main Frame (EWS 7021) with Sash Z (EWS 7004)	102mm
Large Main Frame (EWS 7006) with Sash Z (EWS 7004)	117mm


Frame/Dimension	Dimension Y
Sash Z (EWS 7004) with Transom T (EWS 7002)	110mm
Sash Z (EWS 7004) with Intermediate Transom T (EWS 7022)	125mm

Frame/Dimension	Dimension Z
Main Frame (EWS 7021)	59mm
Large Main Frame (EWS 7006)	74mm



tilt & turn chamfered

vertical section

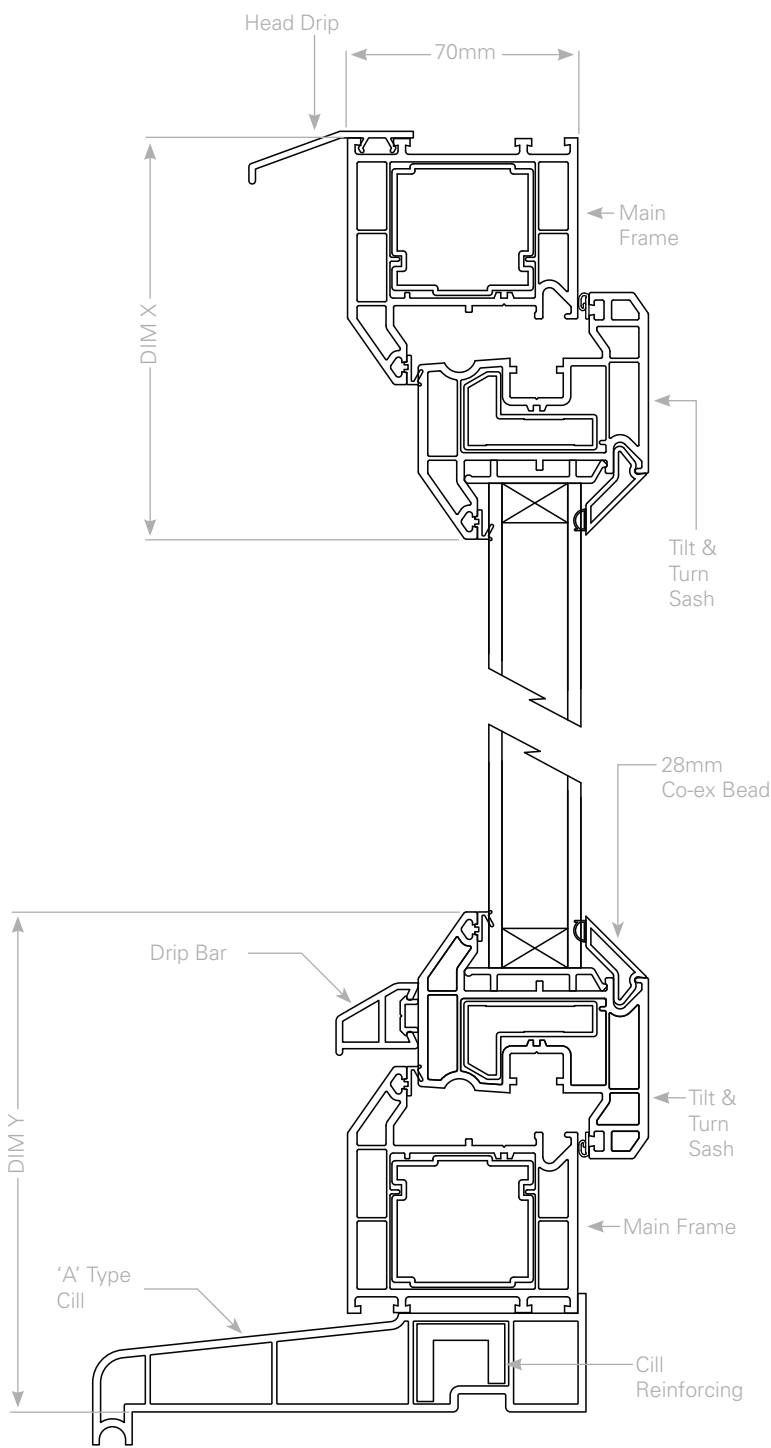

Frame/Dimension	Dimension X
Main Frame (EWS 7021) with Tilt & Turn Sash (EWS 7007)	107mm
Large Main Frame (EWS 7006) with Tilt & Turn Sash (EWS 7007)	122mm


Frame/Dimension	Dimension Y
Main Frame (EWS 7021) with Tilt & Turn Sash (EWS 7007) with all 'A' Type Cills	137mm
Large Main Frame (EWS 7006) with Tilt & Turn Sash (EWS 7007) with all 'A' Type Cills	152mm



chamfered


residential door chamfered

inward opening inward glazed - vertical section

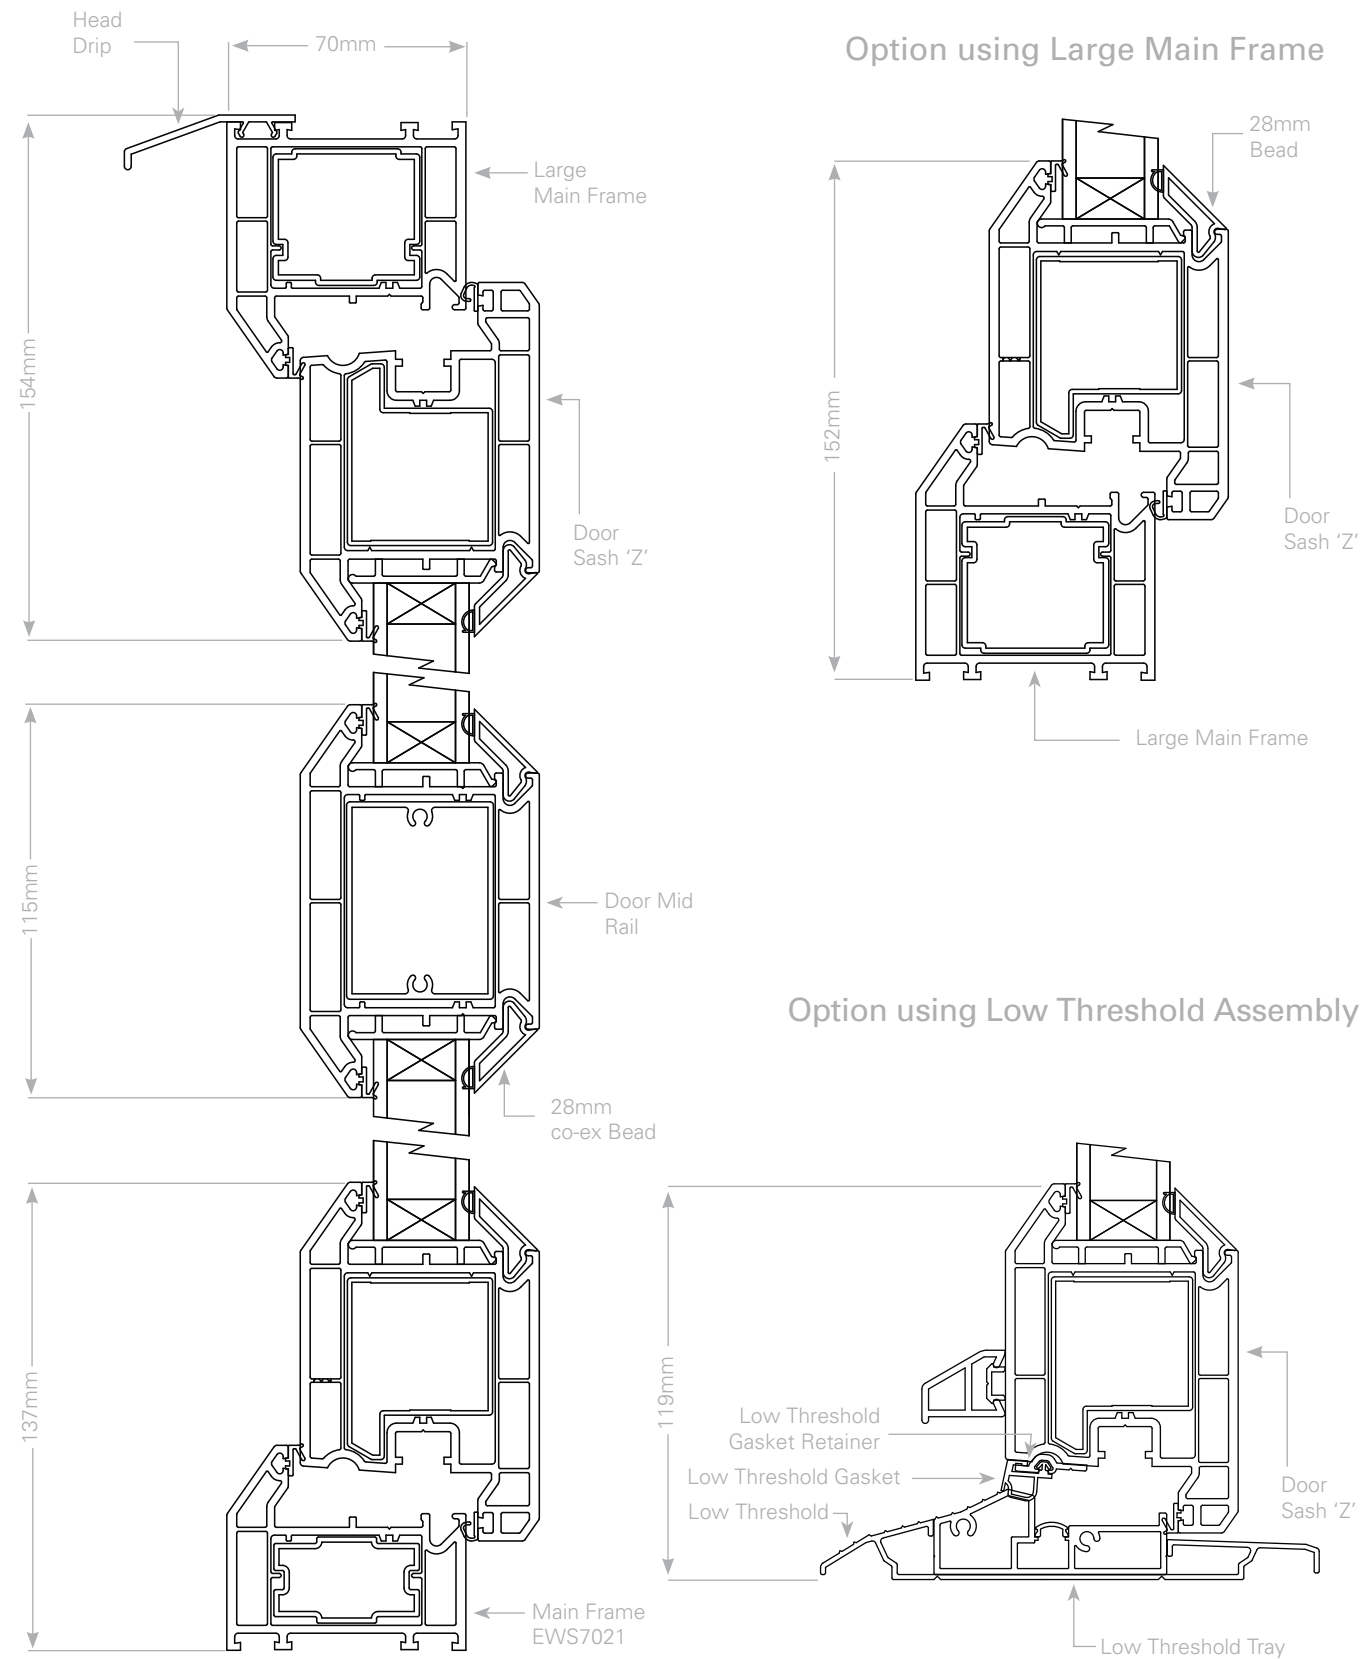

residential door chamfered

outward opening inward glazed - vertical section

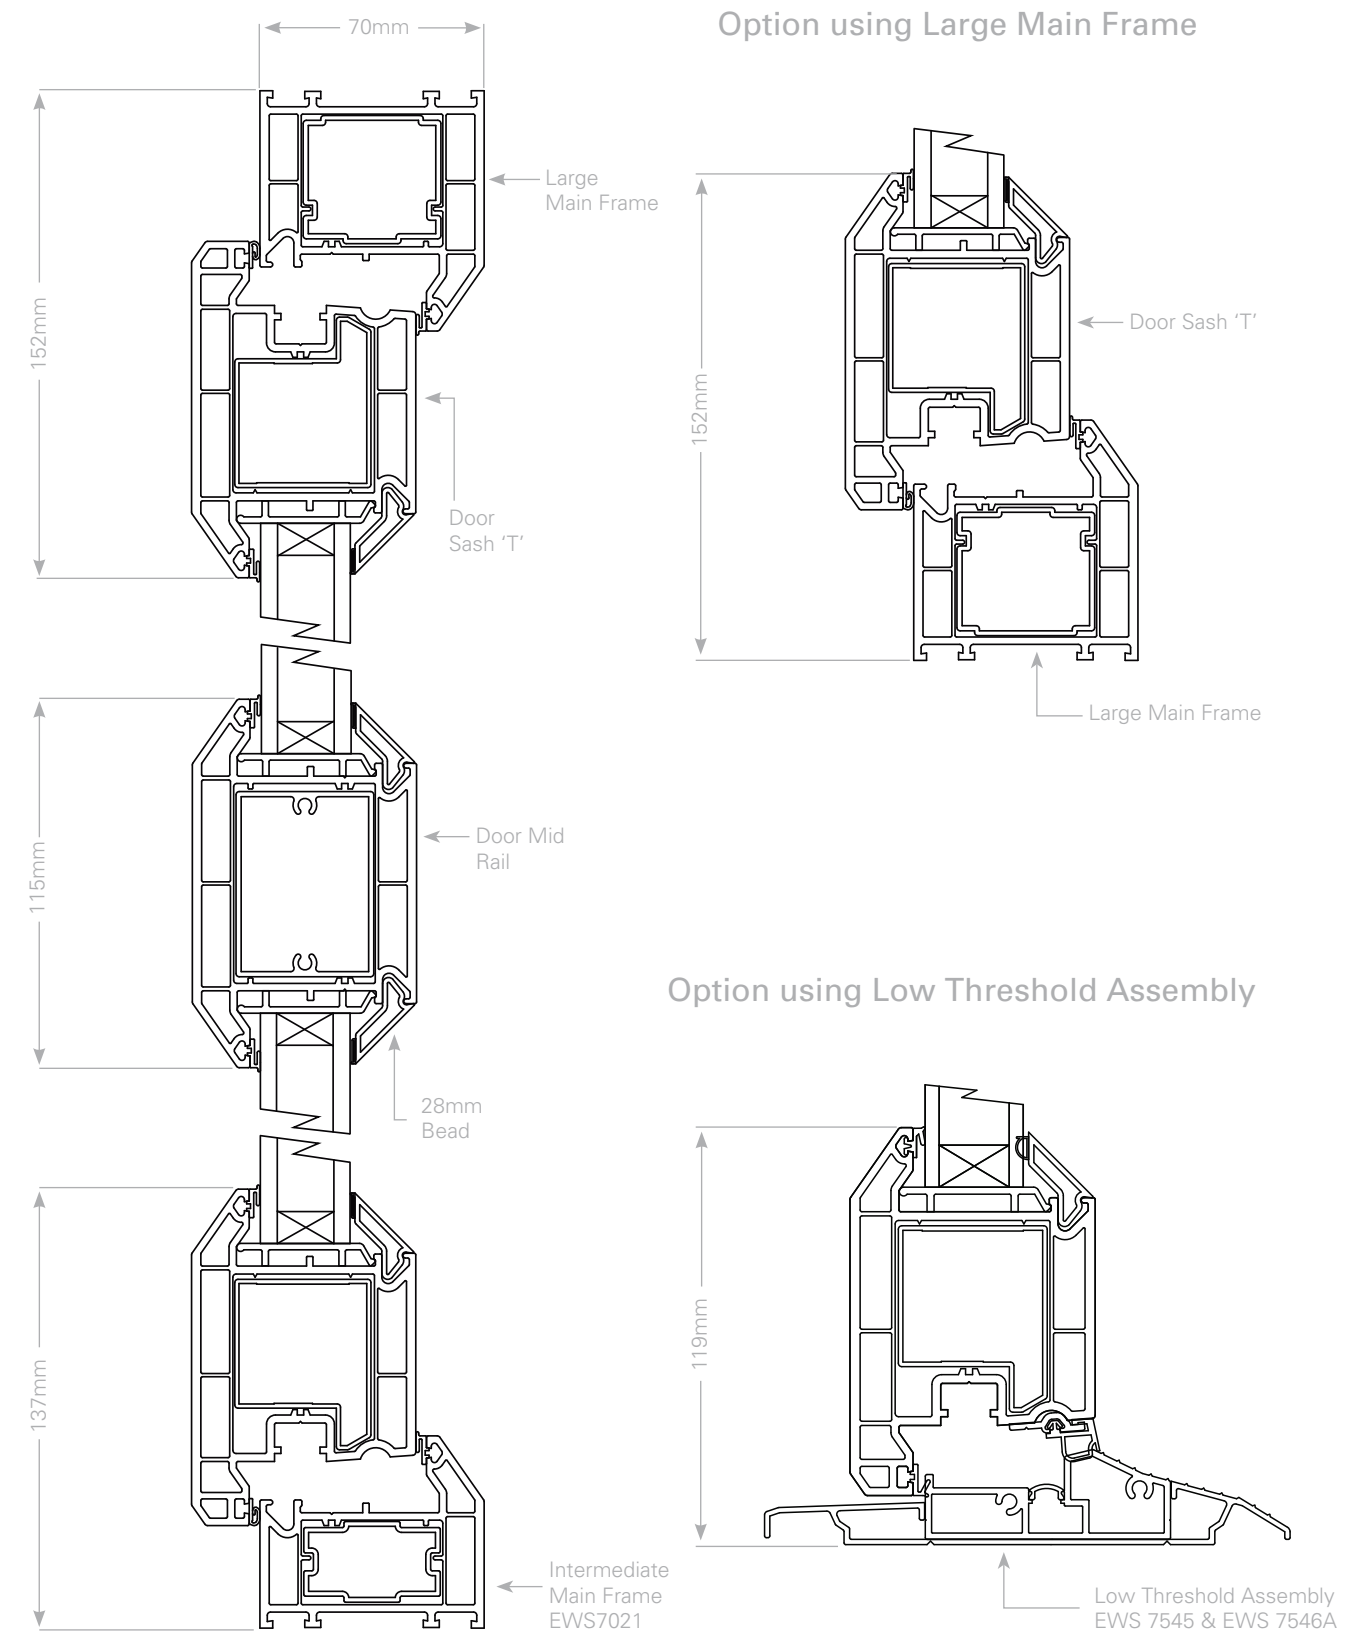


chamfered




tilt & slide patio door chamfered

vertical section

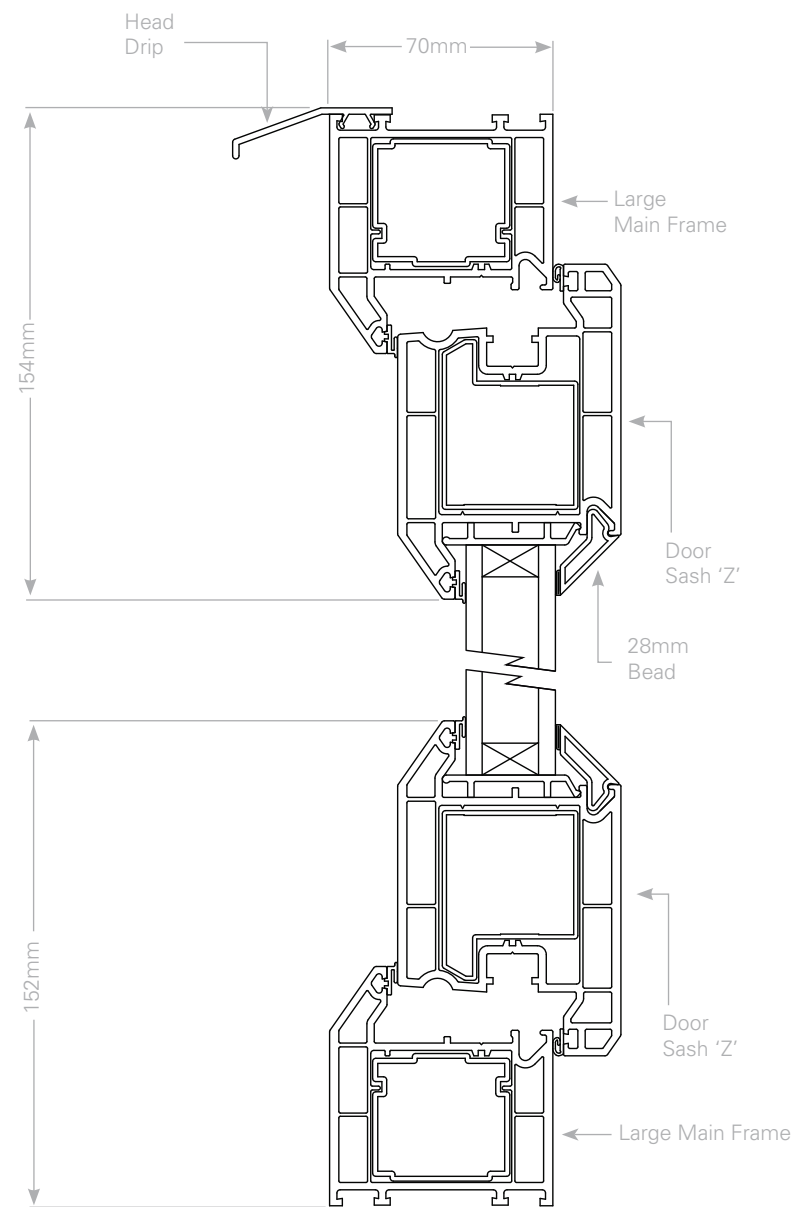

french doors chamfered

inward opening inward glazed - vertical section

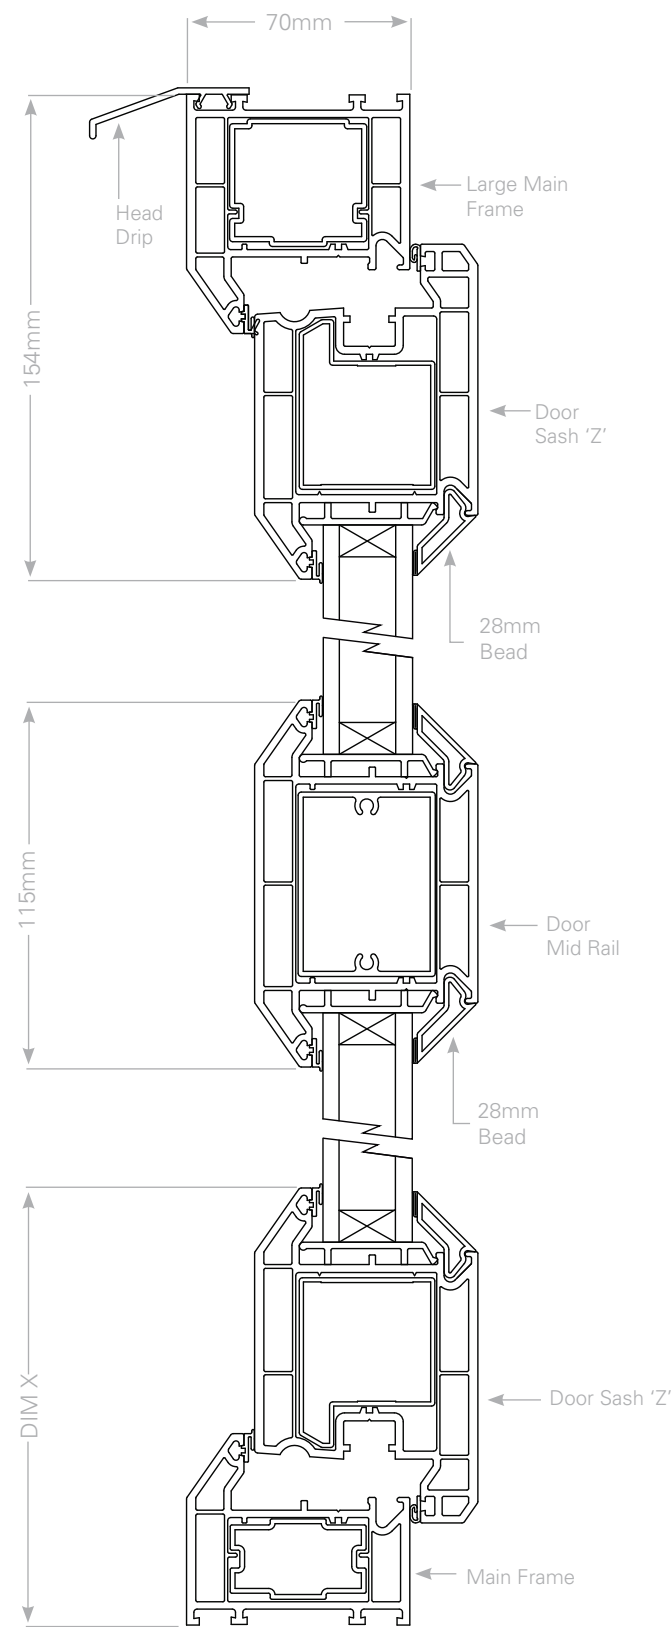


Frame/Dimension	Dimension X
Door Sash Z (EWS 7018) with Main Frame (EWS 7021)	137mm
Door Sash Z (EWS 7018) with Large Main Frame (EWS 7006)	152mm
Door Sash Z (EWS 7018) with Low Threshold Assembly (EWS 7545A& 7546A)	119mm



chamfered

french doors chamfered

outward opening inward glazed - vertical section


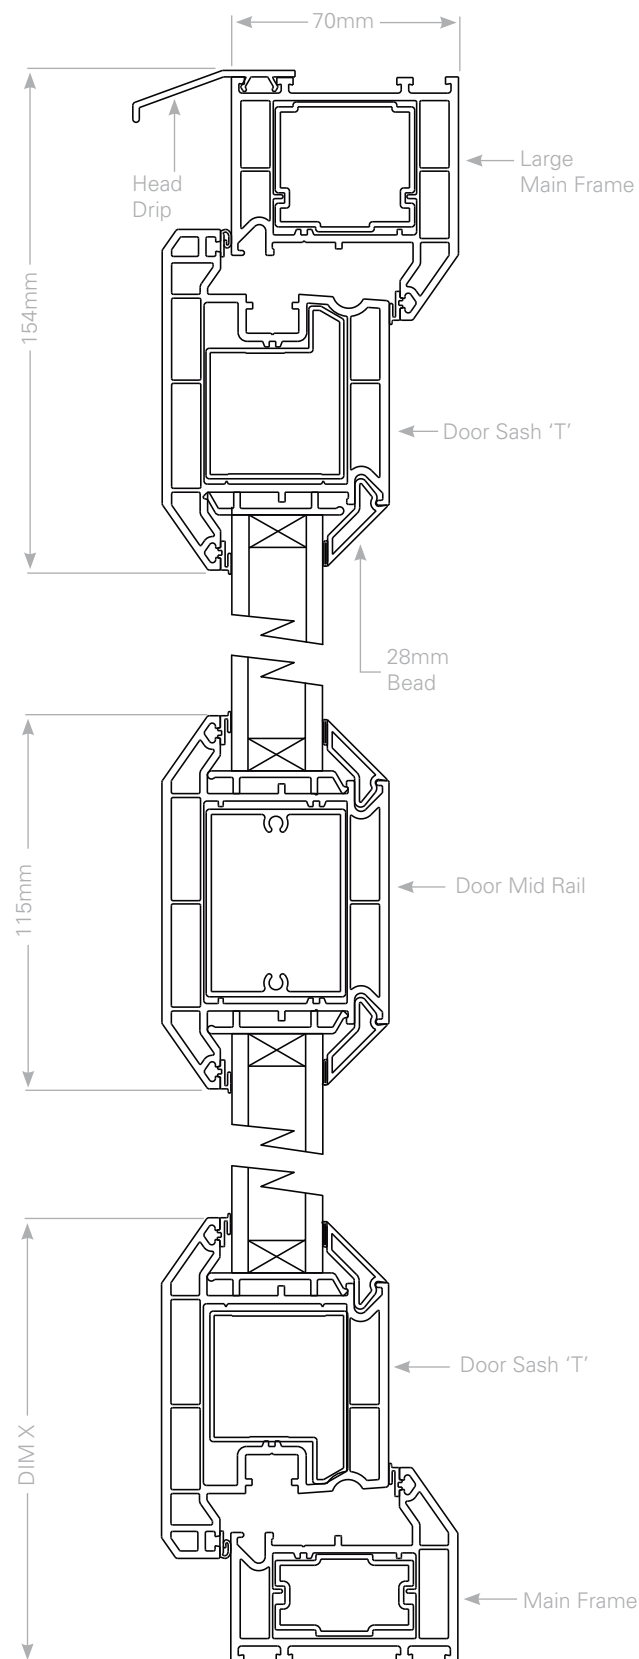


Frame/Dimension	Dimension X
Door Sash T (EWS 7019) with Main Frame (EWS 7021)	137mm
Door Sash T (EWS 7019) with Large Main Frame (EWS 7006)	152mm
Door Sash T (EWS 7019) with Low Threshold Assembly (EWS 7545A & EWS 7546A)	119mm



french doors chamfered

meeting style outward opening - vertical section

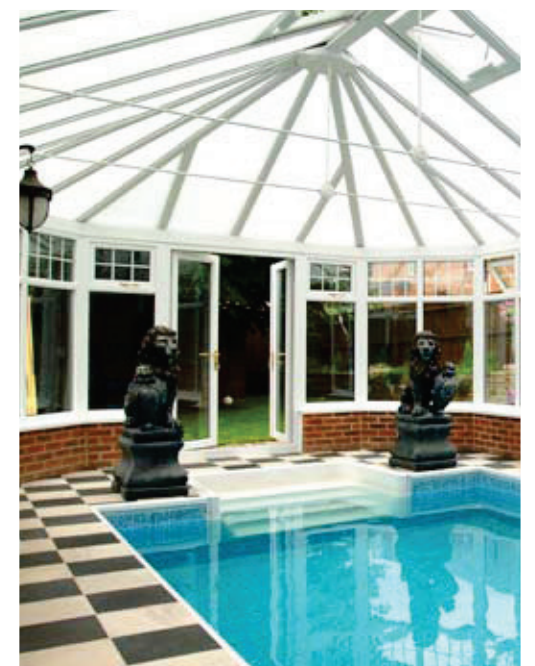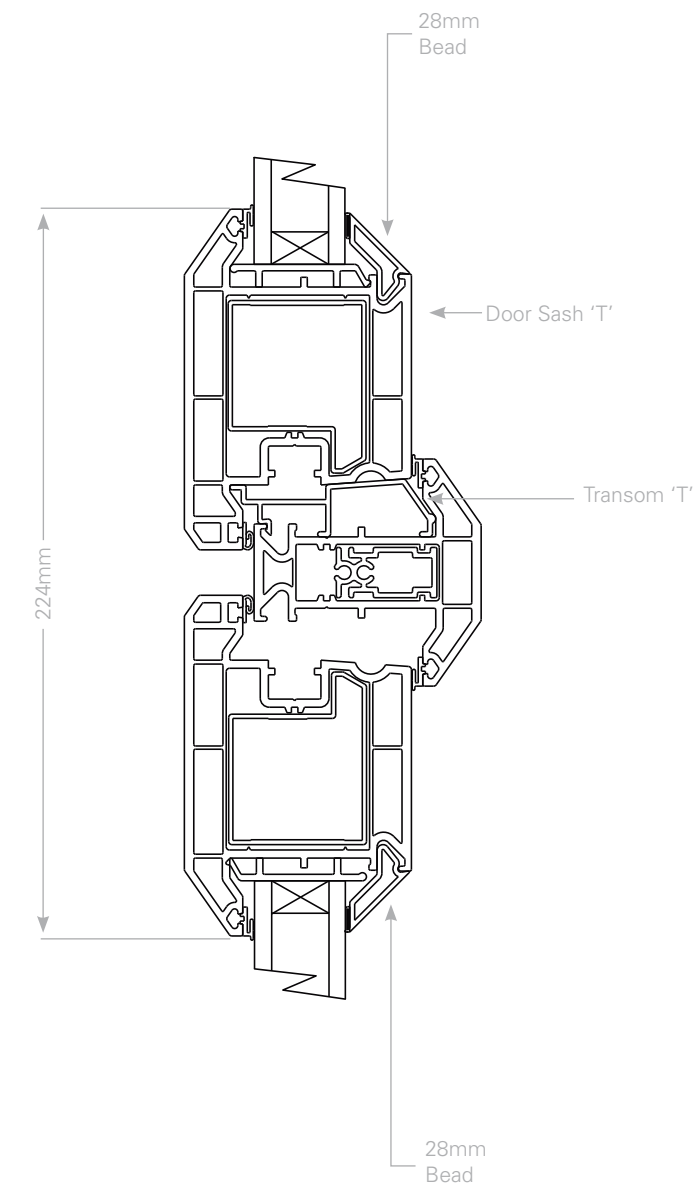


chamfered

eurologik window & door system

mouldings & decorative options


Georgian Bars

- External and Internal Georgian bars, that snap into place giving a more authentic look than 'in-unit' alternatives
- Fast, efficient installation on site if required
- Dedicated end cap and cruciform mouldings enable you to square cut the bars and simply snap into place
- Aesthetically pleasing ovolo detail to the bar and end caps - suits both old and new installation.
- Available in woodgrain finishes as well as white

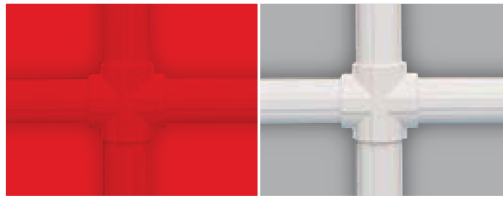

Georgian Trim

- An easy to fit Georgian inspired decorative trim that transforms a standard window in seconds
- Simply clip into place around a standard Eurologik, Ovolo or Eurocell 70mm window, then slide on the corner mouldings - it's as simple as that!
- Available in golden oak, rosewood and white

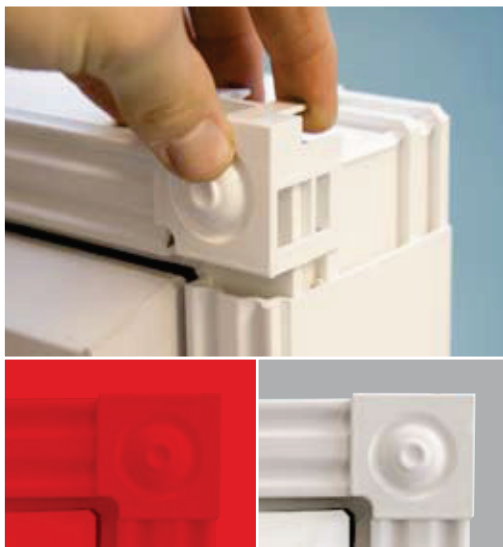

Mock Horn Sash

- The Mock Horn Sash is available for the Eurologik window system.
- Mock Sash End Caps also available.
- Logik Mock Sash Kit available (Includes 10 pairs of mouldings and 10, 1.5m lengths of prepped profile)
- Available in white, brown, golden oak, rosewood and cream.

Arched Tops


- Arched tops are an ideal way to compliment the window frame style.
- Easy to fit clip-in system which saves time.
- Arched tops are designed to be in keeping with traditional or period properties.
- Available in white, brown, golden oak and cream.



Cream allows Eurocell specifiers, fabricators and installers to offer something that helps bring a distinctive character to a development.




eurologik chamfered window systems - main profiles

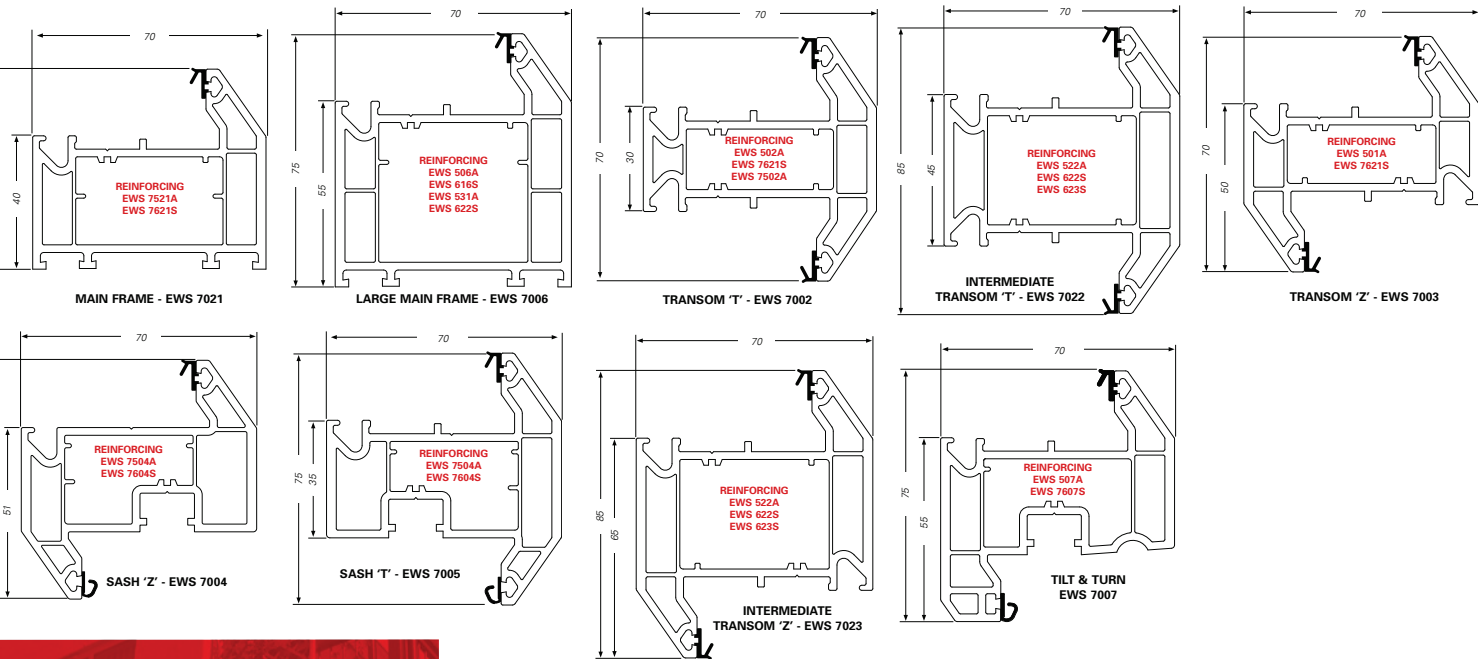


eurocell
the complete solution
eurologik product chart
chamfered


steel components

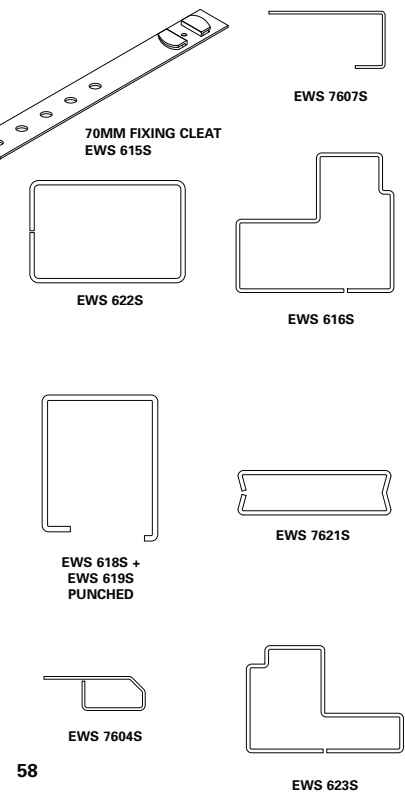


aluminium components

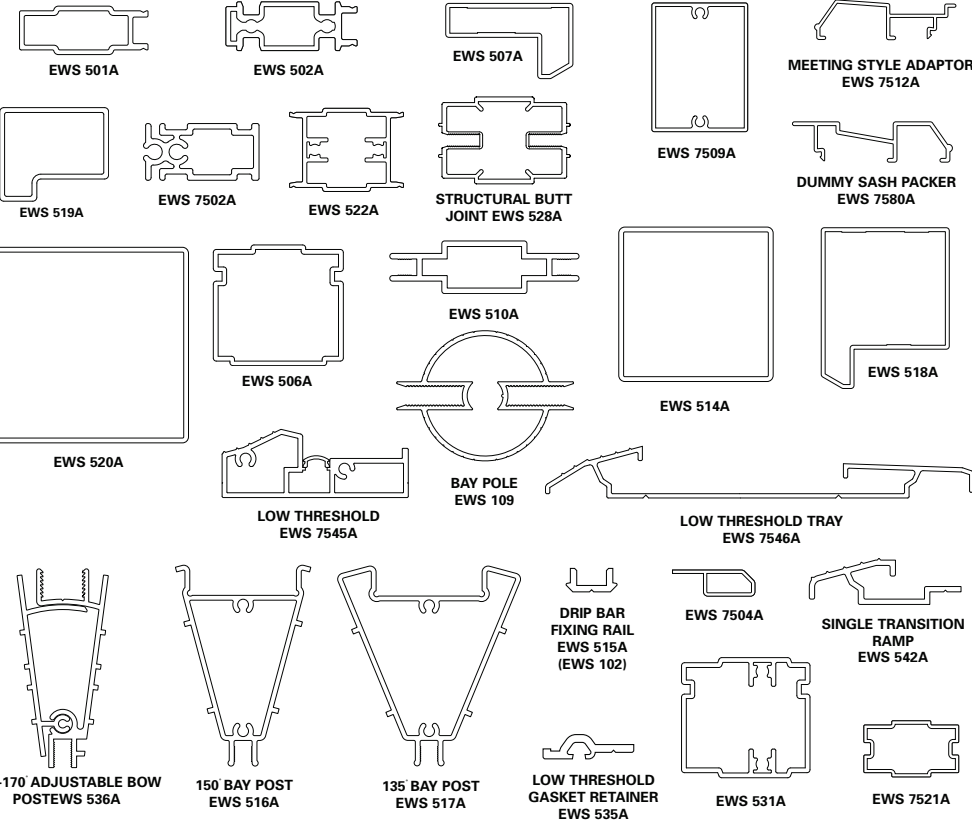


ancillaries, beads & gaskets

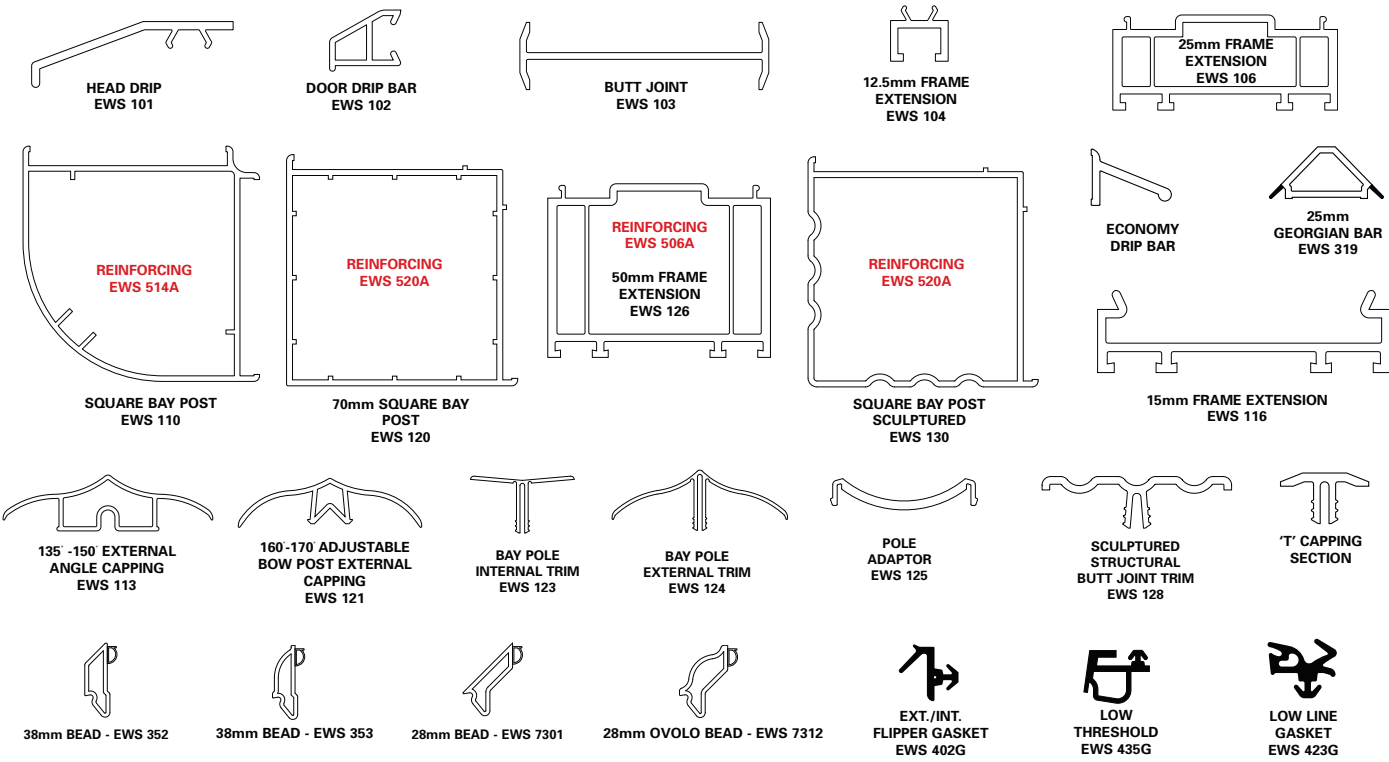


mouldings

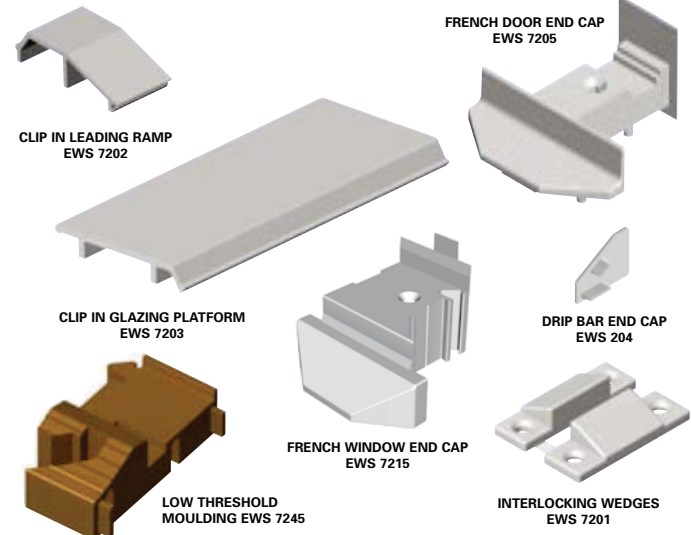

decorative features

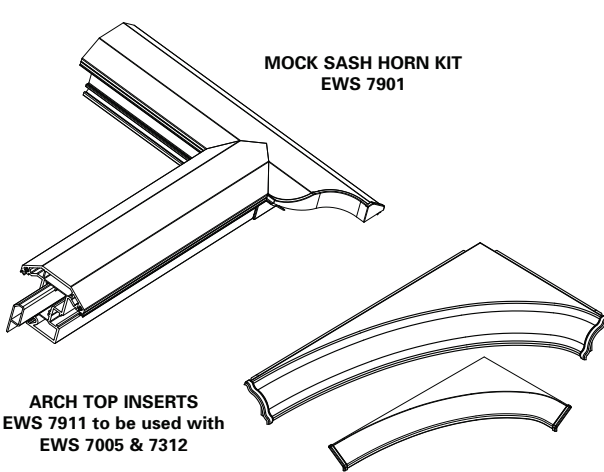

cill sections & angles

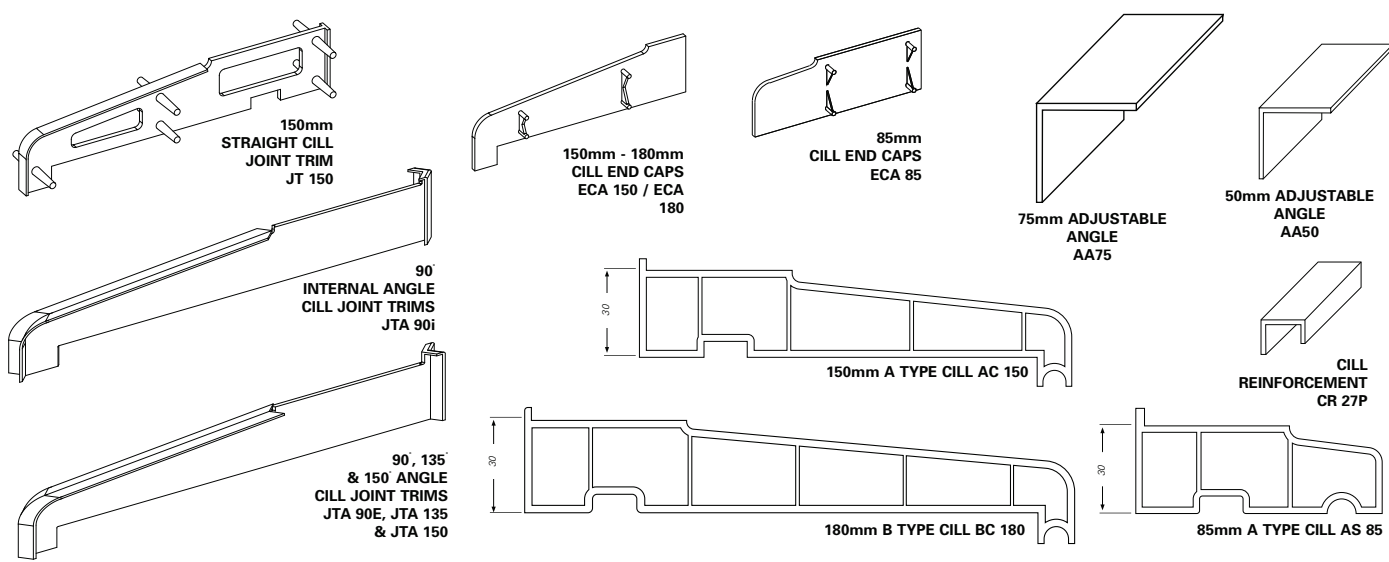

chamfered