
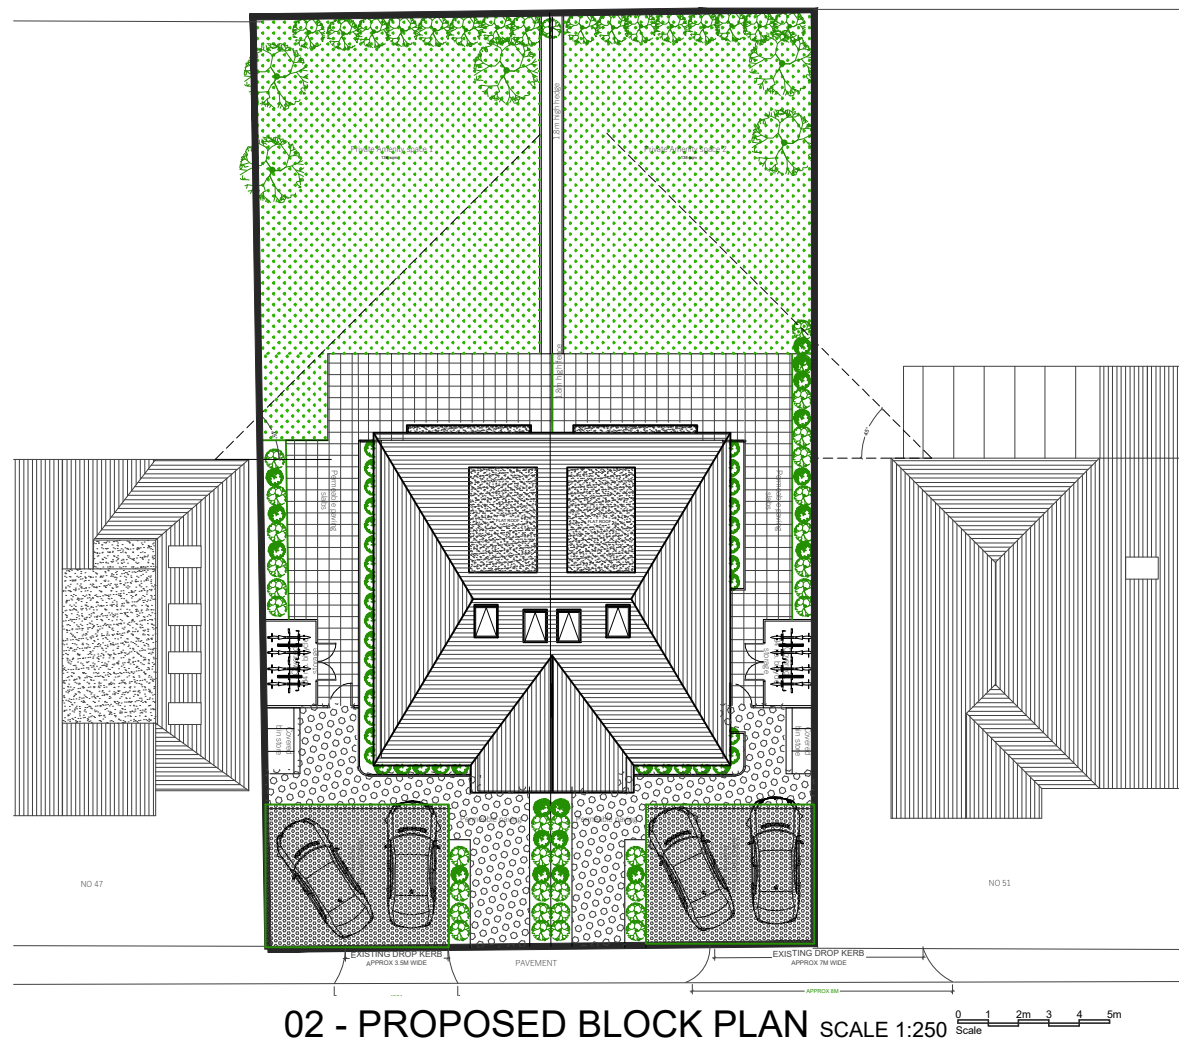


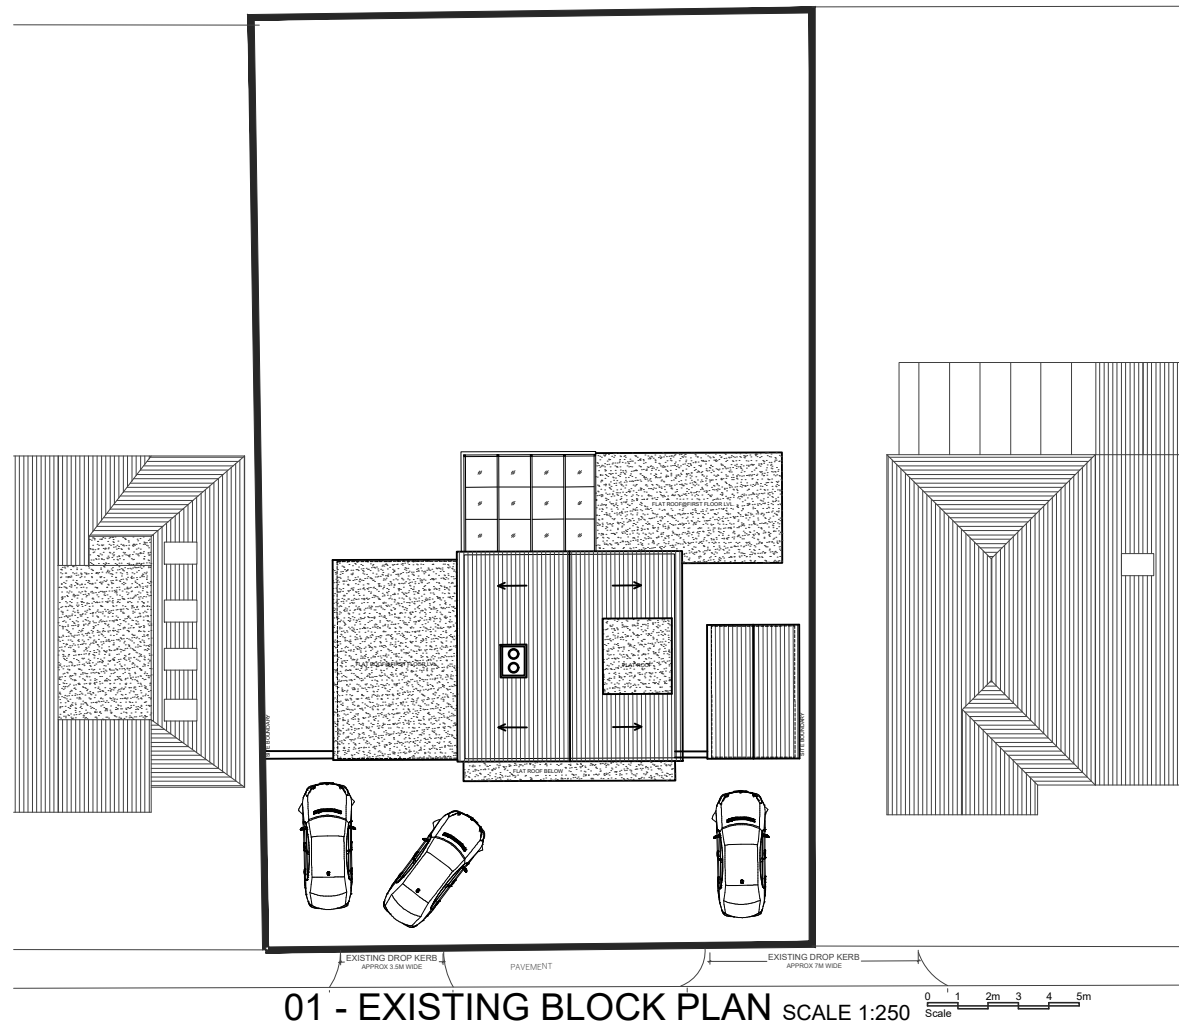

NOTES

Dimensions are not to be scaled from this drawing.

[illegible]

FULL PLANNING APPLICATION

DE ARCHITECTURAL CONSULT.LTD
M: 07869580774, 07883602259
E: design.endeavour@gmail.com

Project			
49 BEACH AVENUE RUISLIP LONDON, HA4 8UG			
Title			
OS MAP & BLOCK PLANS			
Scale	Drawn	Approved	Date
as shown@A3	MZ		APR-22
Job No.	Drawing No.	Rev.	
DAC-065/22	PF-49BA-01		A