

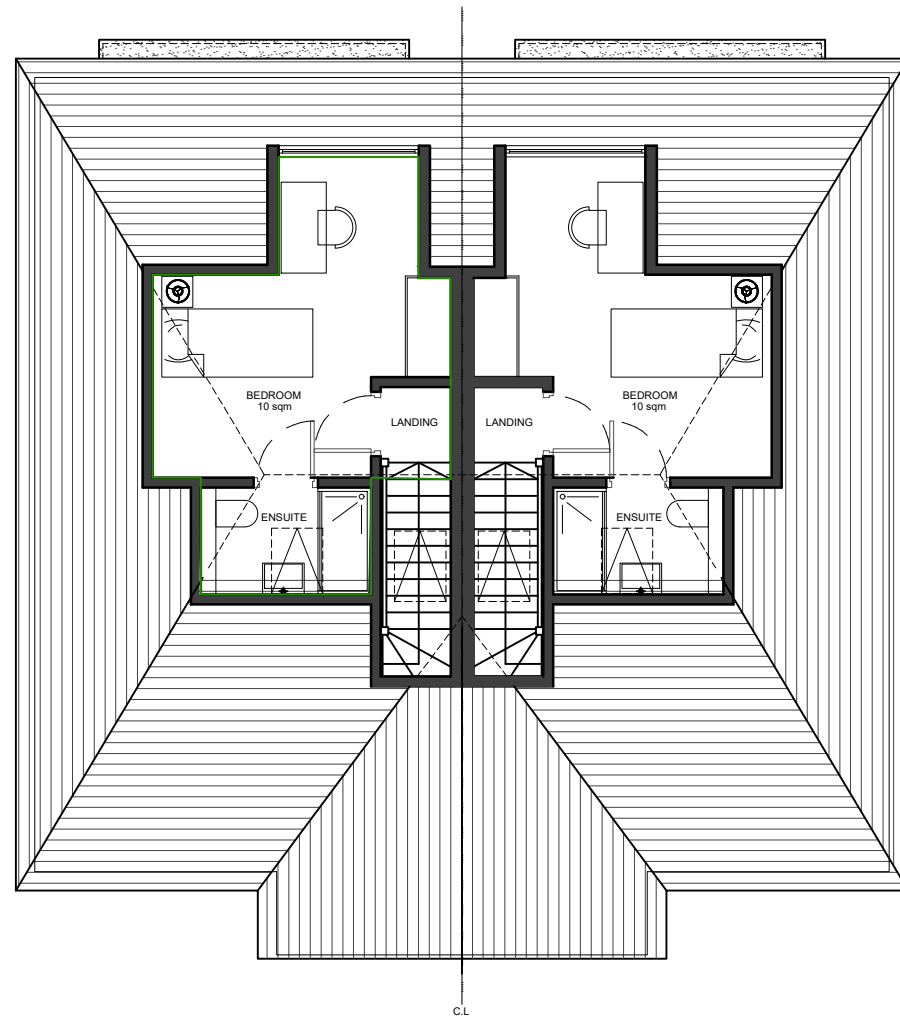


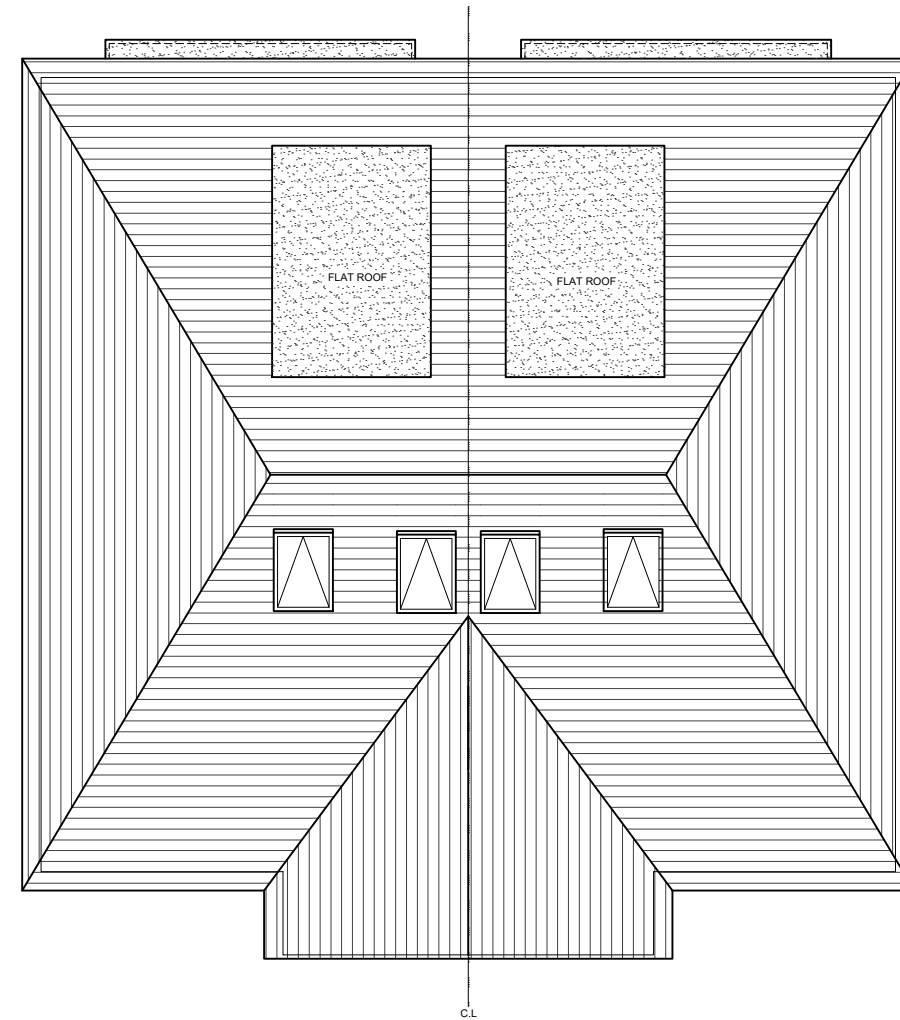

01 - LOFT FLOOR PLAN

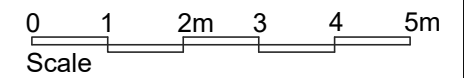

02 - ROOF PLAN

[illegible]

FULL PLANNING APPLICATION


DE ARCHITECTURAL CONSULT.LTD
M: 07869580774, 07883602259
E: design.endeavour@gmail.com

Project


49 BEACH AVENUE RUISLIP
LONDON, HA4 8UG

PROPOSED PLANS & ELEVATIONS

Scale	Drawn	Approved	Date
1:100@A3	MZ		APR-22
Job No.	Drawing No.	Rev.	
DAC-065/22	PF-49BA-06	A	

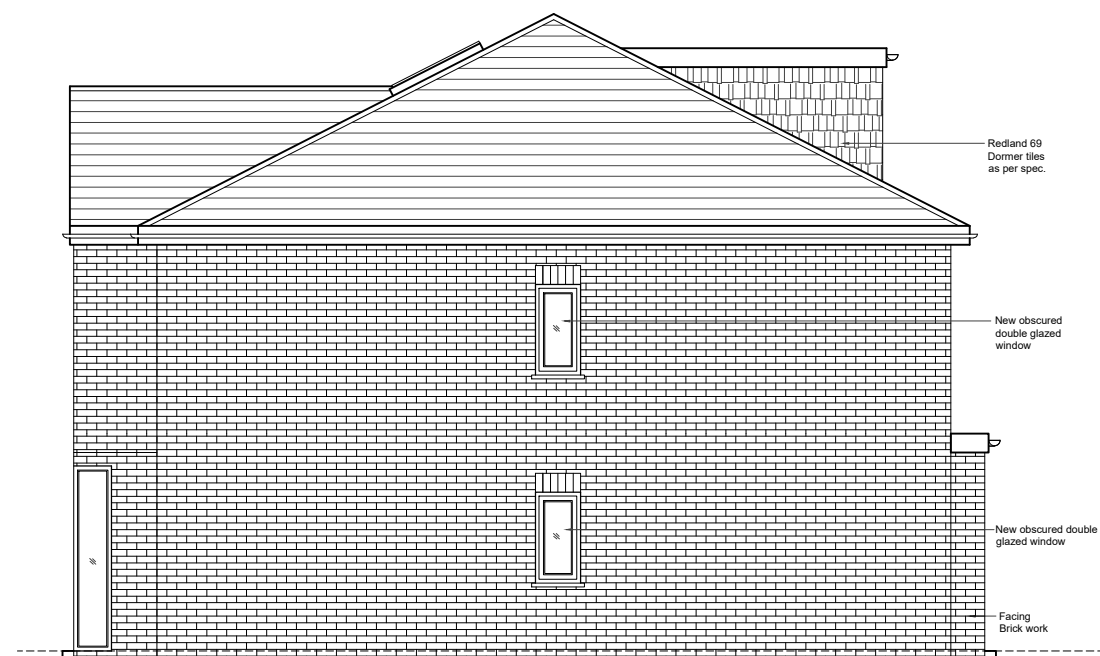

03 - RIGHT SIDE ELEVATION

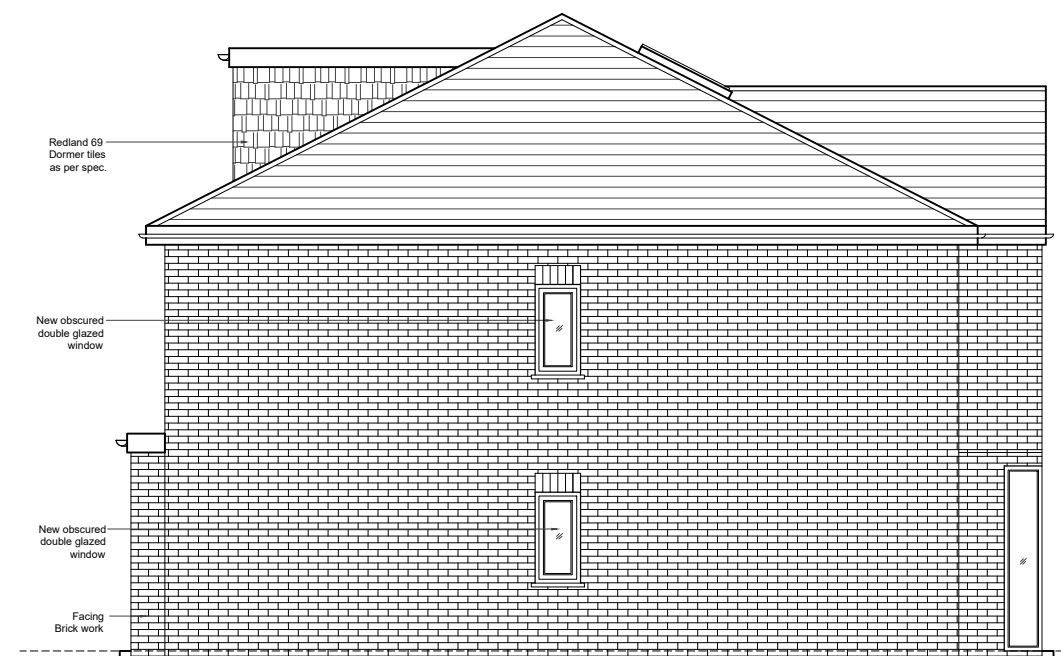

04 - LEFT SIDE ELEVATION