


LED DIGITAL 48 SHEET WITH VERTICAL MEADOW - FREESTANDING

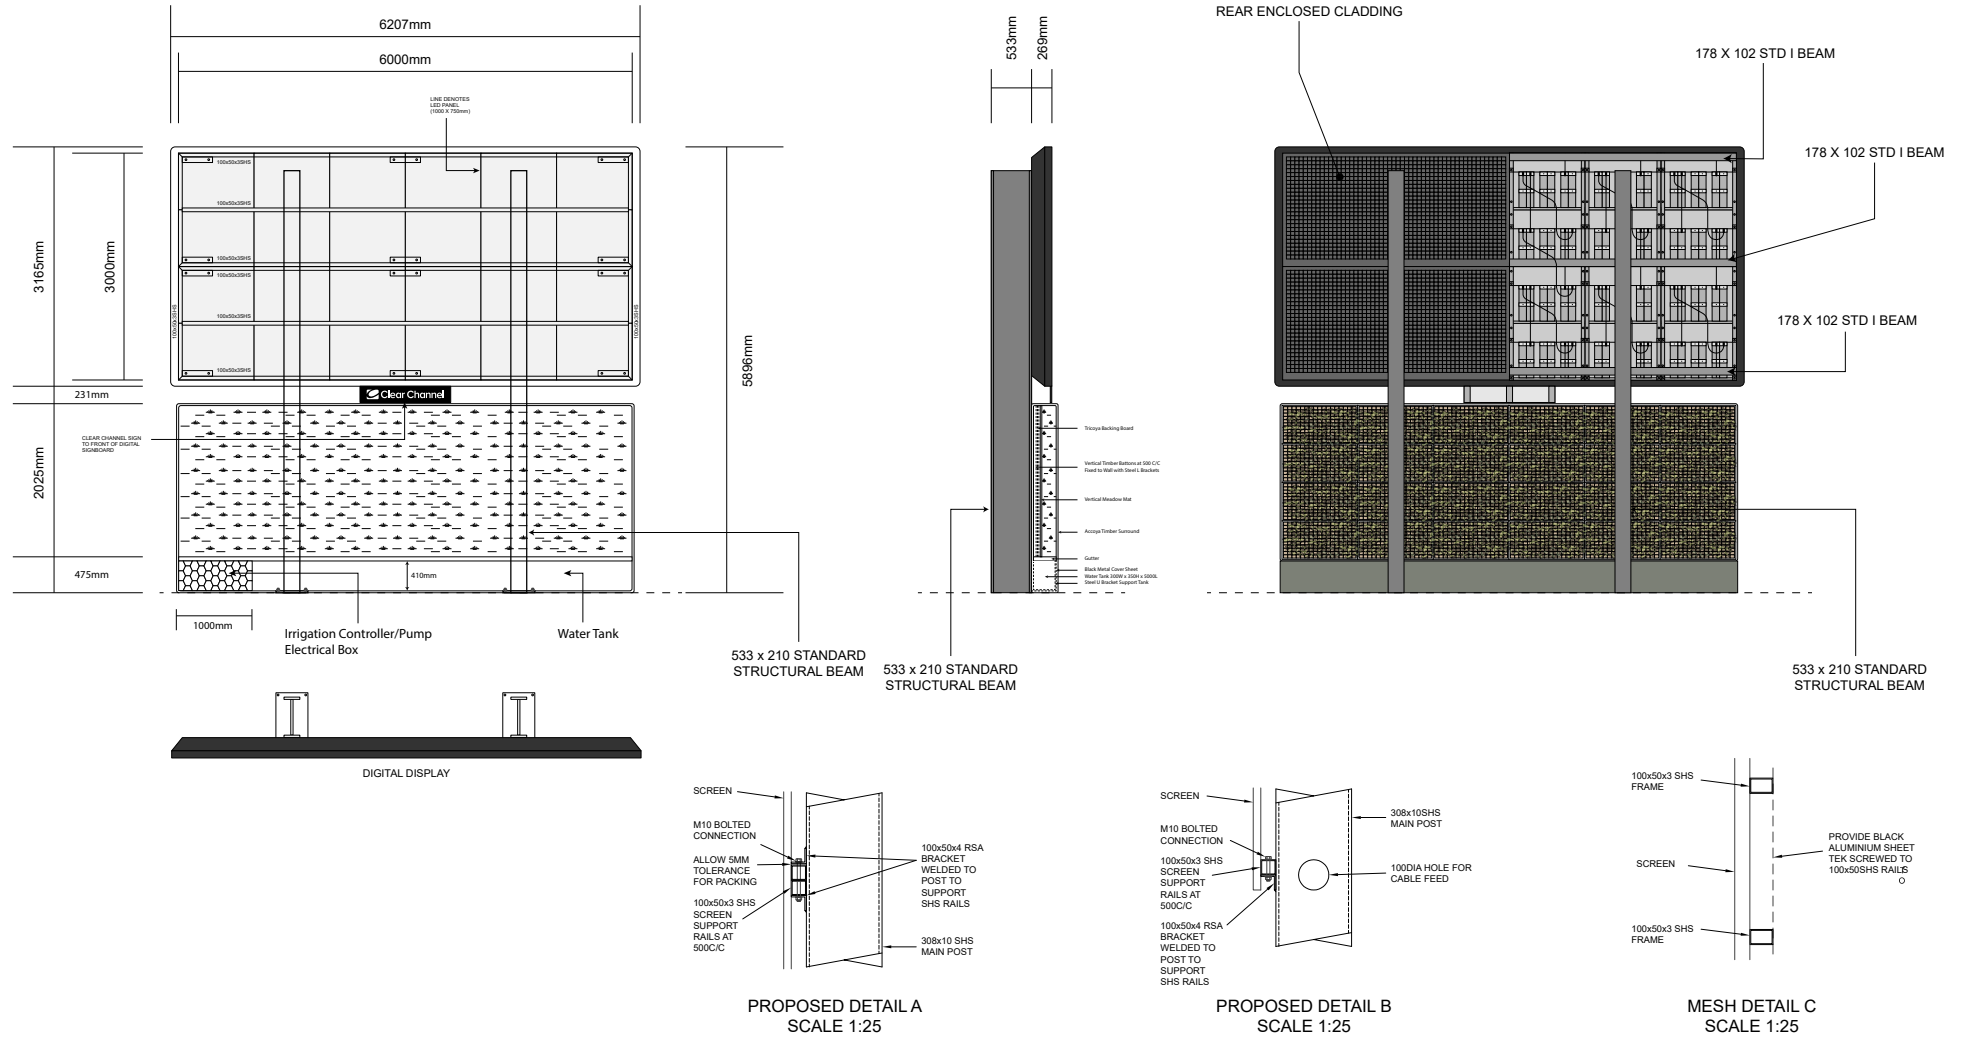

Title:

Standard Specifications

Date:

12/04/2021

Dwg. No:

D48VM-FS

Scale: 1:100@A4

