


* Proposed specimen shrub planting to receive short angular staking on half standards with expandable tree ties. Irrigation tubing to root system of specimens if required.

* Proposed hedge planting to be planted in a single row at 300mm centres

All Services to remain as existing.

All Levels to remain as existing.

- All native species should be of local stock. Native trees and shrubs certified as British Native plant stock.
- All planting stock should comply with the Horticultural Trade Association National Plant Specification.
- All planting preparation, handling, planting and maintenance should be in accordance with CPSE Code for Handling and Establishing plants.
- All trees and shrubs to comply with BS 3936 Part 1 1992, planned to BS 4043:1989 and BS 4428:1989.
- all works generally, to comply with the written Soft Landscape Specification.
- Imported topsoil shall be a minimum specification to current British Standard Multi-purpose grade from an approved source in accordance to the above specification.
- All existing/proposed hedge and native planting shall be mulched with 75mm of medium textured decorative grade natural pine bark.

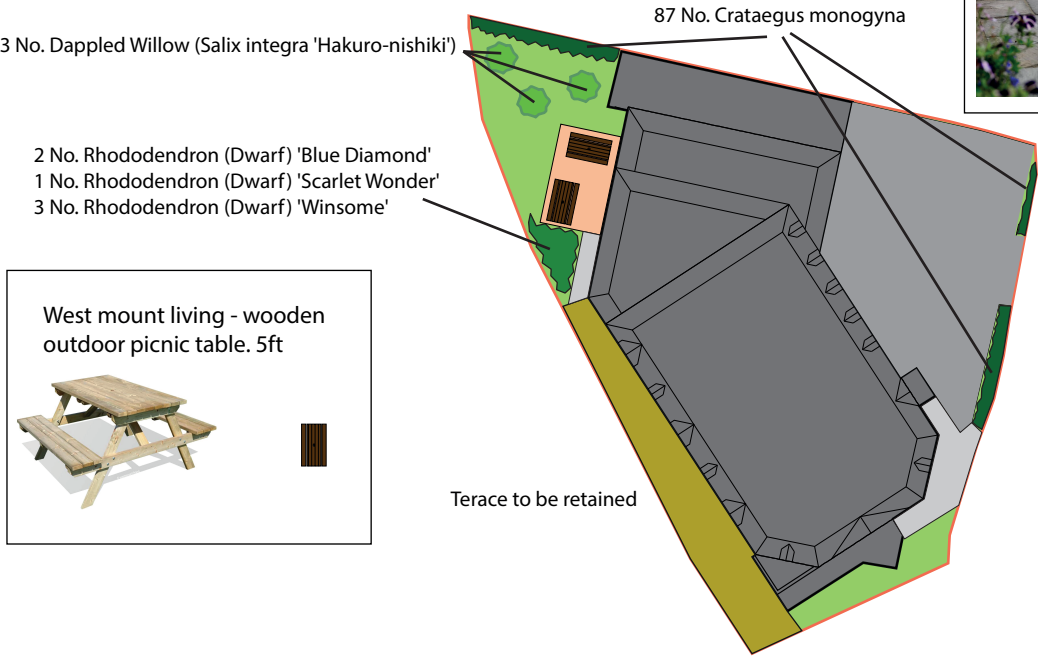

Trees	Height	Pot Size	Spec	Density	Number
Crataegus monogyna	60-80cm		Transplant :BR :Plant and maintain as hedge	0.3Ctr Double Staggered at 0.3m offset	87
Dappled Willow (<i>Salix integra</i> 'Hakuro-nishiki')	80-100cm	5L			3
Shrubs					
Rhododendron (Dwarf) 'Blue Diamond'	40-60cm	3L		2/m2	2
Rhododendron (Dwarf) 'Winsome'	40-60cm	3L		2/m2	3
Rhododendron (Dwarf) 'Scarlet Wonder'	40-60cm	3L		2/m2	1

KEY

Proposed grass areas to receive good quality amenity grass turf laid in line with good horticultural practices. Proposed grassland areas, to be seeded with Mead2 Acid Soil Wildflower seed mix and sown at 4g/m2.

Proposed native hedge planting to be planted in a single row 300mm apart and at 300mm centres in each row. To be maintained at 1m height.

Proposed tarmac

Paving type to be concrete block pavers in plain size (120x160mm, 160x160mm and 240x160mm. Allow for 60mm depth. Colour and finish: Light Grey Bond pattern: Stretcher Bond

Larch Lap fencing

1.0m high Standard Vertical Bar Railings

Proposed Tree

Tree to be retained

Proposed Shrub/Fer/Bulb

Raj Blend Sandstone Paving Slabs 560 Series 3 Sizes 22mm Calibrated

No External Lighting

LANDSCAPE

PLAN