


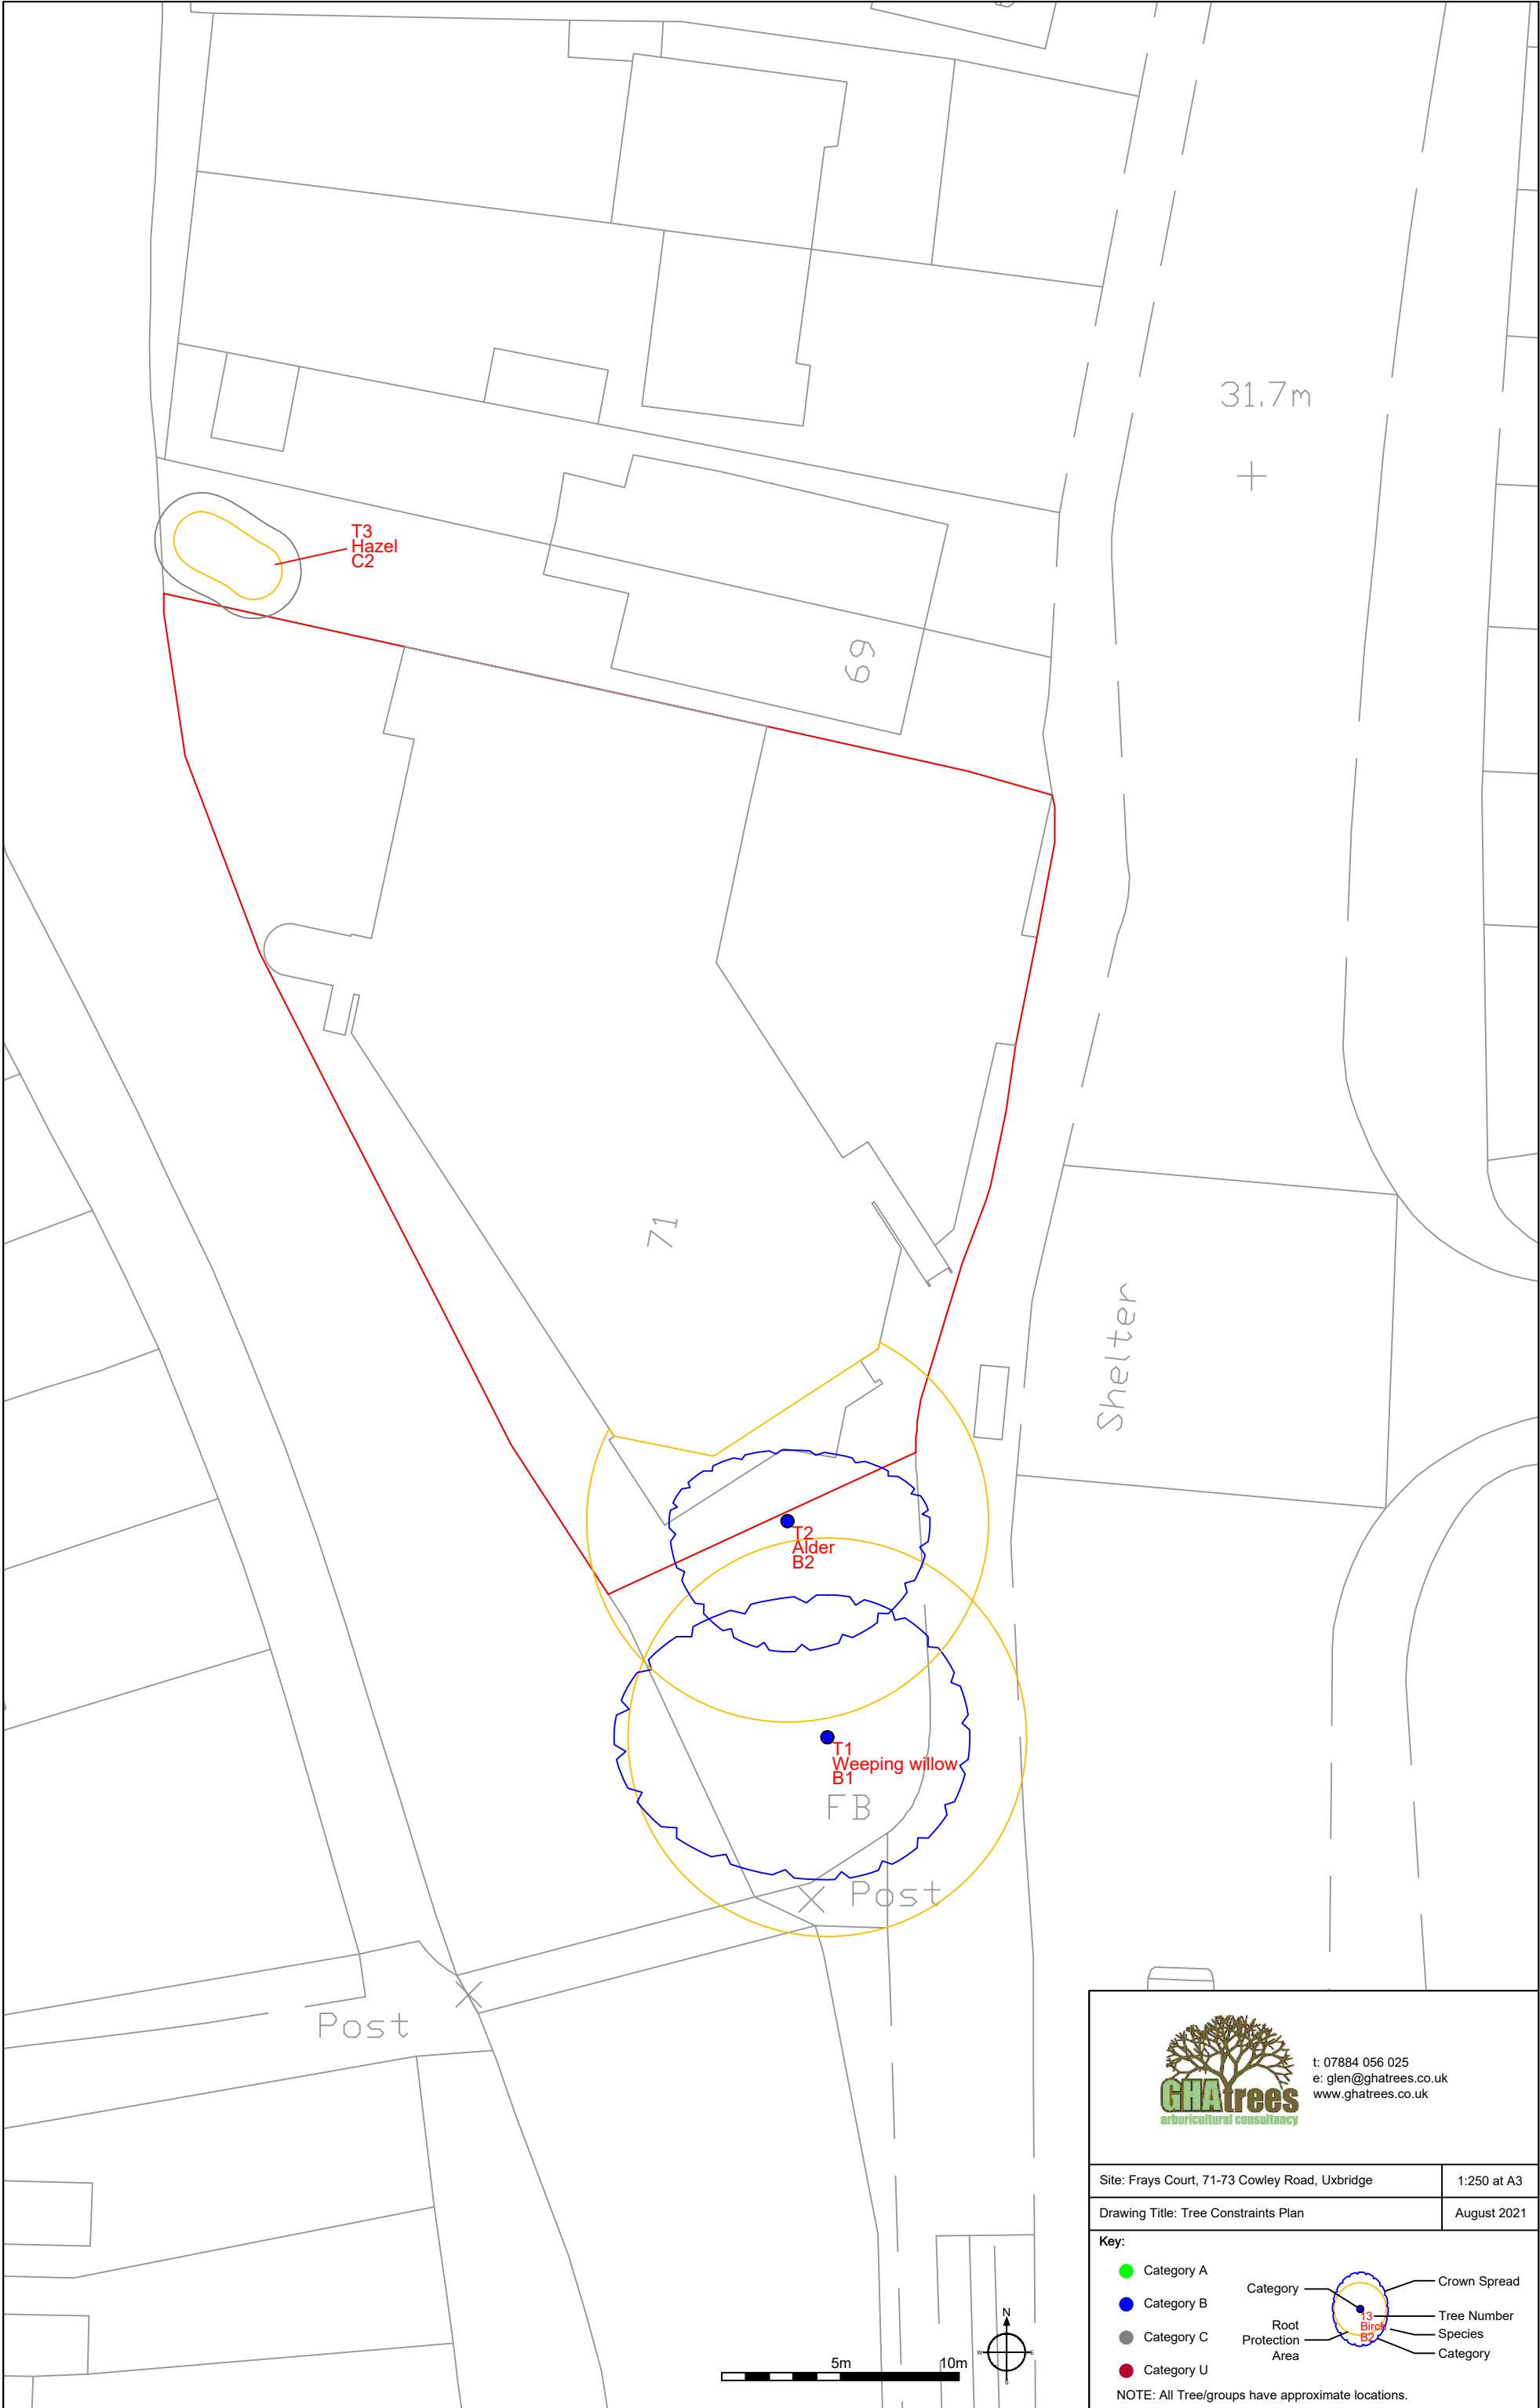

t: 07884 056 025
e: glen@ghatrees.co.uk
www.ghatrees.co.uk

Site: Frays Court, 71-73 Cowley Road, Uxbridge	1:250 at A3
Drawing Title: Tree Constraints Plan	August 2021