


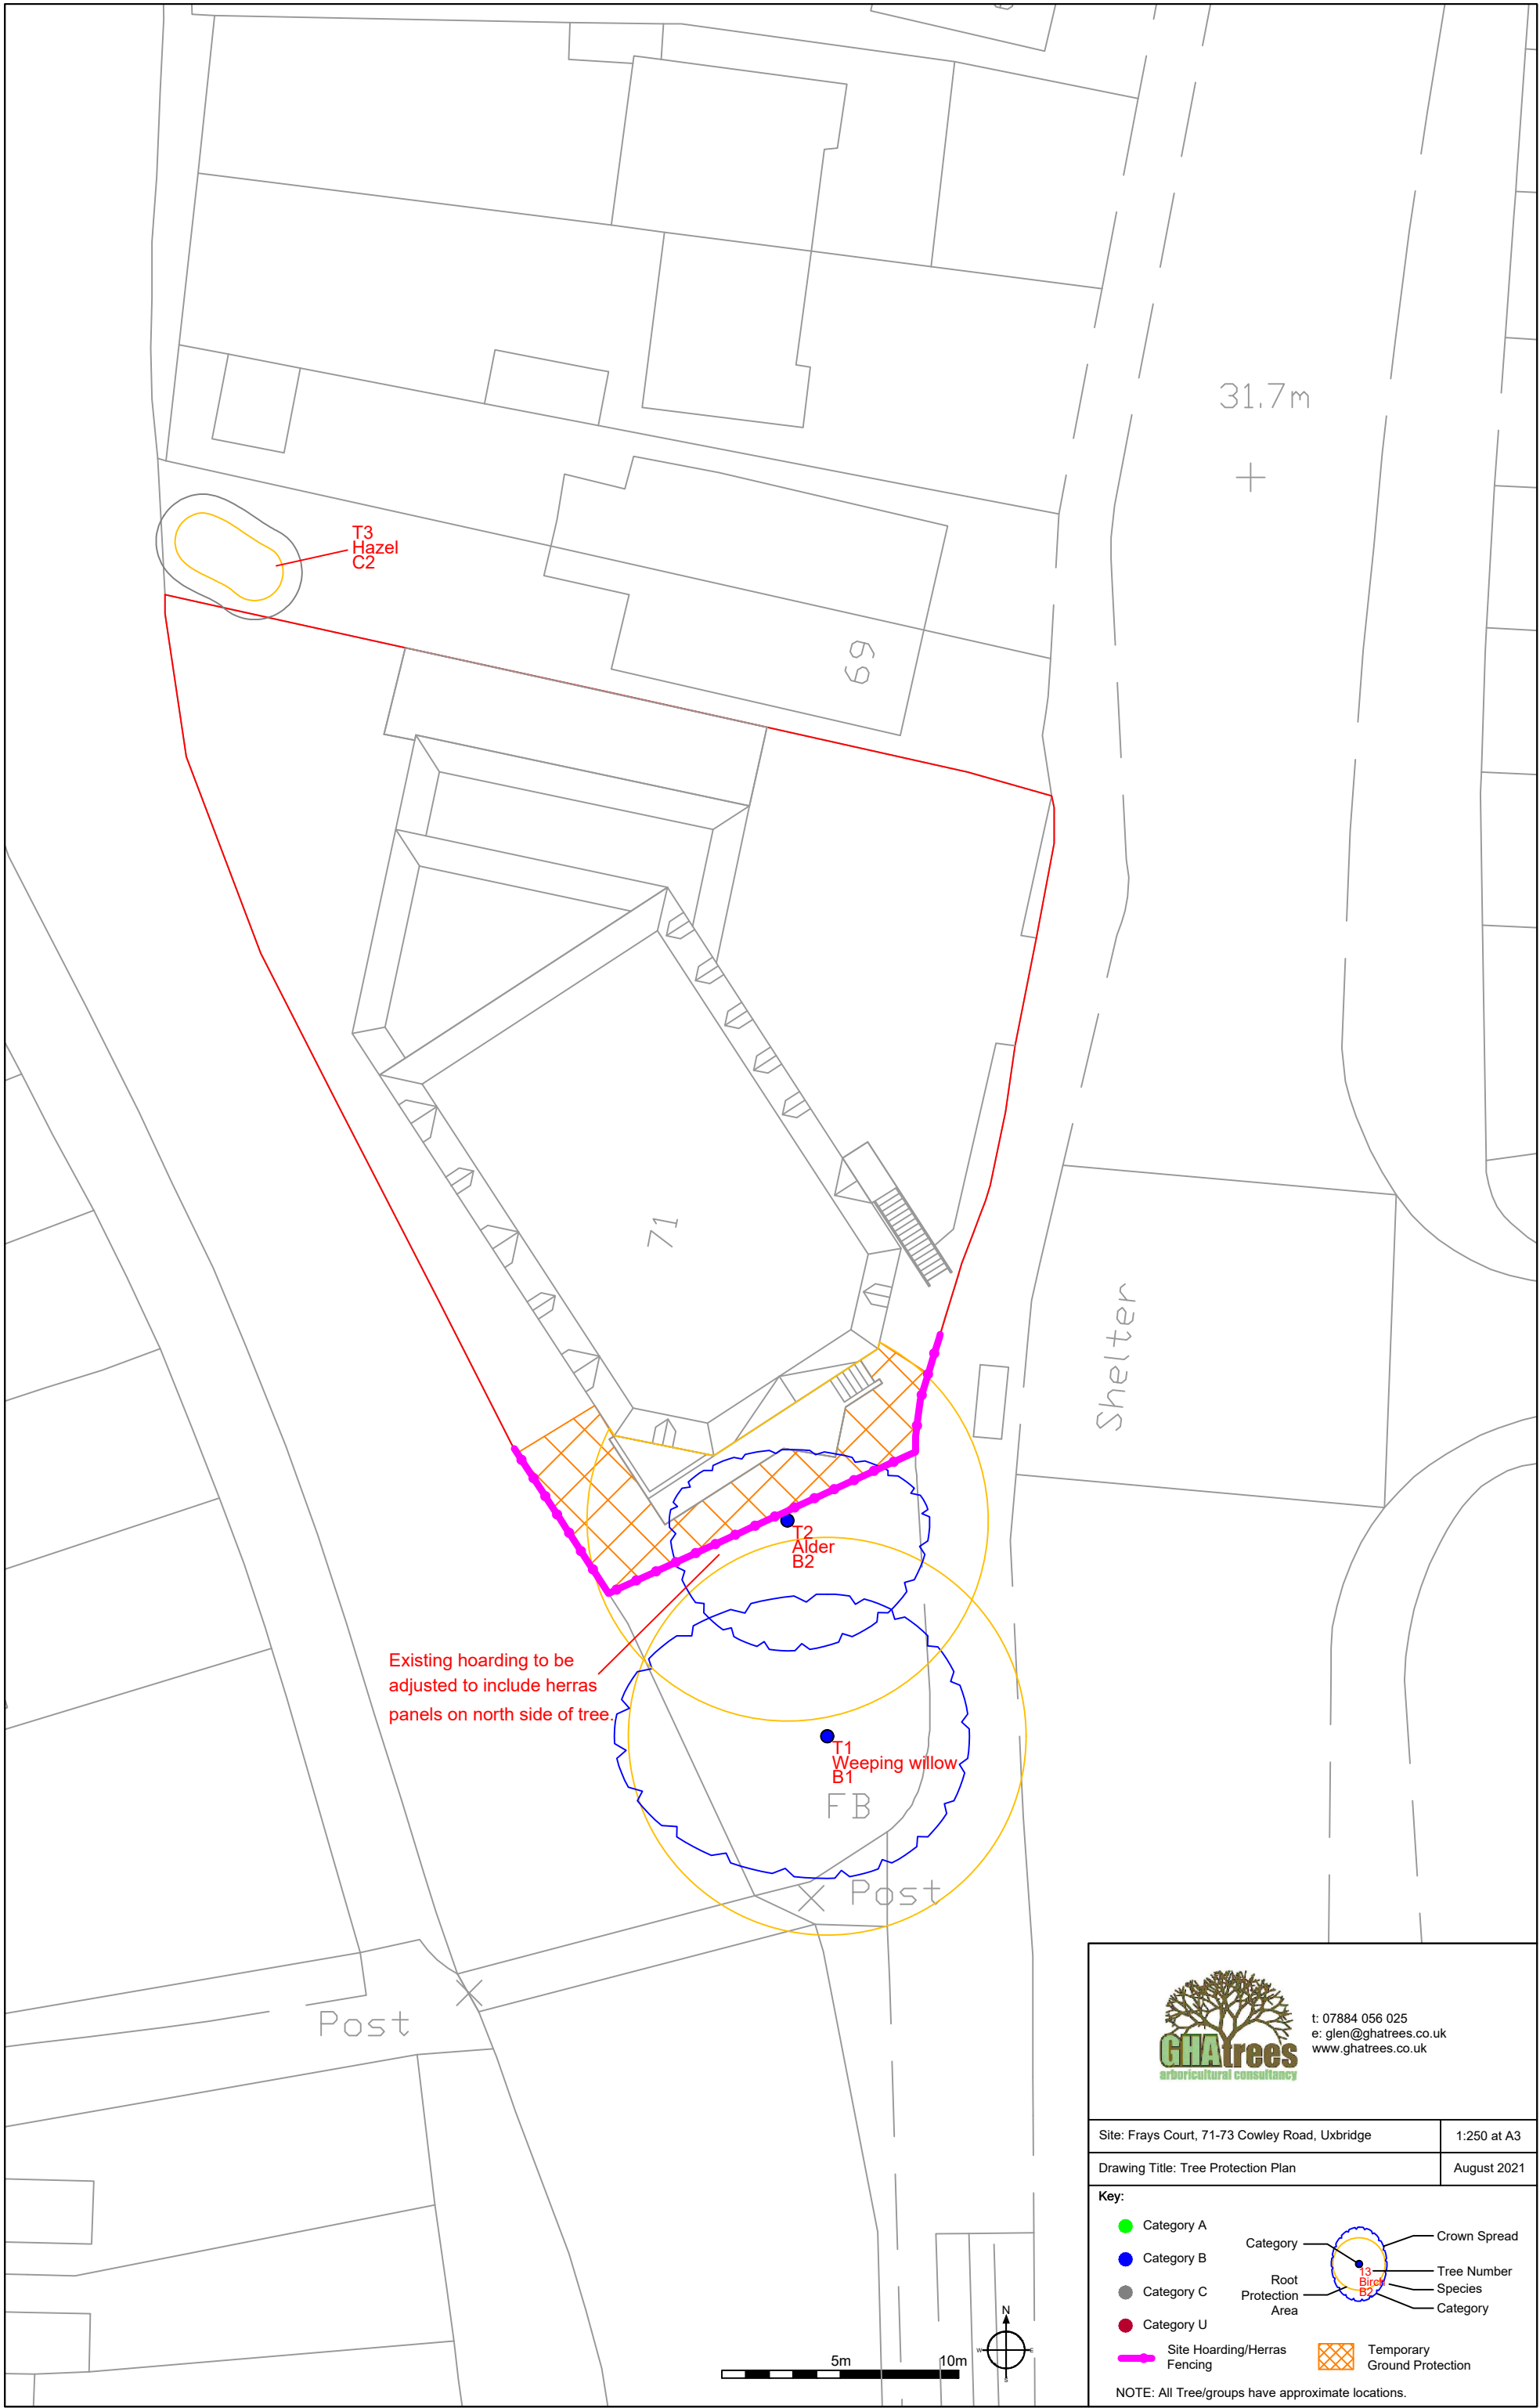

t: 07884 056 025
e: glen@ghatrees.co.uk
www.ghatrees.co.uk

Site: Frays Court, 71-73 Cowley Road, Uxbridge	1:250 at A3
Drawing Title: Tree Protection Plan	August 2021

Key:

● Category A	Category	○ Crown Spread
● Category B	○ Root Protection Area	● Tree Number
● Category C		● Species
● Category U		● Category
— Site Hoarding/Herras Fencing	■ Temporary Ground Protection	

NOTE: All Tree/groups have approximate locations.