



EXISTING REAR ELEVATION



EXISTING SIDE ELEVATION

Nigel Fallon, B.Sc. (Hons)MBEng. 07768-408525

Planning & Development Consultant, Building Engineer.

**349, Chartridge Lane,
Chesham, HP5 2SH.**

DRAWING TITLE: EXISTING/ PROPOSED ELEVATIONS

SCALE - 1: 100


DATE: 24/ 07/ 2017

**ADDRESS:
22, EDWARDS AVENUE,
RUISLIP, HA4 6UZ.**

NO. - 03

REV:

DRG. PAPER SIZE: A3

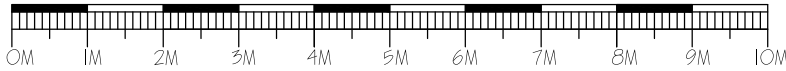

PROPOSED REAR ELEVATION

HIP > GAB.	0.553 13.78m ² 3.96m	18.19m ²
DORMER	4.65m ² 6.52m	30.31m ²
TOTAL =		48.50m ²
48.50m ² < 50m ² , THEREFORE ITS P.D.		



PROPOSED SIDE ELEVATION