
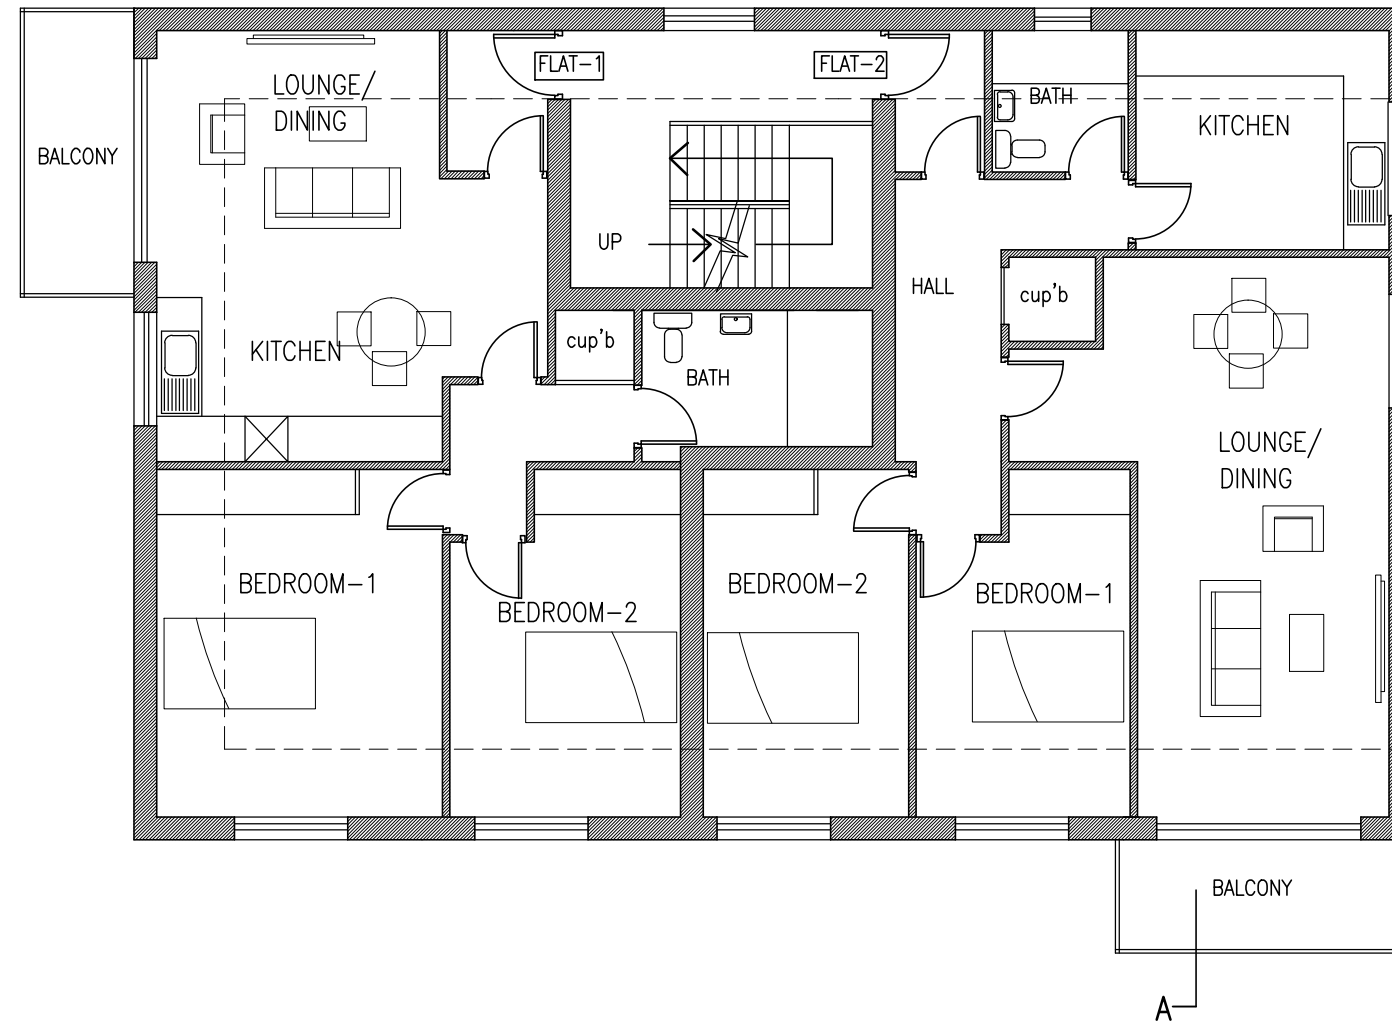


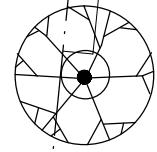


DOUBLE GLAZED WHITE
UPVC WINDOWS
1.7M HIGH FROM F.L.

GROSS INTERNAL
AREA
FLAT-1= 70.14 SQM-(4P)
FLAT-2= 79.58 SQM-(4P)

FIRST FLOOR PLAN

SCALE BAR

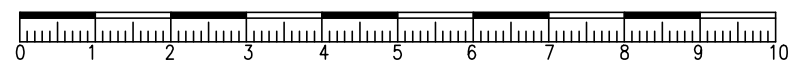

Project
PROPOSED 2NOS. TWO BEDROOM FLATS & 1NO.
ONE BEDROOM FLAT & ONE COMMERCIAL UNIT
WITH BASEMENT AND DEMOLITION OF EXISTING
BUNGALOW AT 139 NORTH HYDE ROAD HAYES
UB3 4NR

Drawing
PLAN

Scale
1/100@A3

Date MARCH.2021
Drawn

Drawing No.
J/602/03