



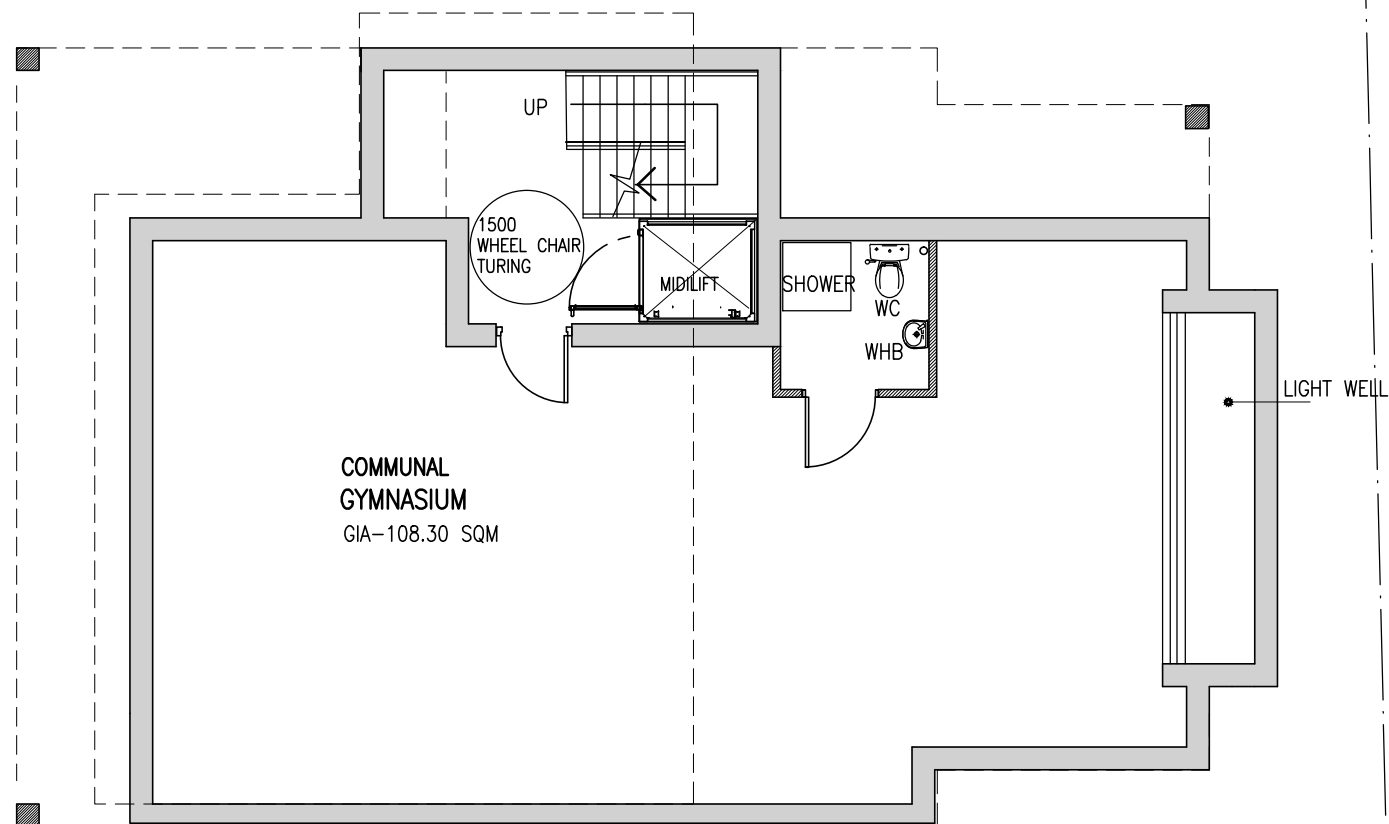

BASEMENT PLAN

SCALE BAR

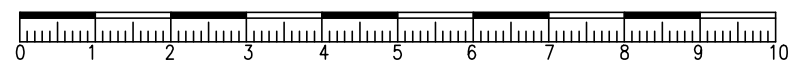

Project
PROPOSED 2NOS. TWO BEDROOM & 2NOS.
ONE BEDROOM FLATS WITH BASEMENT AS
COMMUNAL GYMNASIUM AND DEMOLITION OF EXISTING
BUNGALOW AT 139 NORTH HYDE ROAD HAYES
UB3 4NR

Drawing
PLAN

Scale
1/100@A3

Date SEPT. 2021
Drawn

Drawing No.
J/602/01